


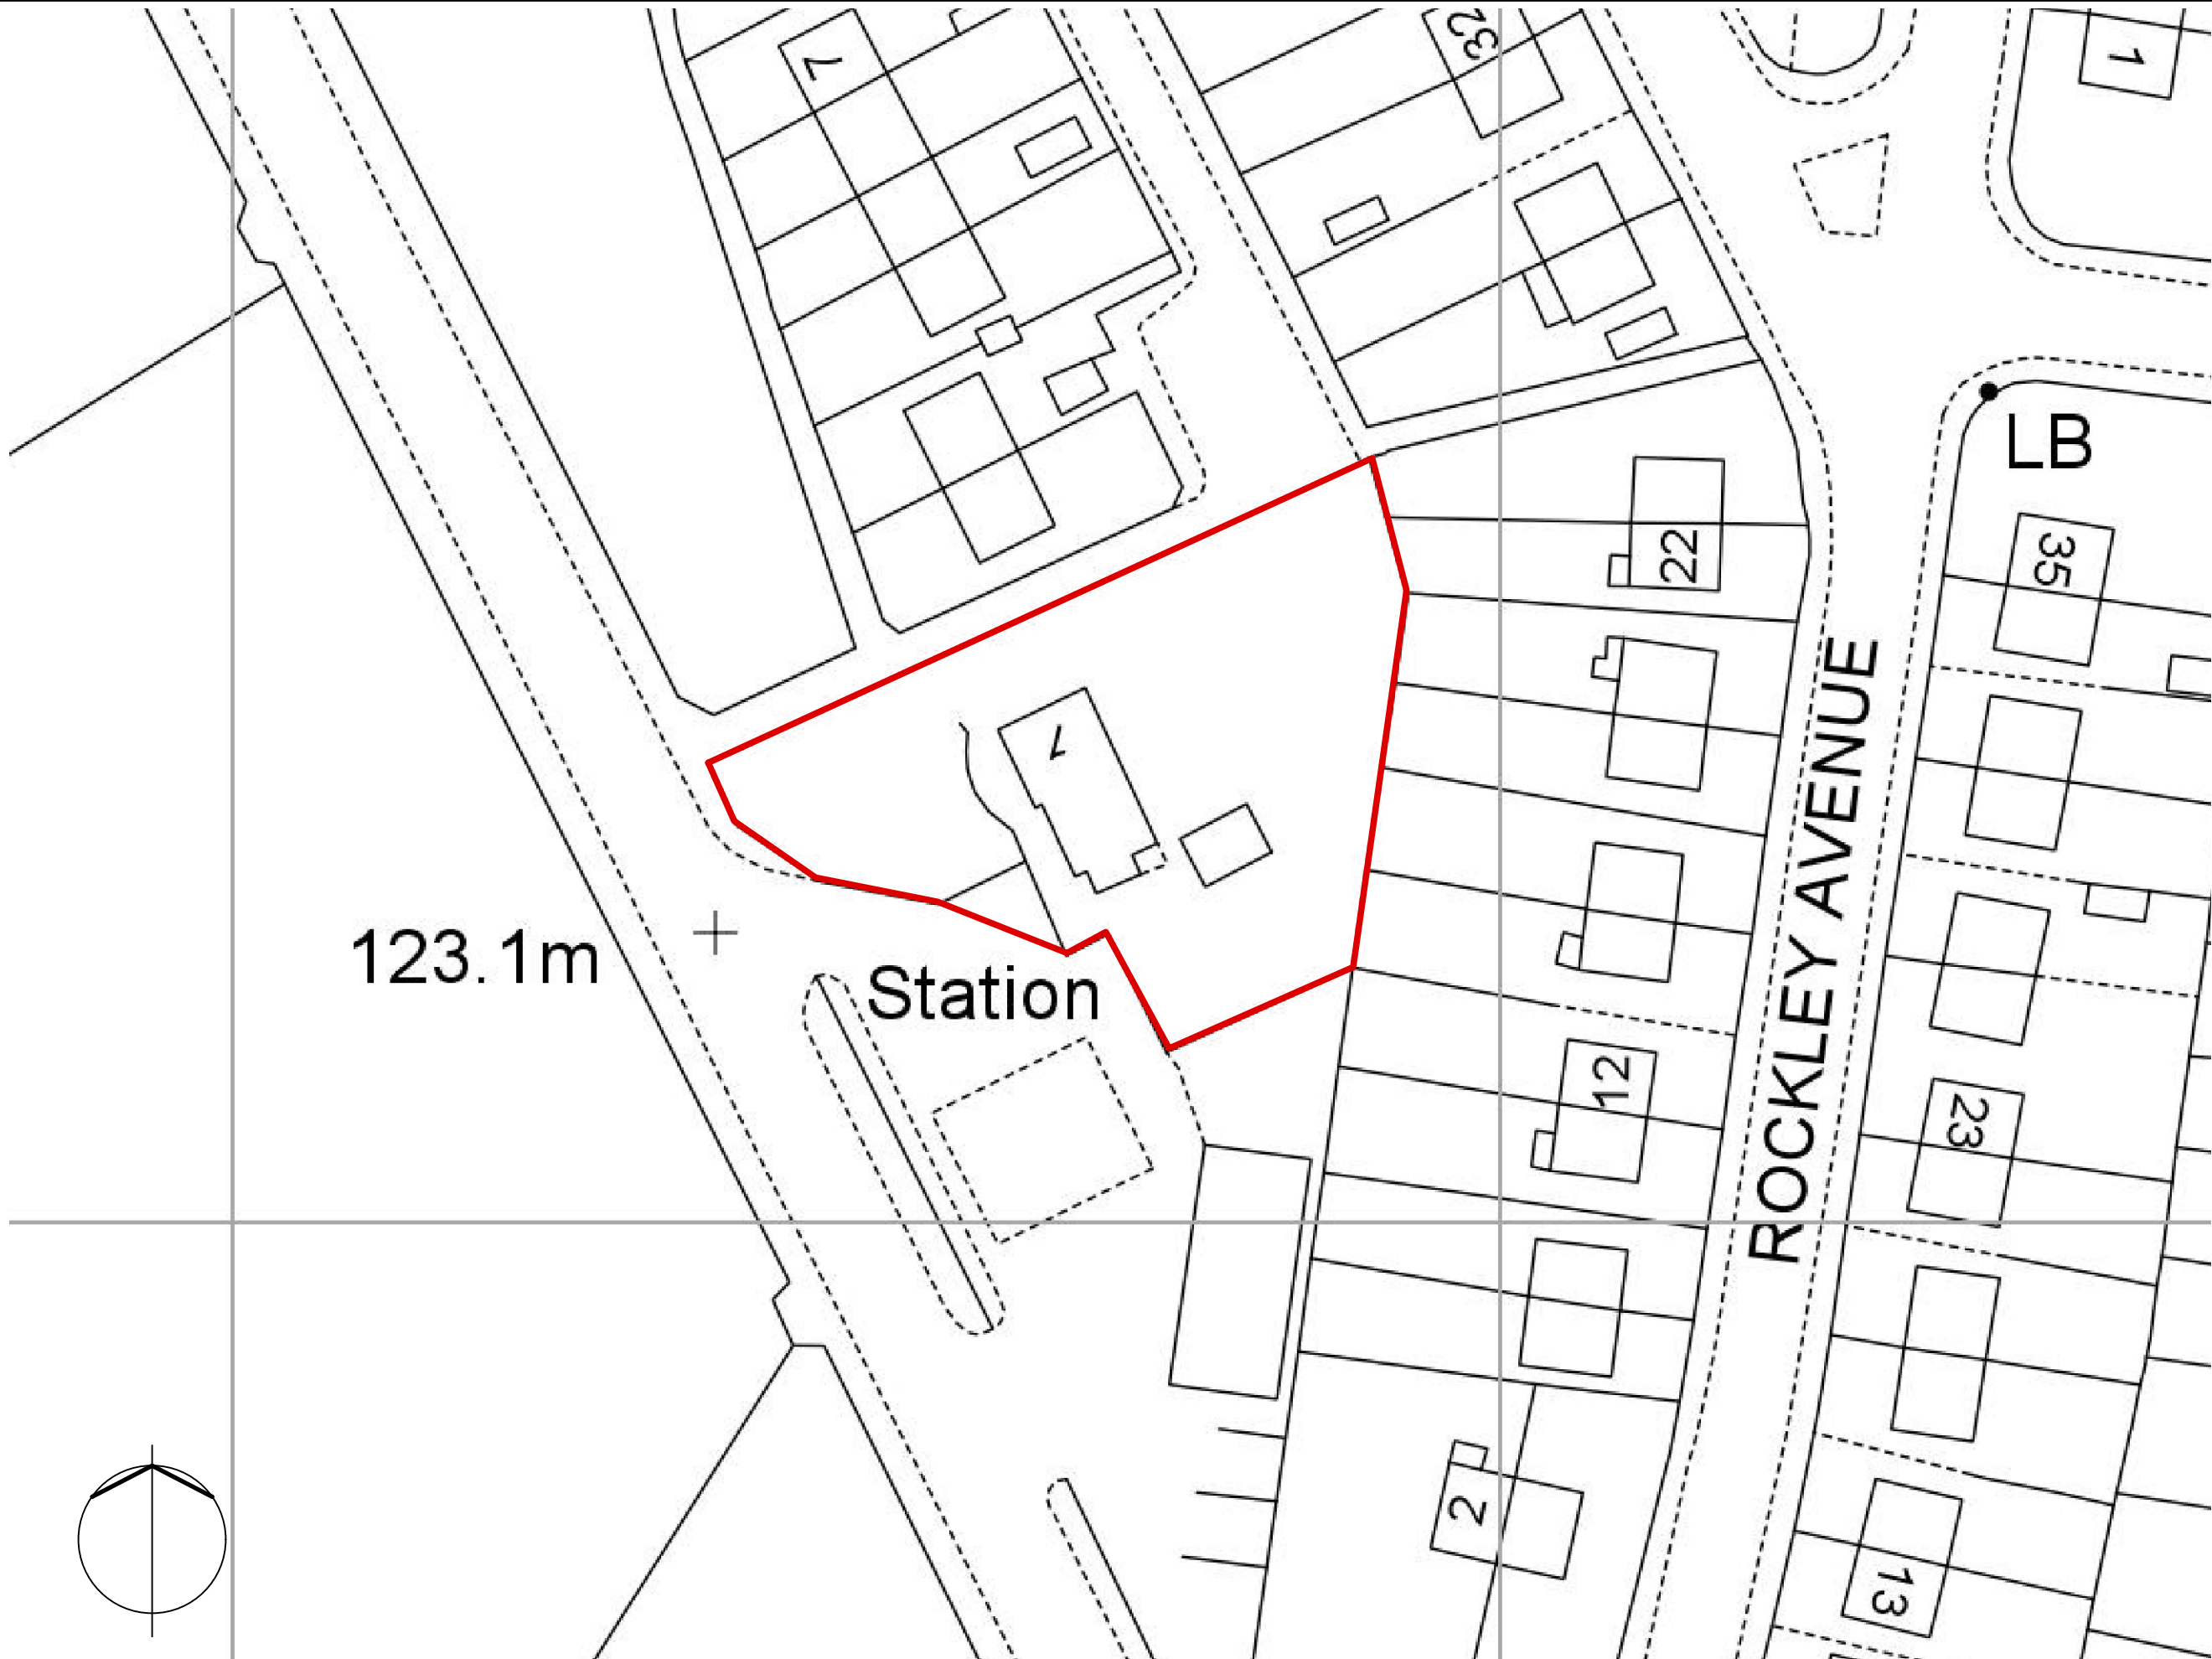

residential development - 1a sheffield road birdwell

UNLESS STATED OTHERWISE, THE DESIGNS SHOWN ARE SUBJECT TO DETAIL SITE SURVEY AND INVESTIGATIONS AND/OR APPROVAL OF THE RELEVANT UKRDOGS LOCAL AUTHORITY OFFICERS, STATUTORY UNDERTAKERS, FIRE OFFICERS AND ENGINEERS, THEY ARE PROJECT AND SITE SPECIFIC.

THIS DRAWING SHOULD NOT BE SCALED FROM.

ALL DIMENSIONS SHOULD BE CHECKED ON SITE.

ANY DRAWING ERRORS OR DISCREPANCIES SHOULD BE REPORTED TO VAUGHAN ARCHITECTURE LTD.

THIS DRAWING IS THE COPYRIGHT OF VAUGHAN ARCHITECTURE LTD.

DRAWING STATUS				
DRAWN BY: NJV		DATE 220318		
SCALE: 1:500@A3				
PRELIMINARY		APPROVED	DATE	
PRESENTATION		APPROVED	DATE	
TENDER		APPROVED	DATE	
CONSTRUCTION		APPROVED	DATE	
REVISION				
REF	SCOPE	DATE	DRAWN	APPROVED

NOTES

schedule of accommodation

Houses

1 No 3bed/5person house @ 90sq.m (plot 1)

2 No 2bed/4 person house @ 70sq.m (plots 2 &3)

1 No 4 bed/6 person house @114 sq.m (plot 4)

TOTAL 4 houses
8 parking spaces

Overall Total - 4 units
8 overall parking spaces

All subject to topographic survey and confirmation of legal boundaries.
All subject to planning and highways approval.
Subject to location of existing drainage and services.

Site Area - circa 0.134 Hectares/ 0.33 acres

Scheme subject to Building Control and Fire Officer approval.

CLIENT

Mr Ged Goodyear



Vaughan Architecture Ltd
Unit 3
Aire Street Workshops
30-34 Aire Street
Leeds
LS1 4HT
0113 493 1055
www.vaughanarchitecture.co.uk

PROJECT TITLE

Residential Development
1a Sheffield Road, Birdwell, Barnsley

DRAWING TITLE

Existing Site Layout

PROJECT NO. VAD.18.11	DRAWING NO. PL101	REVISION
--------------------------	----------------------	----------

planning