


10 Peel Square,
Barnsley,
S70 2DL

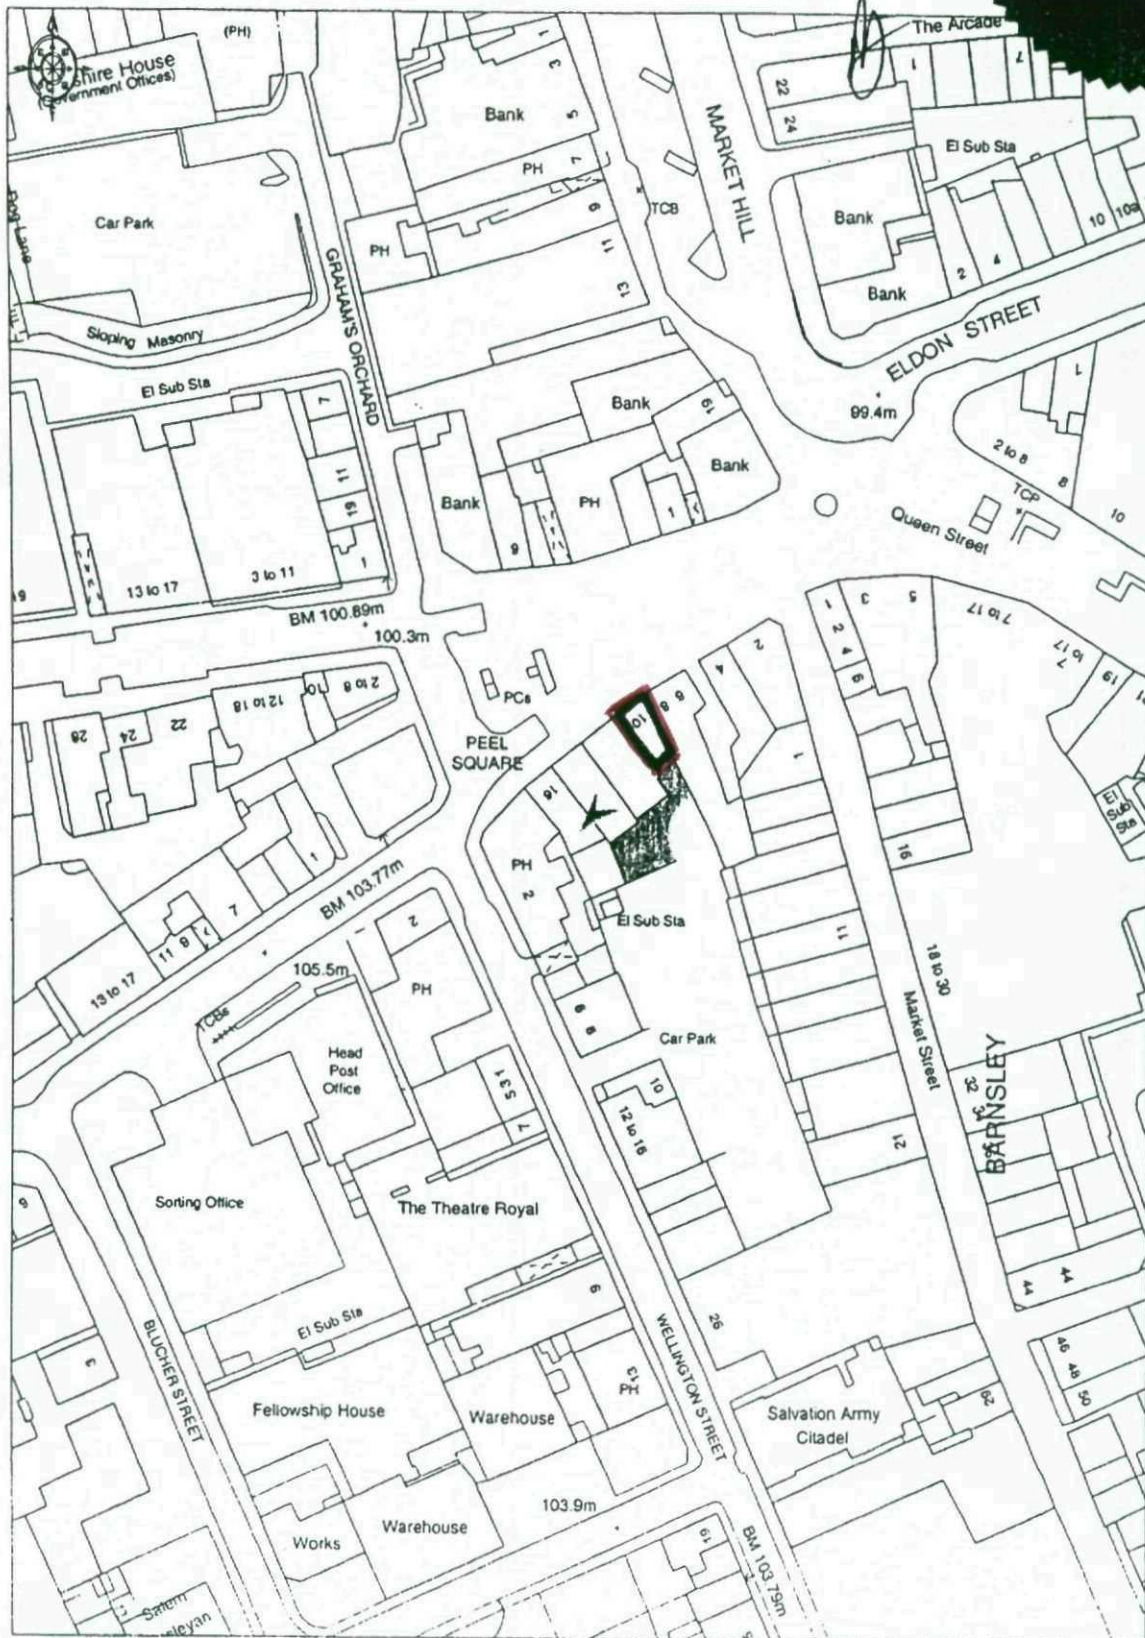

Survey Scale - 1:1250 Plotted Scale - 1:1250