
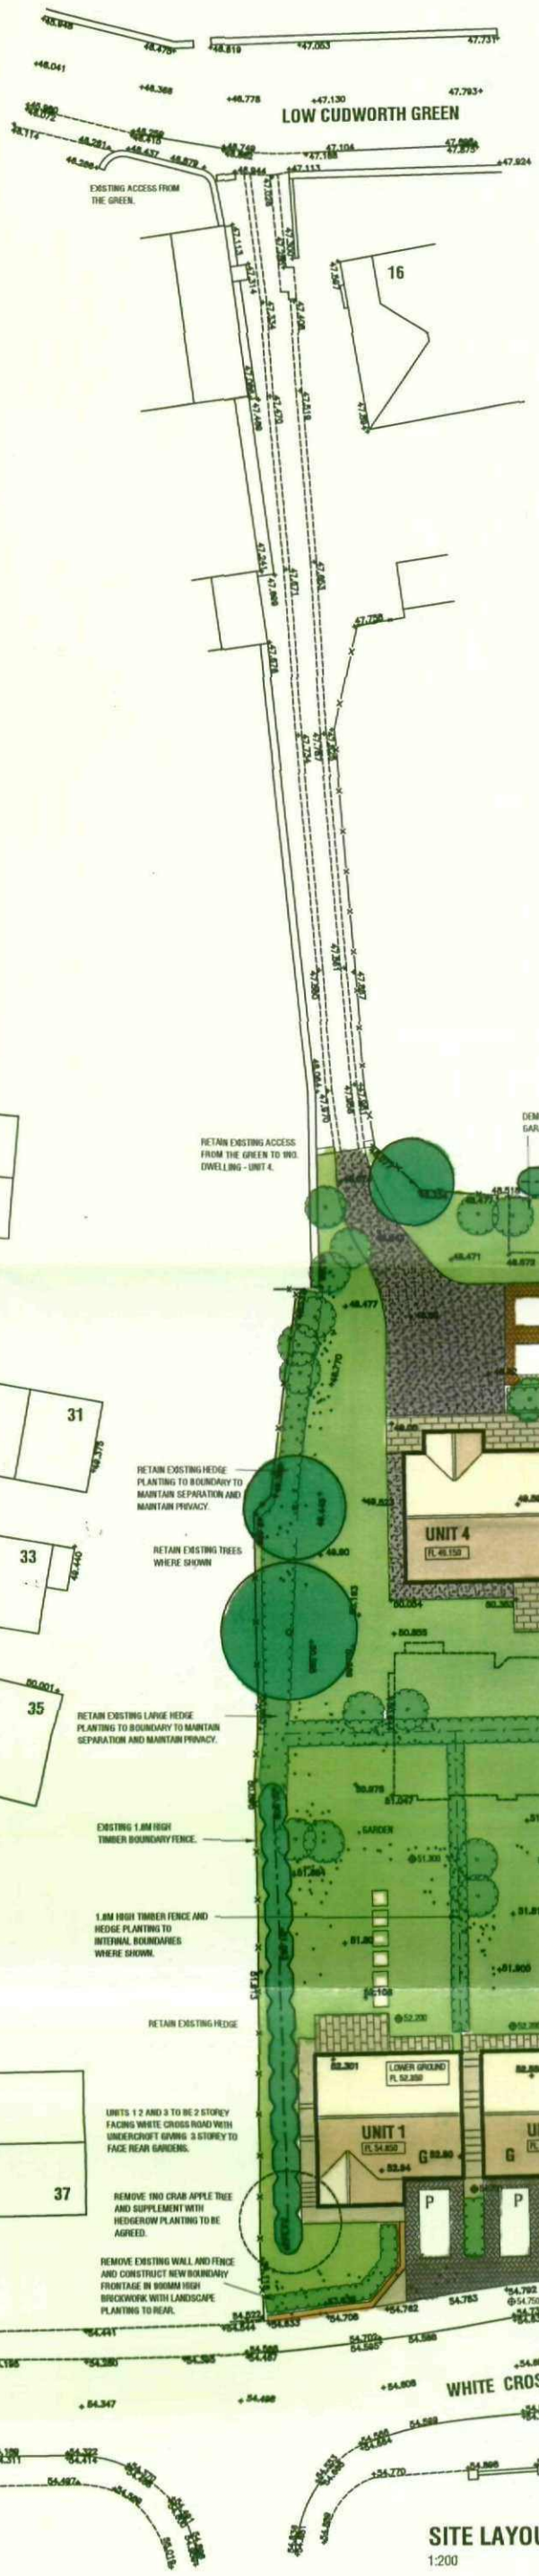


SITE LAYOUT PLAN
1:200

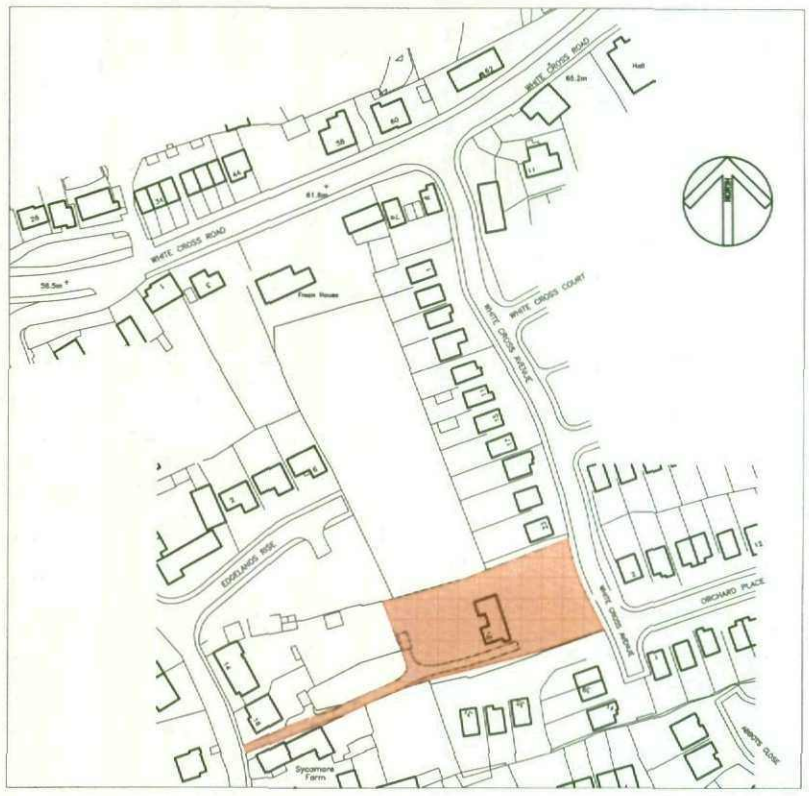

SITE LOCATION PLAN
1:1250

A 4.11.09 - Omit side access road; redesign frontage plots to provide 3 dwellings and re-orientate Unit 4 in larger plot.

REDEVELOPMENT PROPOSALS
18 LOW CUDWORTH GREEN
CUDWORTH
BARNSLEY S72 8EF

PROPOSALS

SITE LAYOUT


REDUCED SCALE PLAN

Chris Carr Associates
ARCHITECTS
6A Eastgate, Barnsley, S70 2EP
Tel:(01226) 286256 Fax:(01226) 207304
Email: mail@cca-arch.co.uk

Scale.	1:200 @ A1	Drawn.	MJB
Date.	AUG 2009	Ref. No.	22/88
DWG. No.	P1	Rev.	A

0 1m 2 3m 4 5m 6 7m

This drawing and the copyright in the Architects property and maybe used or reproduced only by agreement. All Dimensions in Millimetres Unless specified otherwise and subject to verification on site.

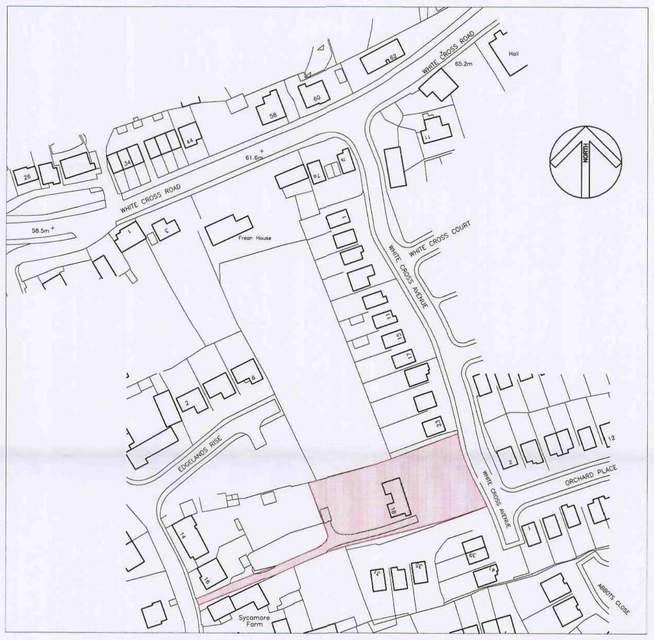

SITE LOCATION PLAN
1:1250

SITE LAYOUT PLAN
1:200

A 4.11.09 - Omit side access road; redesign frontage plots to provide 3 dwellings and re-orientate Unit 4 in larger plot.

REDEVELOPMENT PROPOSALS
18 LOW CUDWORTH GREEN
CUDWORTH
BARNSLEY S72 8EF

PROPOSALS

SITE LAYOUT

Chris Carr Associates
ARCHITECTS
6A Eastgate, Barnsley, S70 2EP
Tel:(01226) 286256 Fax:(01226) 207304
Email: mail@cca-arch.co.uk

Scale.	1:200 @ A1	Drawn.	MJB
Date.	AUG 2009	Ref. No.	22/88
DWG. No.	P1	Rev.	A

0 cm | 2 cm | 4 cm | 6 cm

This drawing and the copyright is the Architects property and maybe used or reproduced only by agreement. All Dimensions in Millimetres Unless specified otherwise and subject to verification on site.