


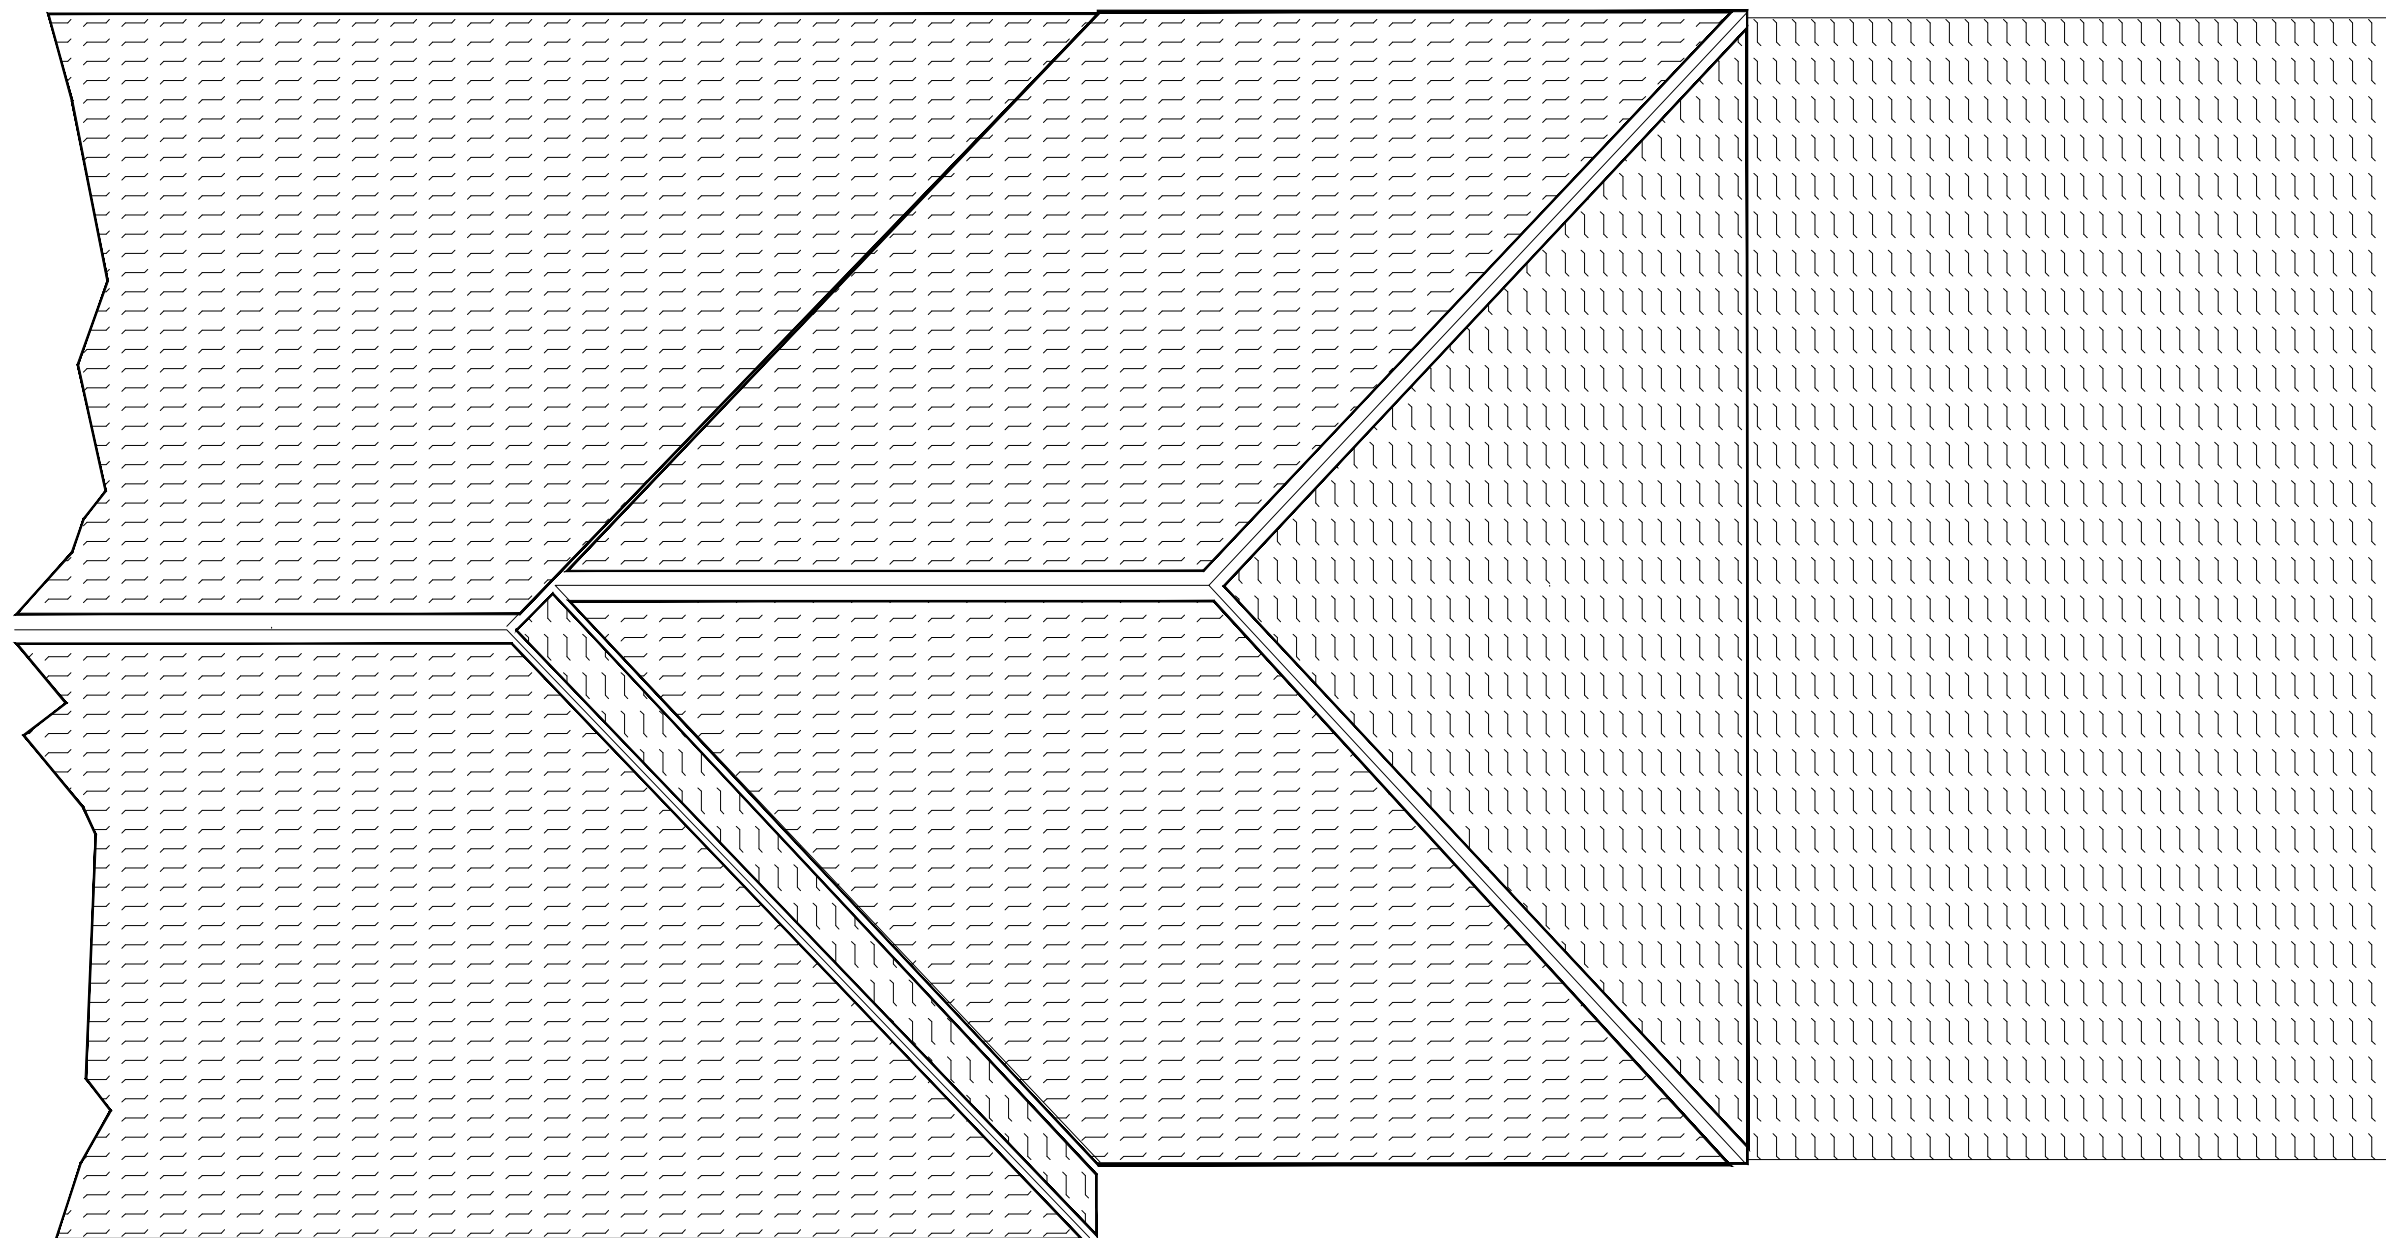

PROPOSED 2 STOREY SIDE EXTENSION
WITH ATTACHED SIDE GARAGE.

APPLICANT Mr MATT HANCOCK
OF 8 SPRINGFIELD CRESCENT, HOYLAND,
BARNLEY S740AX.

ROOF PLAN
1:50

Drawings to remain property of the
Applicant. Not to be reproduced without
Applicant's consent.

DRAWING PREPARATION
DATE FEB 2015