

Revision		Date
A	MASTER BEDROOMS 1&2 REVISED, WINDOWS ADDED	04/12/09
B	MASTER BEDROOM 3 REVISED, ROOF LIGHT ADDED TO KITCHEN	07/12/09

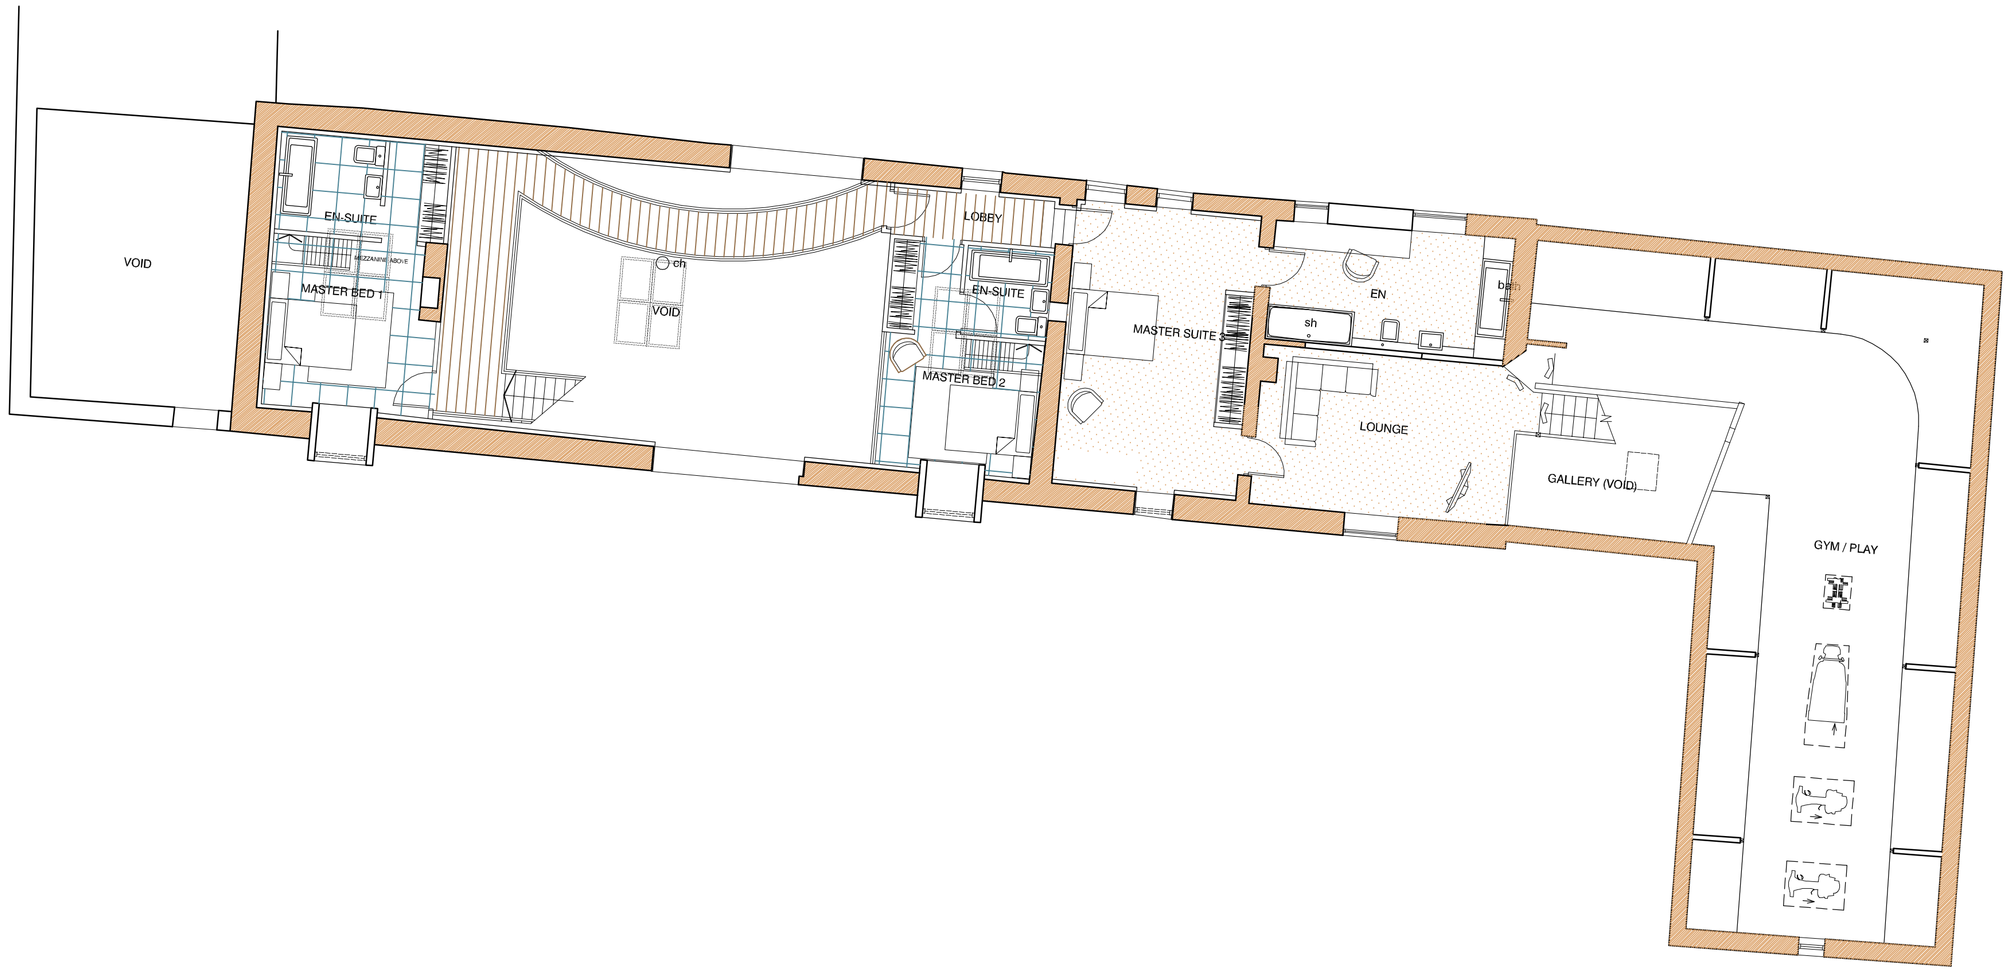

FIRST FLOOR

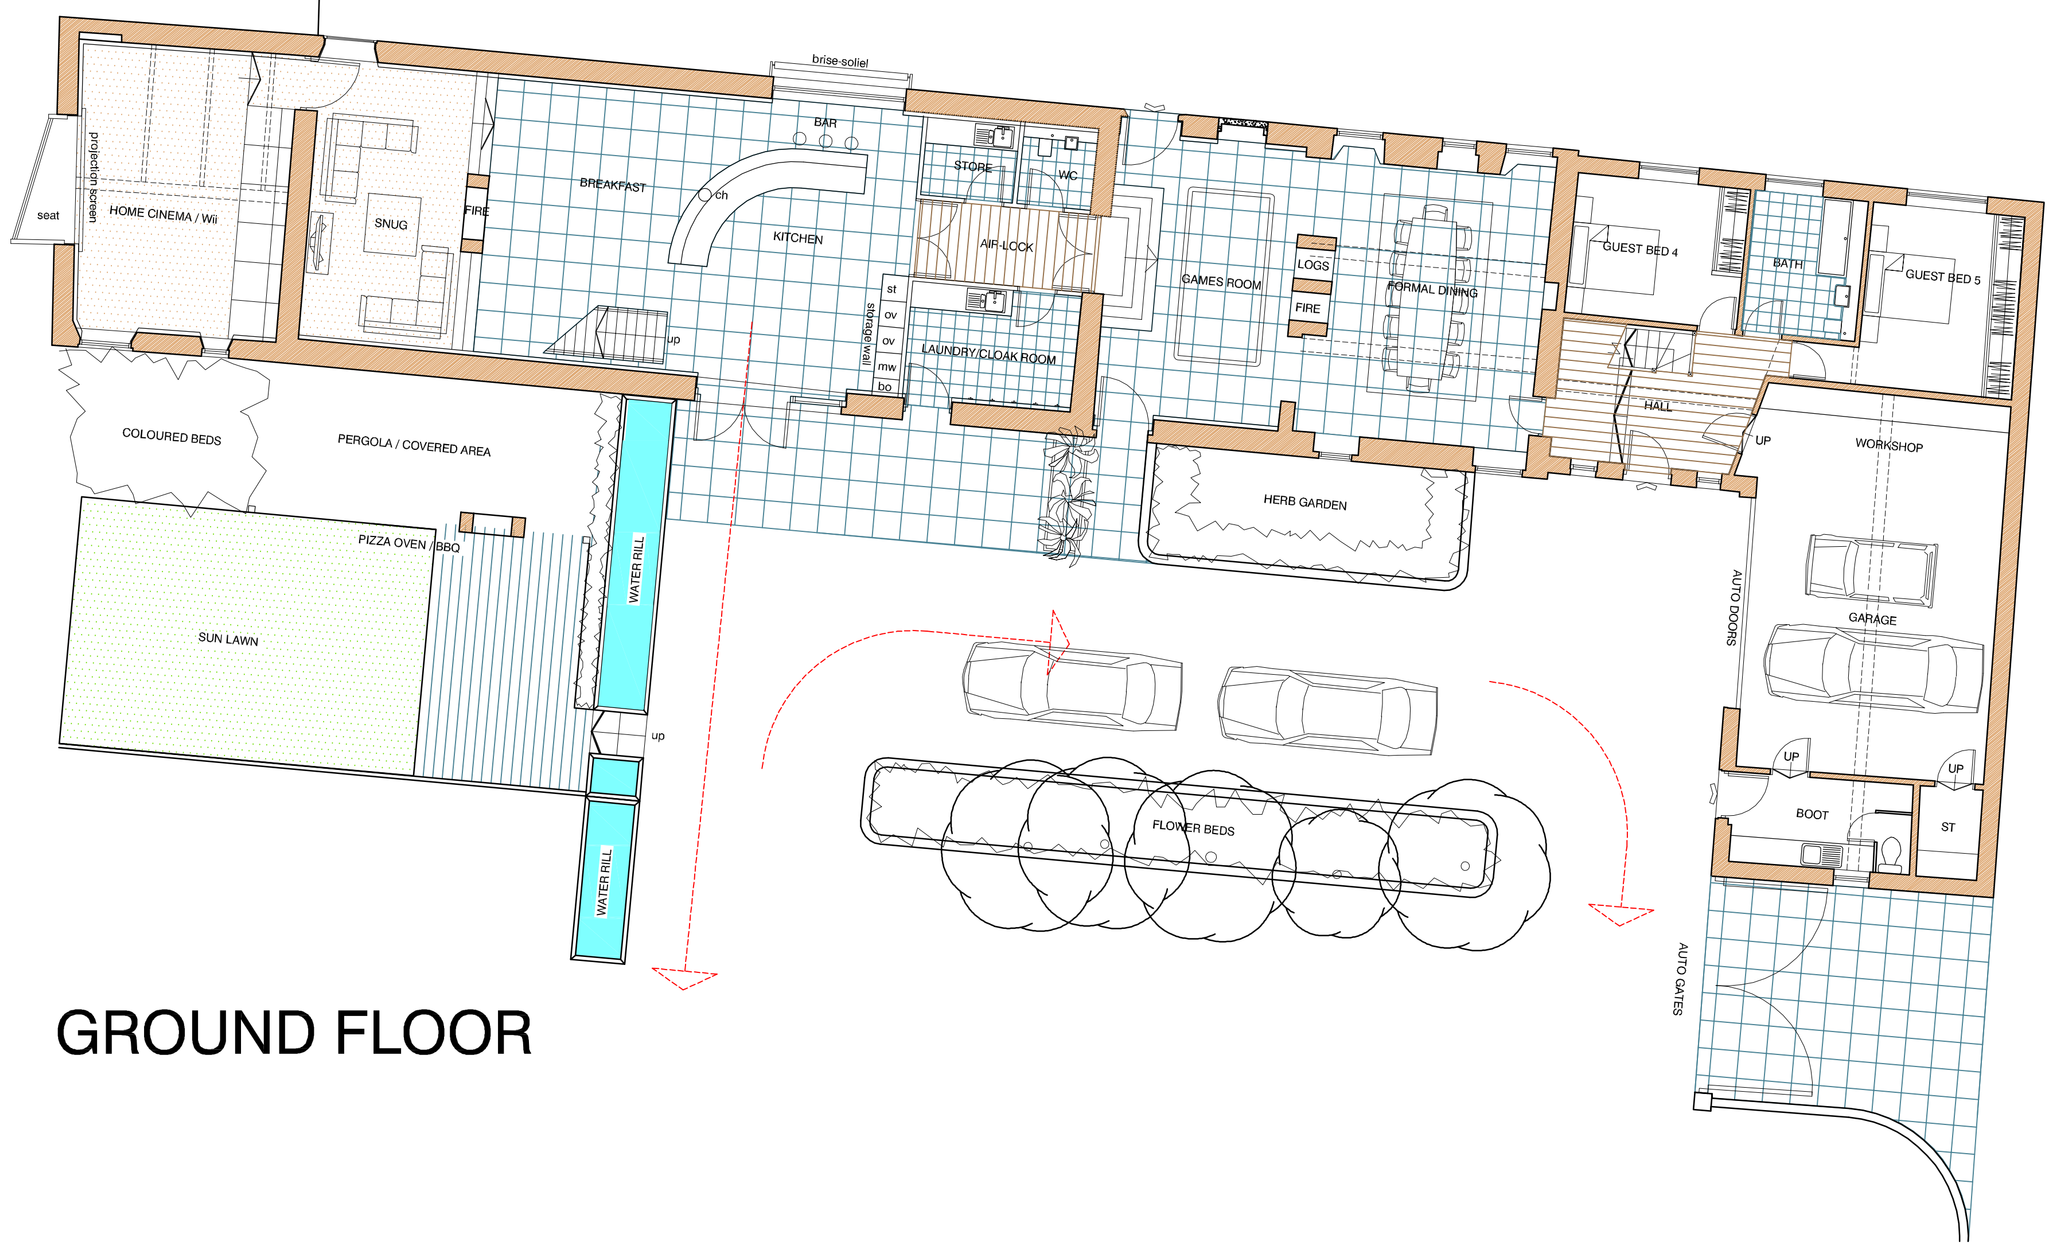

GROUND FLOOR

coda

Coda Studios Ltd
Hope Works, 25 Mowbray Street,
Sheffield, S3 8EL
t: 0870 990 3095 f: 0870 990 3096
e:information@codastudios.co.uk

Client

BROAD OAK FARM — *Job*

PROPOSED PLANS — *Title*

DRAWN	CHECKED	DATE	SCALE	
			A3 ISSUE:	A1 ISSUE:
LJ		11/2009	1:200	1:100

REVISION	DRAWING STATUS	DRAWING NUMBER
B	-	*1693-003*

© COPYRIGHT EXISTS ON THE DESIGNS AND INFORMATION SHOWN ON THIS DRAWING
The Contractor must verify all dimensions on site before making shop drawings or commencing work of any kind. No dimensions to be scaled from this drawing. Architect to be notified of any discrepancies in dimensions immediately.