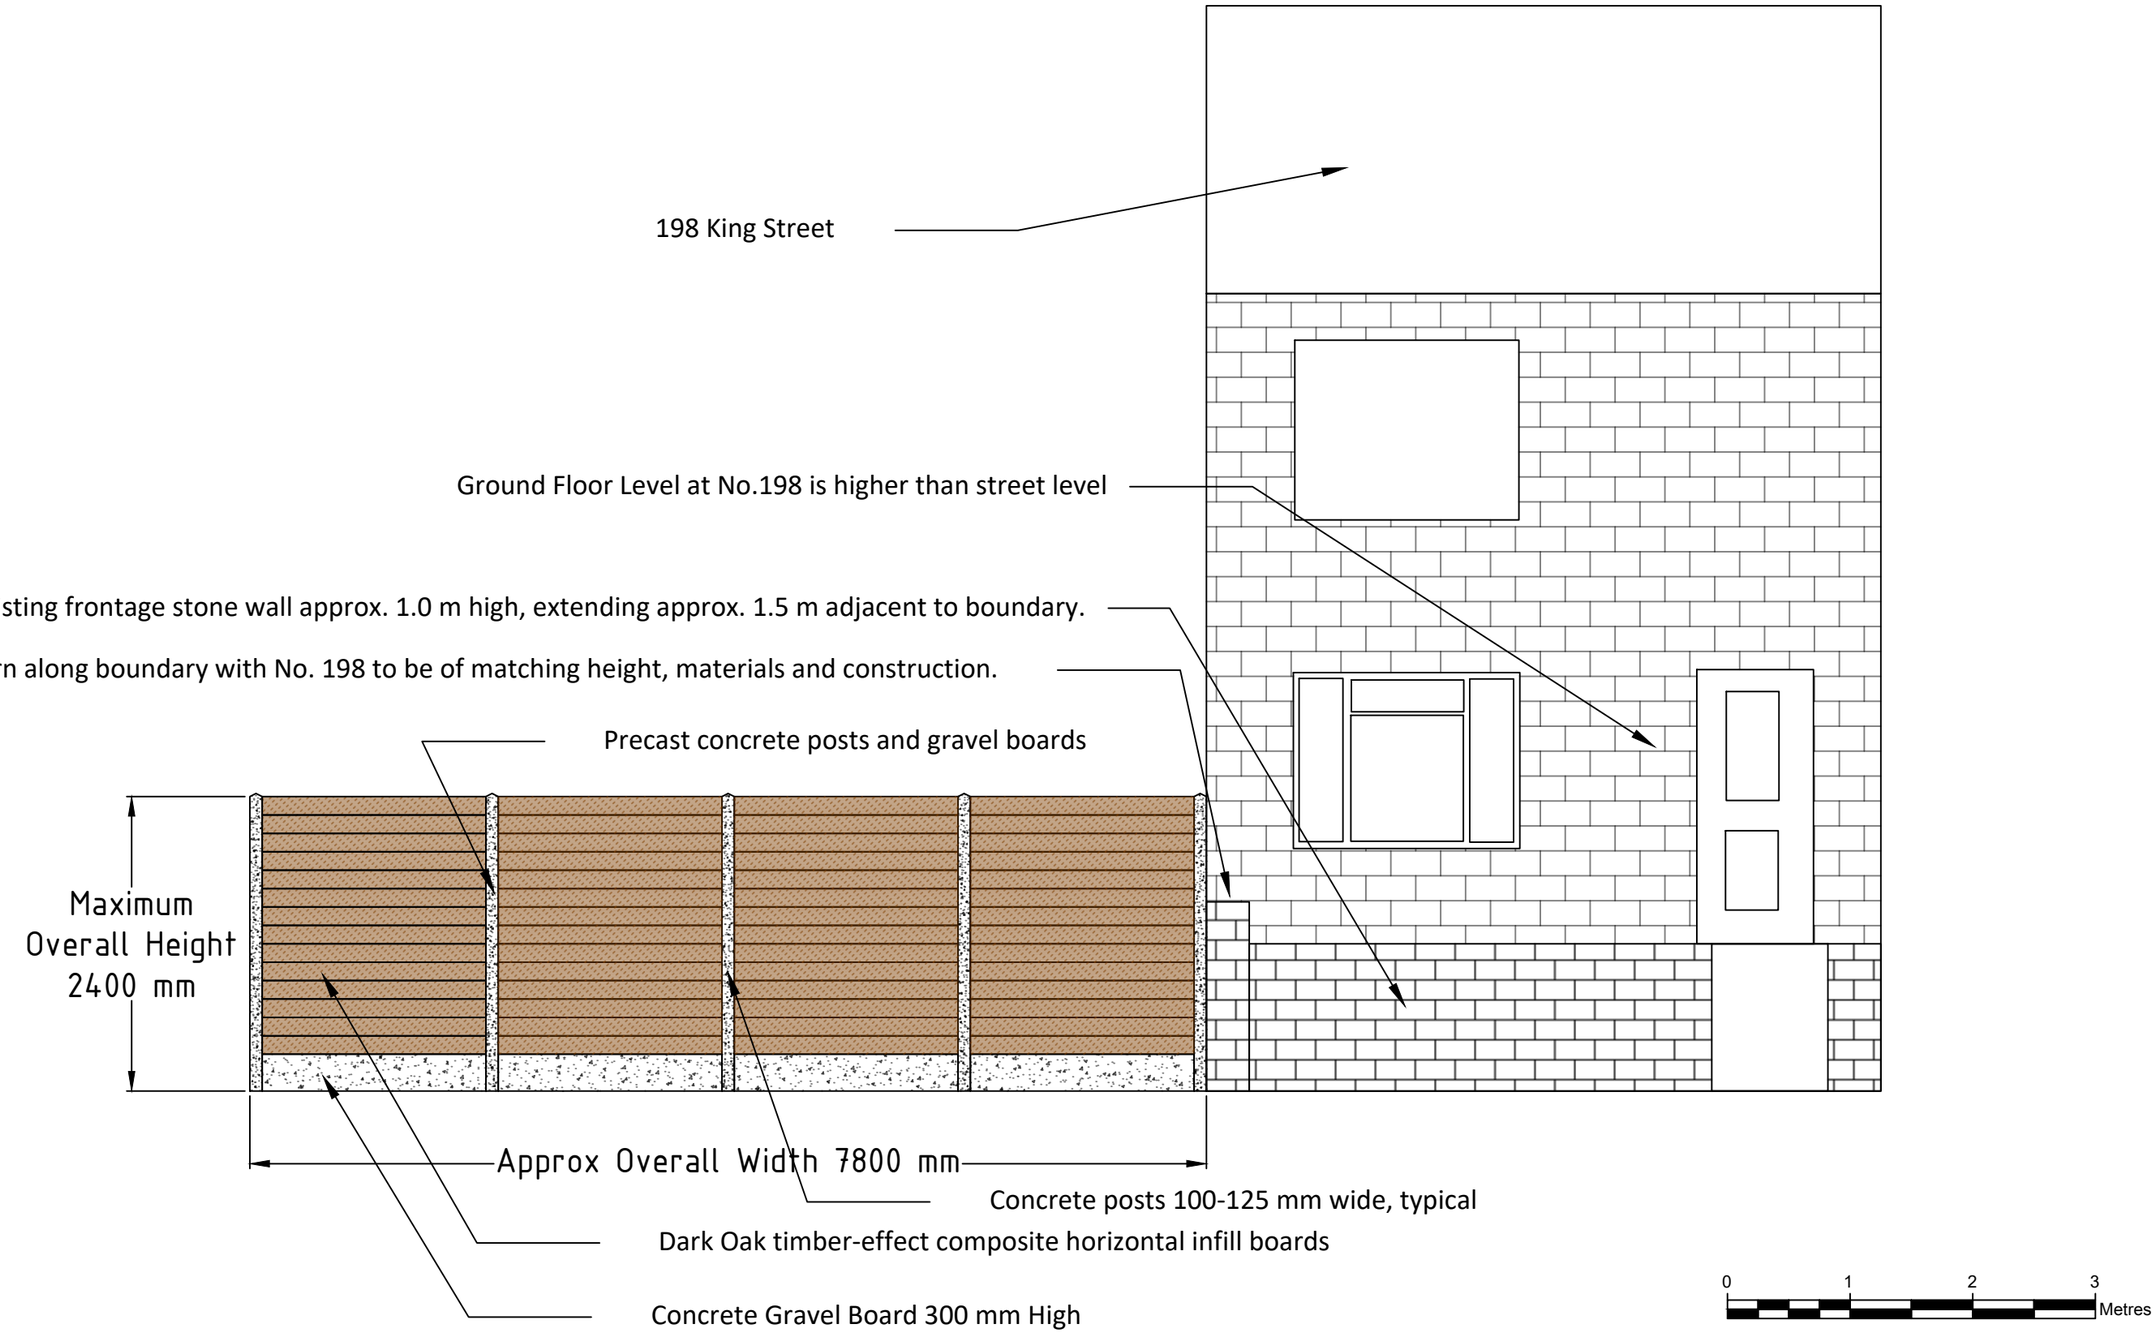


Notes:

Ver	Date	Description Of Change	Drn
01	01.11.26	Initial Issue	CB

Client
196 King Street

Title
196 King Street,
Hoyland,
Barnsley,
S74 9LJ

Scale (A3)
1:50

Drawing Name
Proposed Front Boundary Fence Elevation REV.01.pdf

ISO A3 Landscape