

CLIENT:

Vauxhall

PROJECT TITLE:

Barnsley (Perrys) - Planning
Design Document

REVISION HISTORY:

REV	RA	RB			
DATE	06.05.15	10.07.15			
INITIALS	SAB	SAB			



Sandfield Close
Moulton Park
Northampton
United Kingdom
NN3 6EU

Tel: +44 (0)1604 790000
Fax: +44 (0)1604 790190
Email: info@hawes.co.uk
Web: www.hawes.co.uk



Site plan

Scale 1:500@A3

0m 10m 20m 30m



TITLE: Barnsley (Perrys) - Planning Design Document
SCALE: 1:500@A3
INITIAL: SAB
DATE: 06.05.2015




Elevation 1 - Before
Scale 1:100




TITLE: Barnsley (Perrys) - Planning
Design Document
SCALE: As Noted
INITIAL: SAB
DATE: 06.05.2015

Elevation 1 - After
Scale 1:100

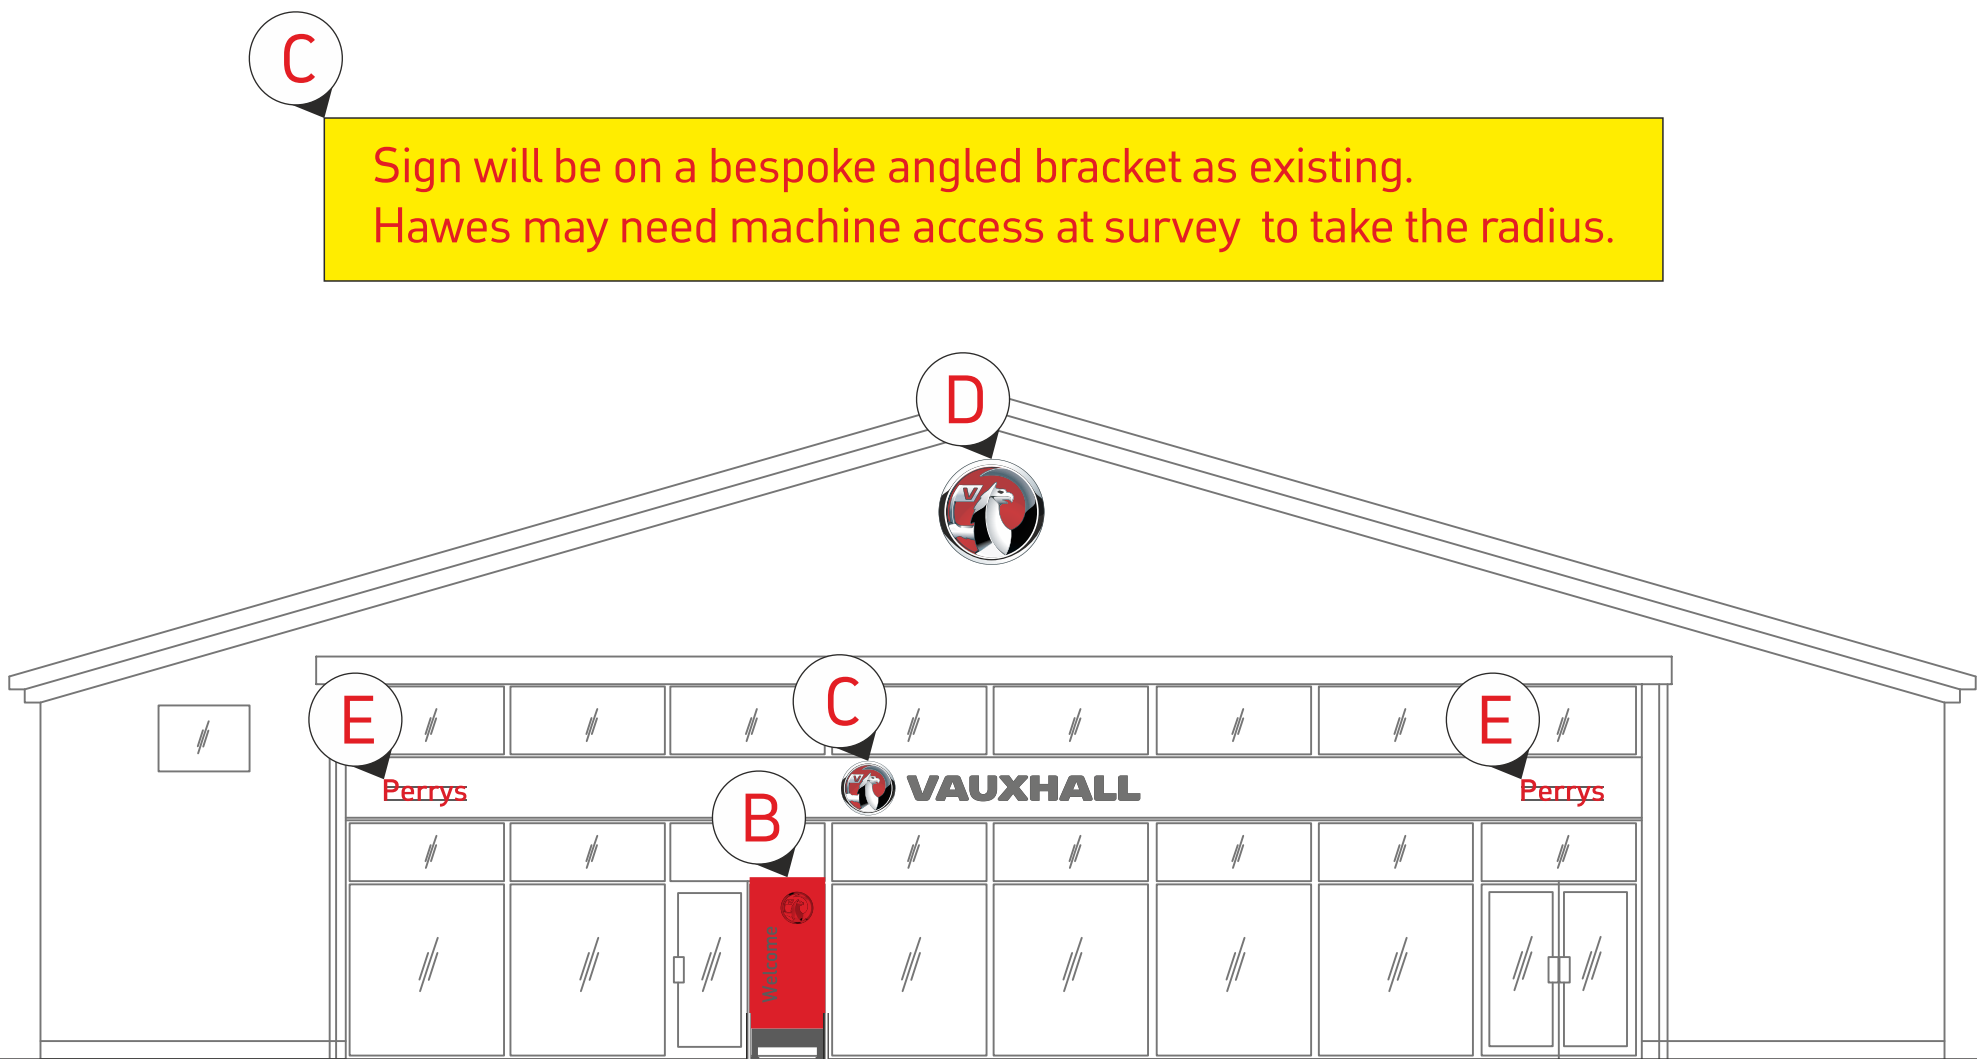


TITLE: Barnsley (Perrys) - Planning
Design Document
SCALE: As Noted
INITIAL: SAB
DATE: 06.05.2015

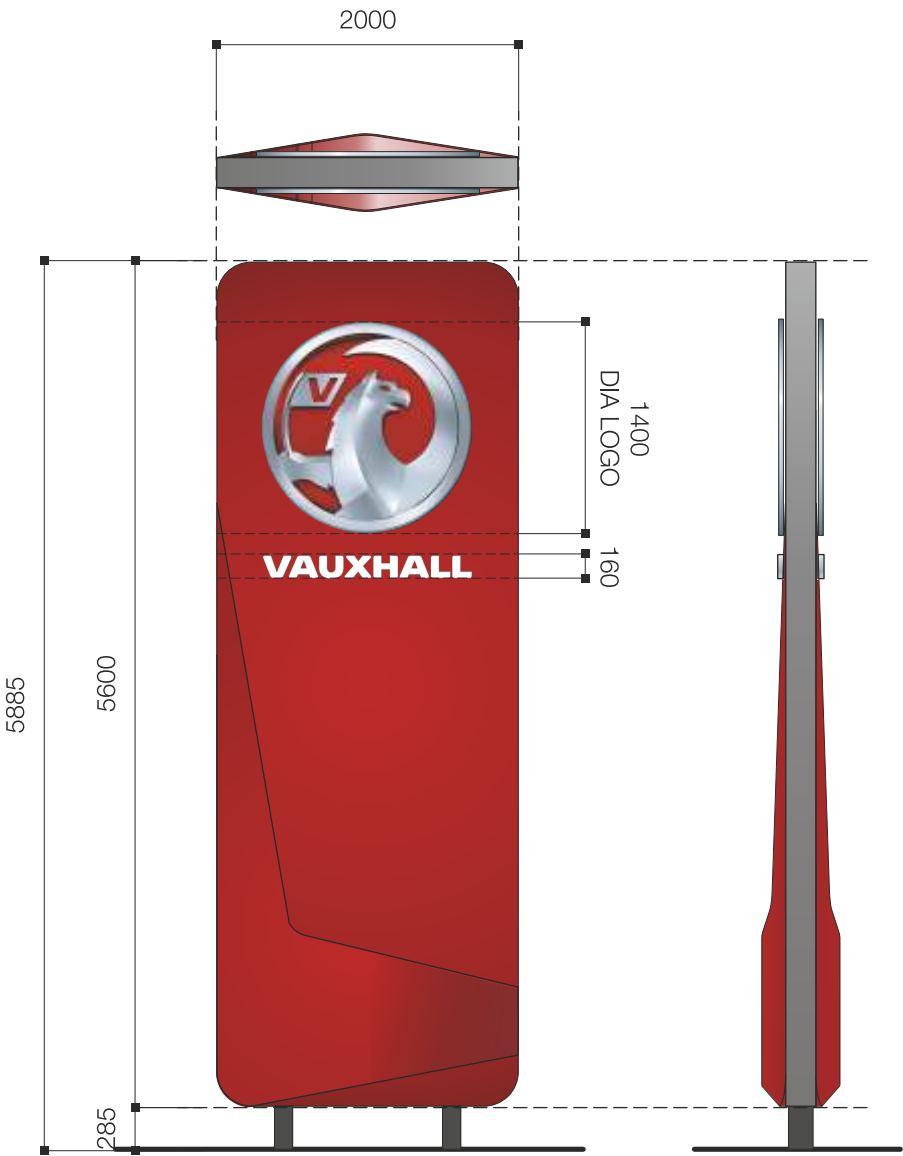

A VX_VT1(GRP)
Moulded totem sign
Scale 1:50
Qty: 1

Part Numbers:
NEW STEEL WORK
P NO: VAU400016-0001 (NEW GRIFFIN)
P NO: VAU400017-0001 (USE EXISTING GRIFFIN)

CLADDING ONLY
P NO: VAU400002-0001 (NEW GRIFFIN)
P NO: VAU400015-0001 (USE EXISTING GRIFFIN)

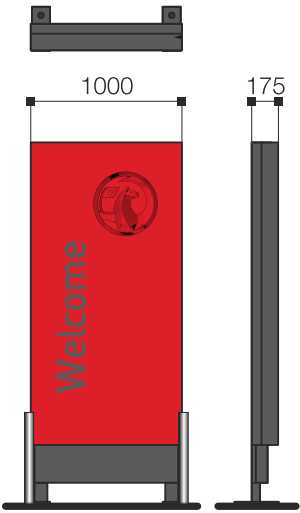



B VX_WEL1B
Illuminated entrance panel
Scale 1:50
Qty: 1
**Note: 2 x stainless steel entrance bollards
required to be installed front of unit
(by Hawes Signs)**

Part number: VAU410007-0001




TITLE: Barnsley (Perrys) - Planning
Design Document
SCALE: As Noted
INITIAL: SAB
DATE: 06.05.2015


Sign range

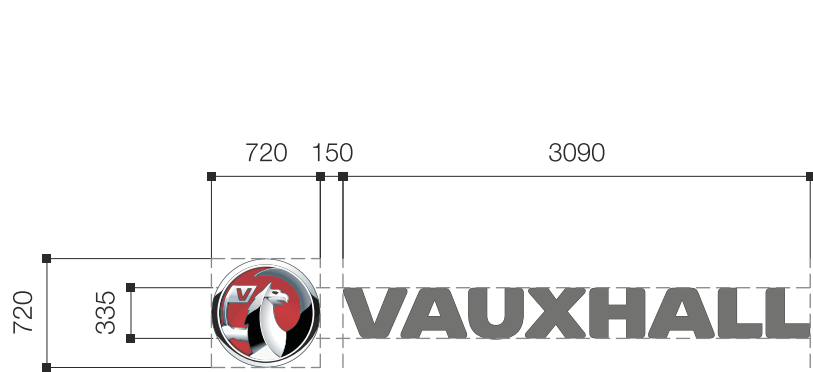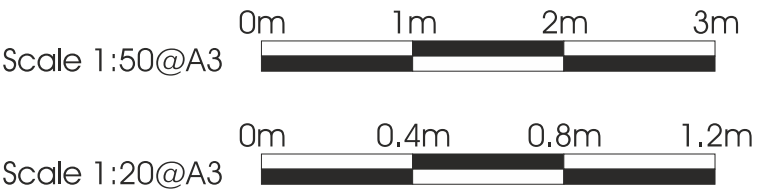


C VX_WSGL3
VX_VF3
Illuminated griffin and Vauxhall text
Scale 1:50
Qty: 1
Part numbers:
VAU410015-0003
VAU450003-0001

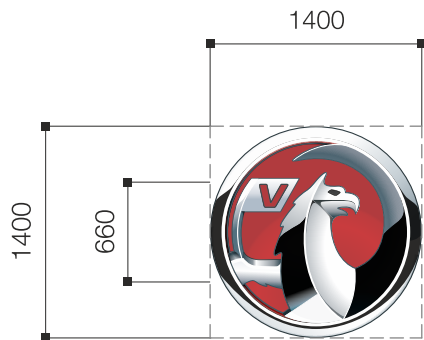

D VX_WSGL1
Illuminated griffin
Scale 1:50
Qty: 1
Part numbers:
VAU510014-0001

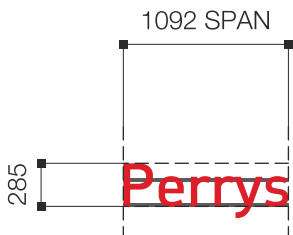

E VX_RF3
Illuminated retailer text
Scale 1:50
Qty: 2
Part number: VAU450006-VAR

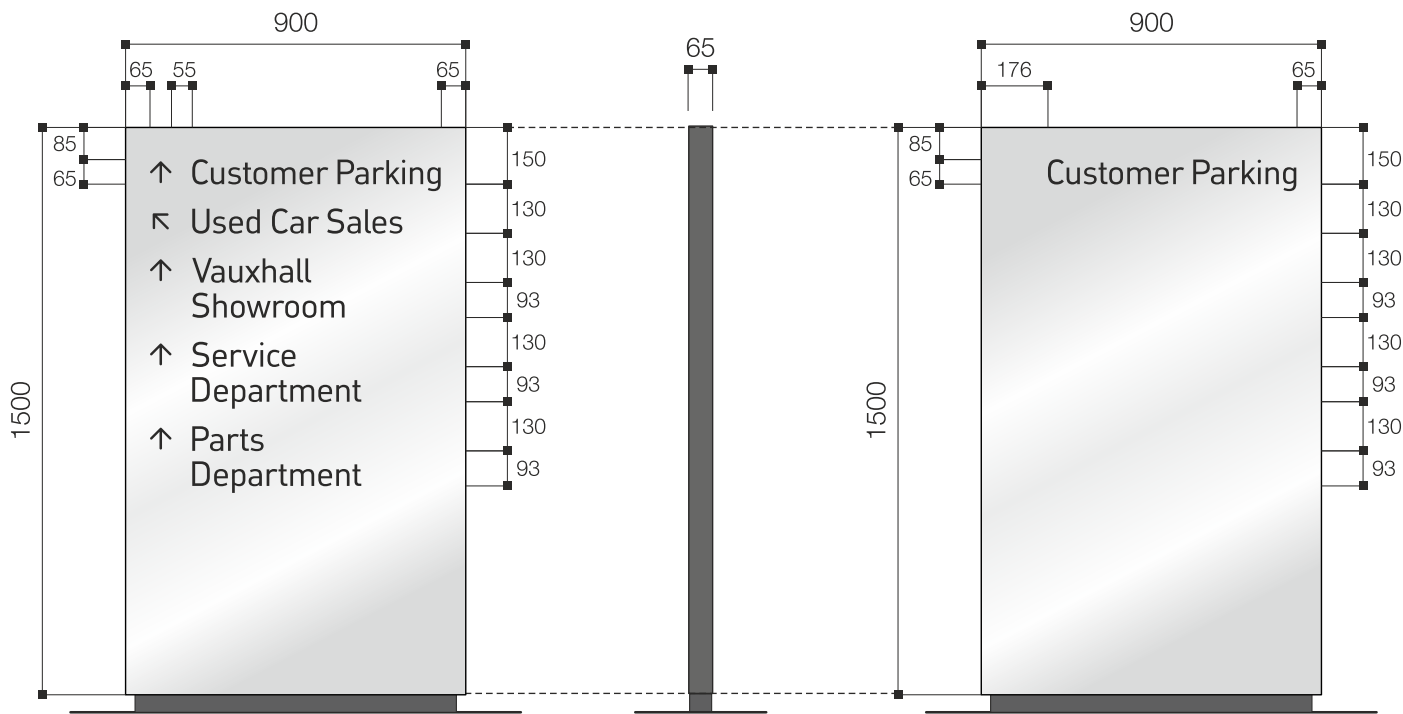

F Side A
Side B
VX_DS1
Directional lawn sign
Scale 1:20
Qty: 1
Part number: VAU510025-0147

