

Made in the UK

BS EN 1176

Proposed Play Area For Barnsley Metropolitan Borough Council - Cannon Hall Museum

Scheme no: 27138/SYO **Date:** 16/12/11 **Drawn By:** N/L/S

All plans are not to scale unless otherwise stated. Artists impressions are provided as a visual only and may not accurately represent the layout of the finished site. Playdale reserve the right to make modification in design and specification.

Experience Playdale Playgrounds

Tel: +44 (0)15395 39770 **E-mail:** sales@playdale.co.uk **www.playdale.co.uk**





Proposed Play Area For

Barnsley Metropolitan Borough Council - Cannon Hall Museum

Scheme No:27138/SYO Date:14.12.11 Drawn by: SCB Scale: 1:500 @ A3

All plans are to scale unless otherwise stated. Artists impressions are provided as a visual only and may not accurately represent the layout of the finished site. Playdale reserve the right to make modification in design and specification.

Playdale Playground
Tel: +44 (0)15395 397
E-mail: sales@playdale.co.u
www.playdale.co.uk



Proposed Play Area For Barnsley Metropolitan Borough Council - Cannon Hall Museum

Scheme no: 27138/SYO **Date:** 16/12/11 **Drawn By:** N/L/S


All plans are not to scale unless otherwise stated. Artists impressions are provided as a visual only and may not accurately represent the layout of the finished site. Playdale reserve the right to make modification in design and specification.

Made in the UK

BS EN 1176


Experience Playdale Playgrounds

Tel: +44 (0)15395 39770 **E-mail:** sales@playdale.co.uk **www.playdale.co.uk**

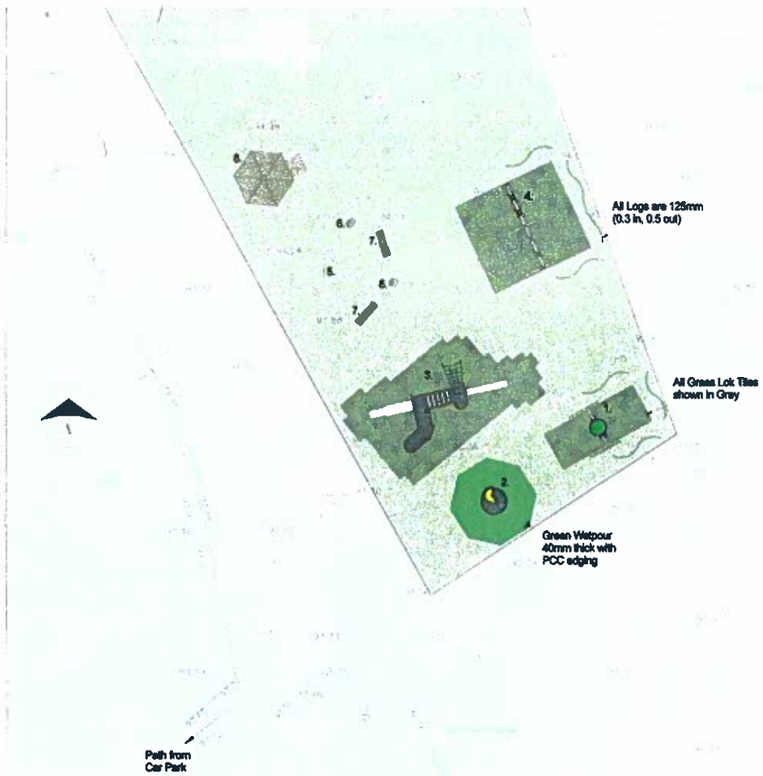

You asked for:

- Inclusive Orbit with Green Surfacing ✓
- Basket Swing ✓
- Timber Multi Unit with DDA Access ✓
- Cradle Swing ✓
- Flat Swing ✓
- Activity Panel ✓
- Logs ✓
- Boulders ✓

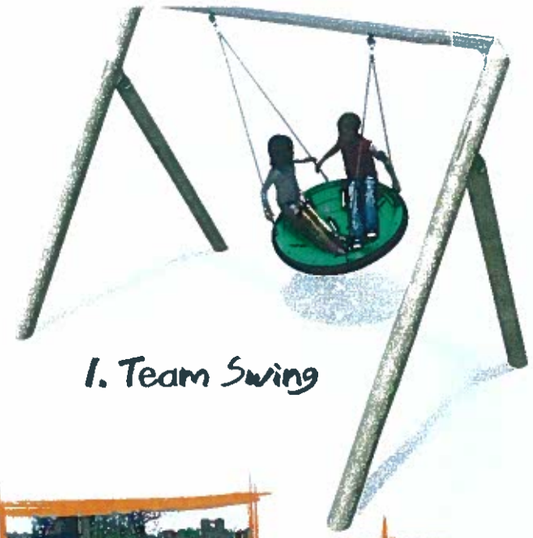


1. Team Swing









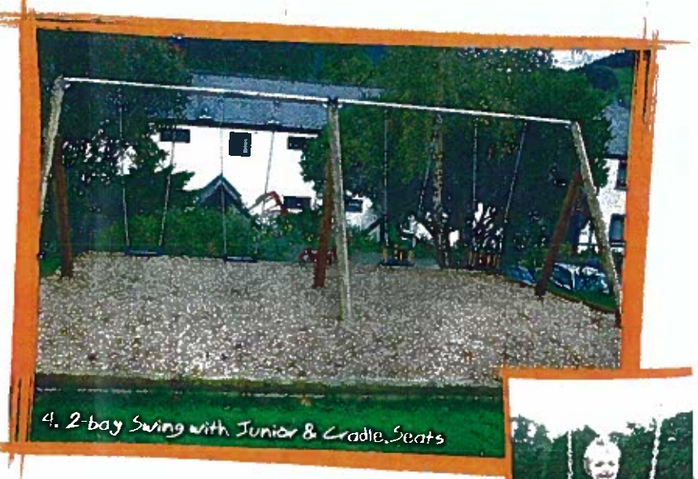








3. Techno 107
All Green







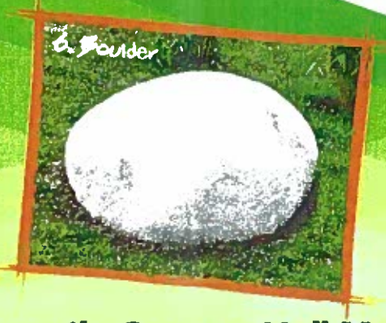





8. Outdoor Classroom with DDA Ramp Access

Made in the UK

BS EN 1176

Proposed Play Area For Barnsley Metropolitan Borough Council - Cannon Hall Museum

Scheme no: 27138/SYO **Date:** 14.12.11 **Drawn By:** SCB

All plans are not to scale unless otherwise stated. Artists impressions are provided as a visual only and may not accurately represent the layout of the finished site. Playdale reserve the right to make modification in design and specification.

Experience Playdale Playgrounds

Tel: +44 (0)15395 39770 **E-mail:** sales@playdale.co.uk **www.playdale.co.**