
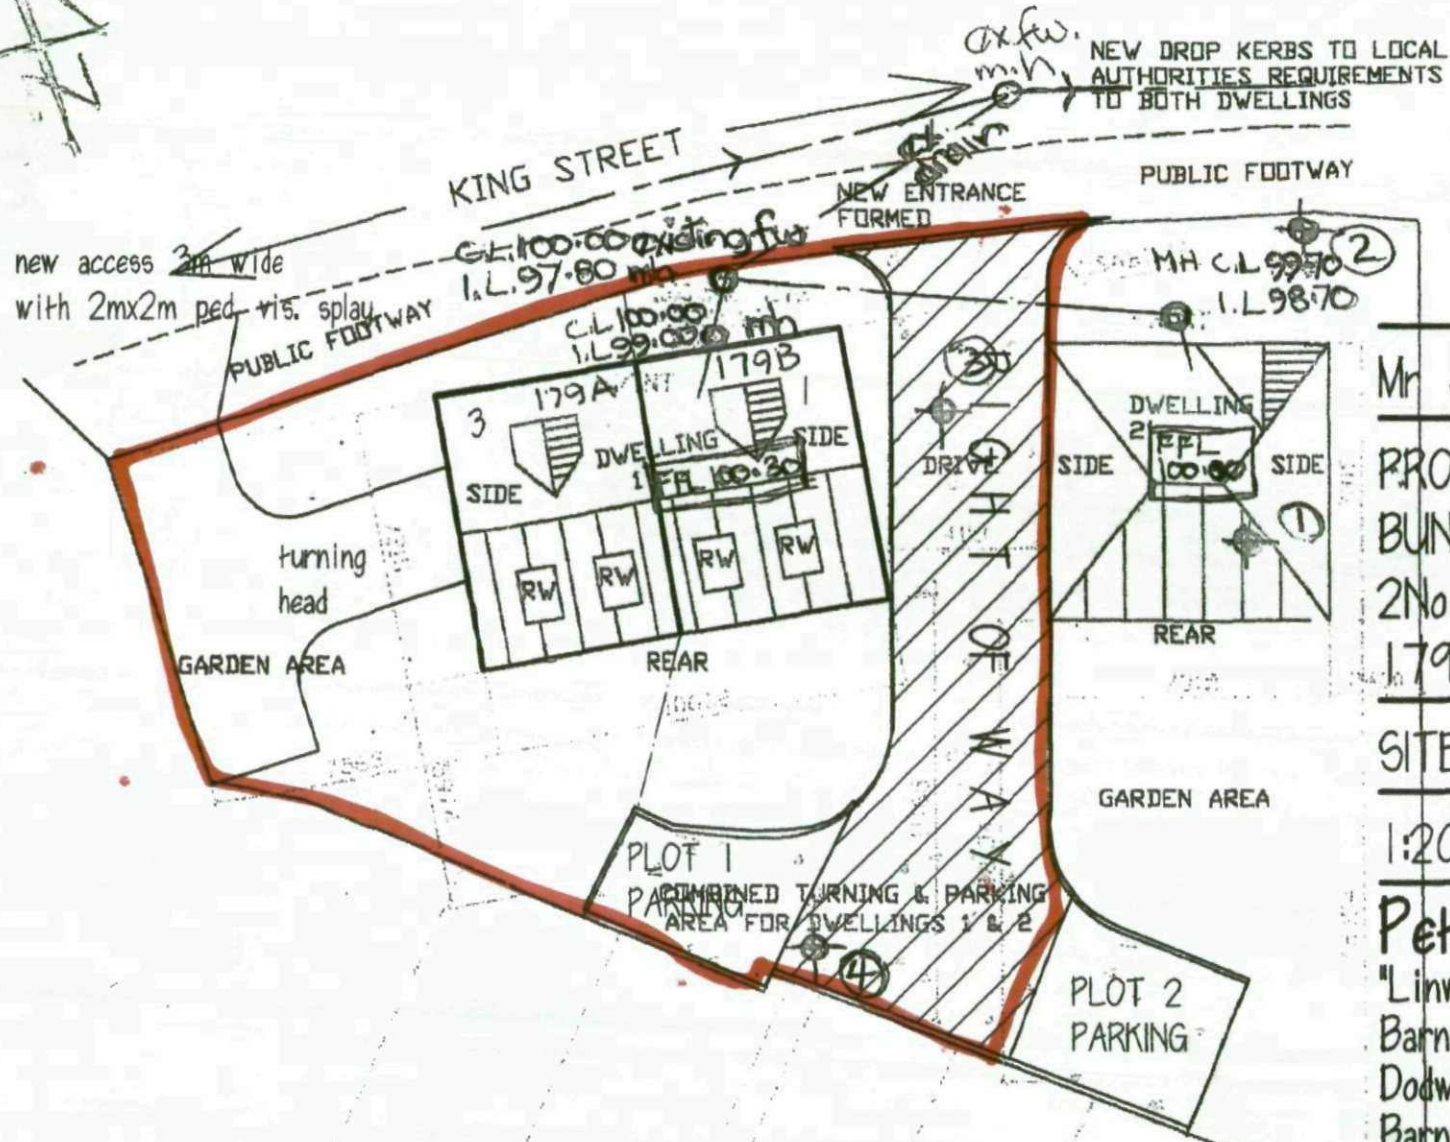


DO NOT SCALE DRAWING

ALL DIMENSIONS IN MILLIMETRES

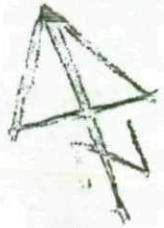

Mr J JONES

PROPOSED SPLITTING OF
BUNGALOW TO FORM
2 No BUNGALOWS
179 KING ST., HOYLAND

SITE PLAN

1:200 NOV. 10

Peter Thompson

"Linwood"
Barnsley Road
Dodworth

Barnsley S75 3JR m. 07973251730
e-mail peter-thompson@hotmail.co.uk



M.C.I.A.T.

tel. 01226 201391



LOCATION PLAN 181250