COLOUR REFERENCING (MCD'S EUROPEAN STANDARD)	
	New construction
	Item(s) retained in existing location
	New item(s)
	Relocated item(s)
	Merchandising items
	Optional/future item(s)

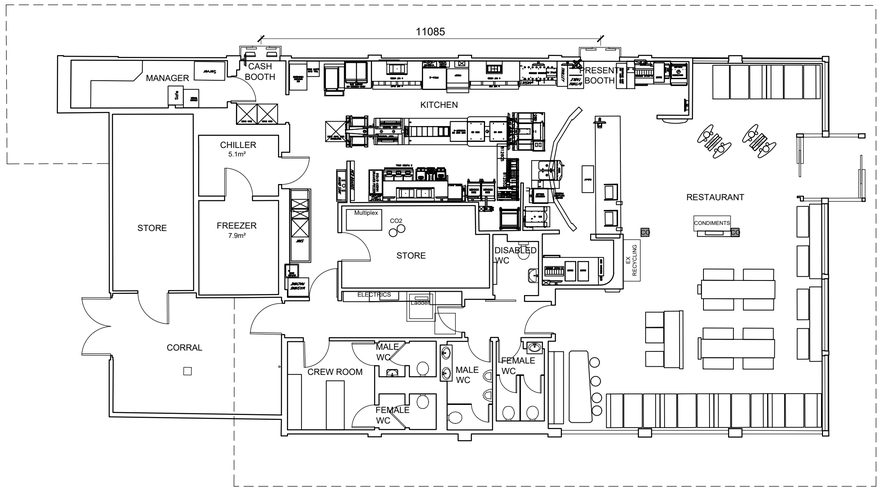

EXISTING INTERNAL LAYOUT - GA
1:100

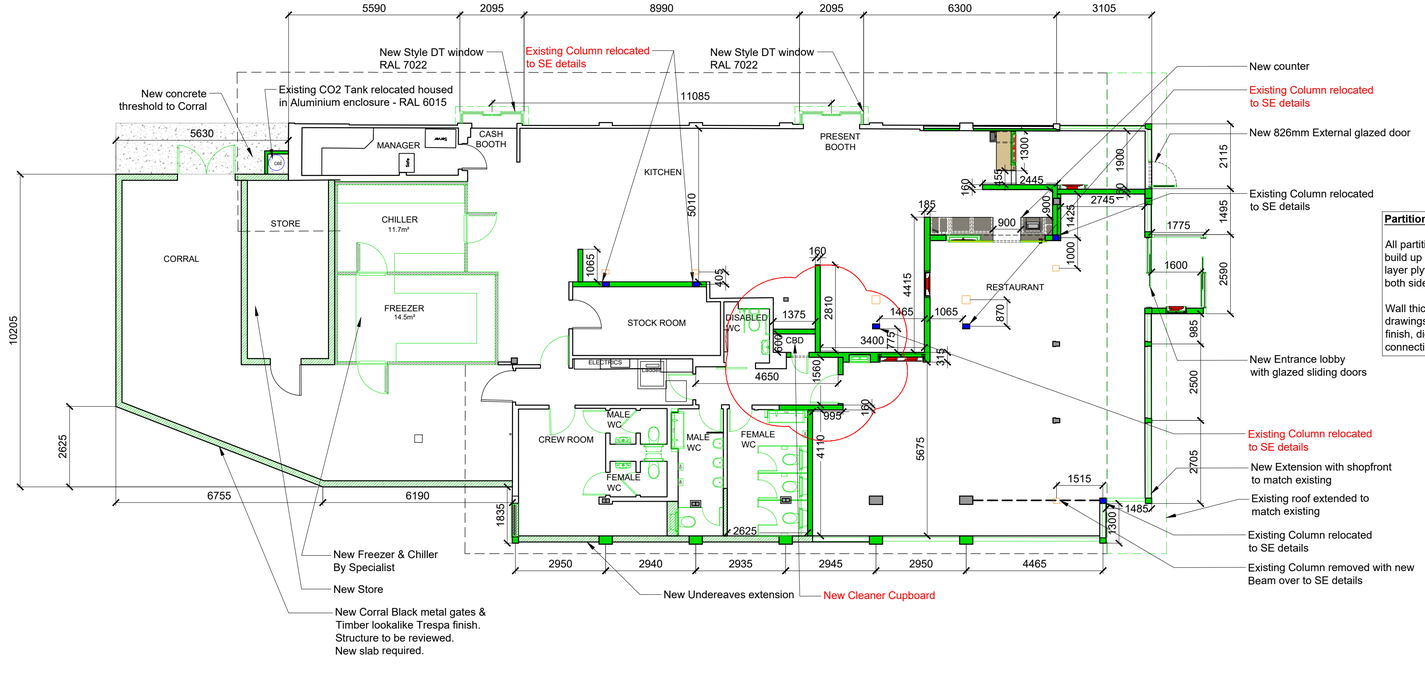

Partition specification:

All partitions are based on a 120mm build up of 70mm studwork with 1 layer plywood and 1 layer plasterboard both sides.

Wall thickness dimensioned on drawings make allowance for wall finish, digital screens, structure and connections to existing walls

PROPOSED INTERNAL LAYOUT - GA
1:100

0 2.5m 5m 7.5m 10m

REV.	DATE	DRAWING REVISIONS	BY	CHECKED
D	13-11-23	Cleaner cupboard moved, WC lobby adjusted columns adjusted & notes updated	PG	PF
C	20-07-23	New counter style added, column repositioned	PG	PF
B	30-05-23	Updated from Stage 1 meeting	PG	PF
A	11-05-23	First issue	PG	PF

This drawing has been reviewed and signed off by McDonald's Restaurants Ltd any errors, changes or discrepancies should be reported to the McDonald's project manager and designers prior to commencing work on site

Name (PM): Date:

Signature:

GENERAL NOTES:
All works are to be undertaken in accordance with the Building Regulations and the latest British Standards.
All proprietary materials and products are to be used strictly in accordance with the manufacturers recommendations.
All dimensions to be checked on site prior to construction.

PROPOSED DEVELOPMENT AT
Wombwell Lane, Stairfoot
Barnsley S70 3NT

STORE No :- 0970

ON BEHALF OF :-
McDonald's Restaurants Ltd

DRAWING TITLE :-
Existing & Proposed
General Arrangement Plan

DRAWN BY	CHECKED BY	DRAWING No.	REV No.
PG	PF	P21-050-0970-06	D
SCALE & PAPER SIZE 1:100@A1	DATE 27-03-2023		

C7 Architects Ltd
PM House,
Riverway Industrial Estate,
Peasmarsh, Surrey
GU3 1LZ