


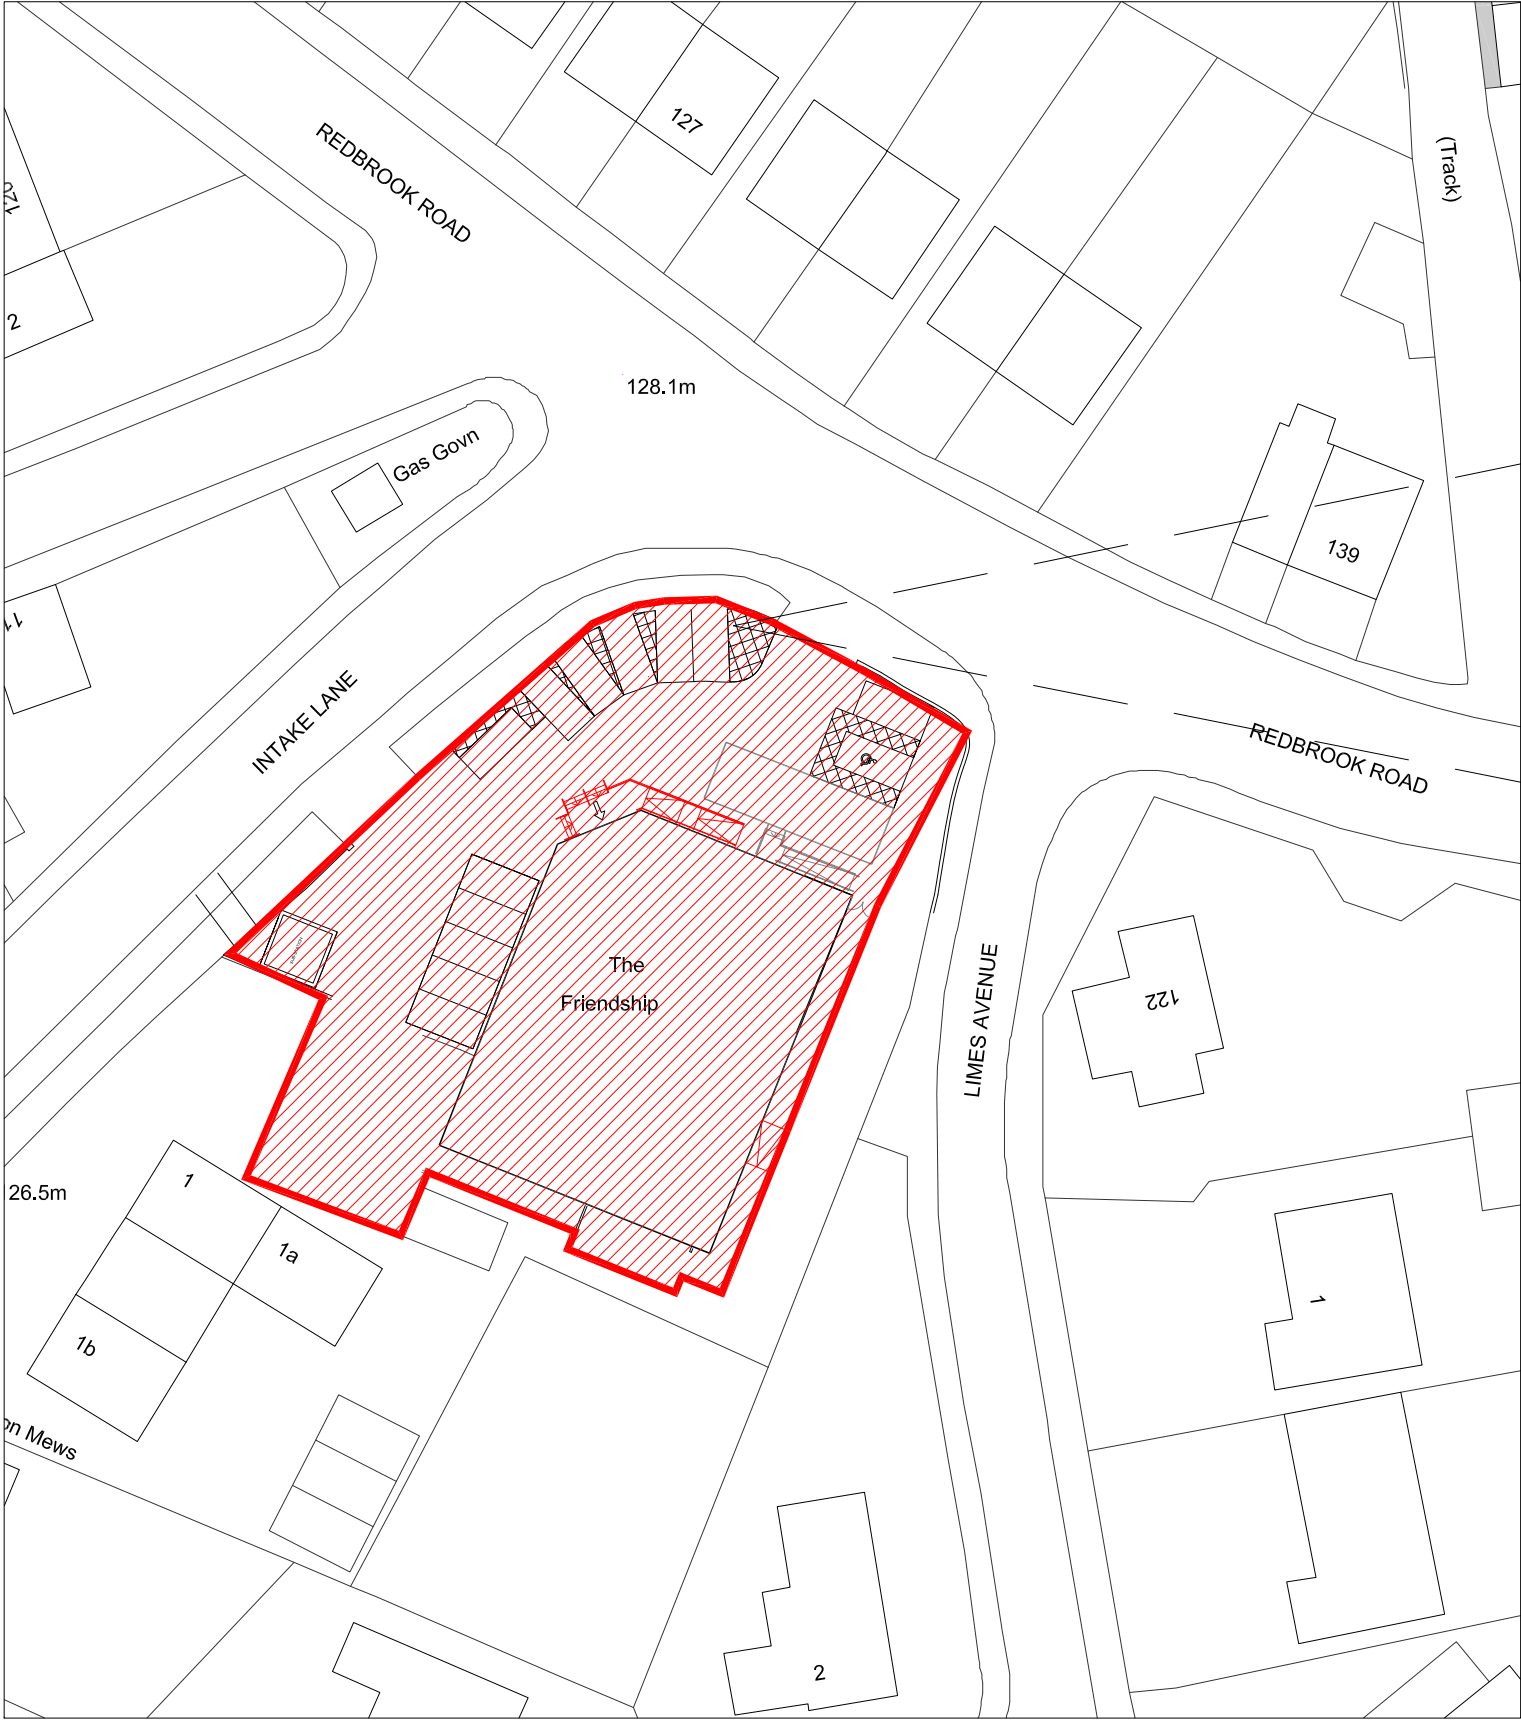

LOCATION PLAN
Scale 1:500@A3



TOTEM SIGN DETAIL
Scale 1:20@A3

2250 High x 900 Wide Totem.
100Ø Aluminium post with
steel RHS Core. Sprayed
metal signage panels applied
vinyl lettering. Offers and
opening time TBC by
Sainsbury's PM with new
external lighting. Externally
illuminated at 120 candelas
per square meter

Revision	Date	Description
Walbrook management New Broad Street House 35 New Broad Street London EC2M 1NH tel: 020 3009 3061 email: info@walbrookmanagement.com		
Status PLANNING		
Client SAINSBURY'S LOCAL		
Project Title THE FRIENDSHIP INN BARNSELY, REDBROOK ROAD SOUTH YORKSHIRE S75 2RE		
Drawing Title PROPOSED TOTEM SIGN DETAILS SITE REF. 7725		
Project Number 11/W7725		Drawing Number 216
Drawn AM	Checked	Date 14/05/2012
Scale AS NOTED@A3		
The content of this drawing is the property of Walbrook Management LLP and may not be copied in whole or part without formal consent.		