



Site Layout 1:500

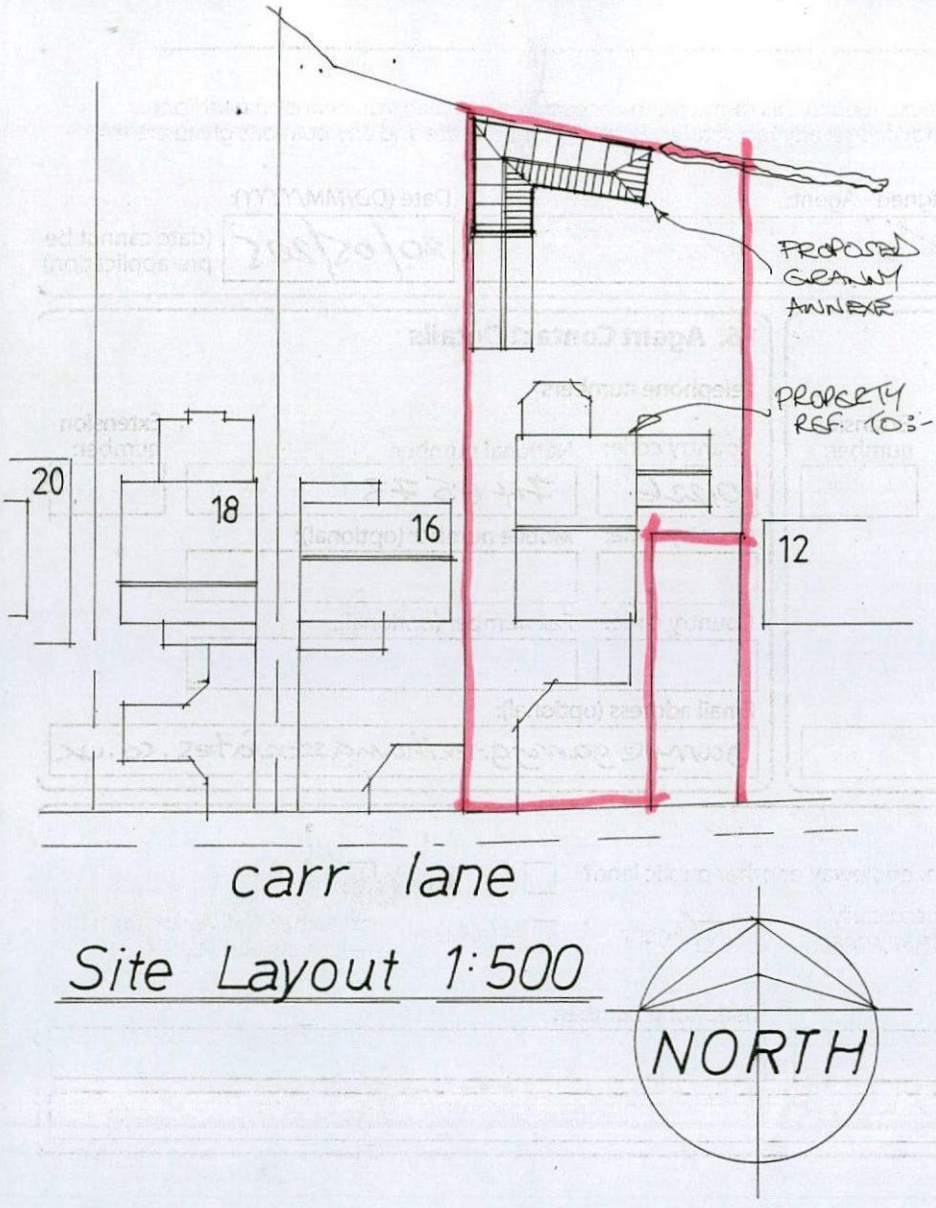



| Rev | Notes | Date |
|---|---|---|
| | | |



Garry Greetham Associates Ltd
Residential Design Consultant
Westwood House
18 Carr Lane
Tankersley
Barnsley S75 3BE
Tel(01226)746573


| | |
|---|---|
| PROJECT | Granny Annexe |
| CLIENT | Mr. P. Pedler |
| TITLE | Site and Location Layouts |
| ADDRESS | 14 Carr Lane, Tankersley, Barnsley. S75 3BE |
| DRAWN BY | ggg |
| SCALE | as shown |
| DATE | May 15 |
| DRAWING No | 801-01 |
| REV | |

Member of the Chartered Institute of Architectural Technologists

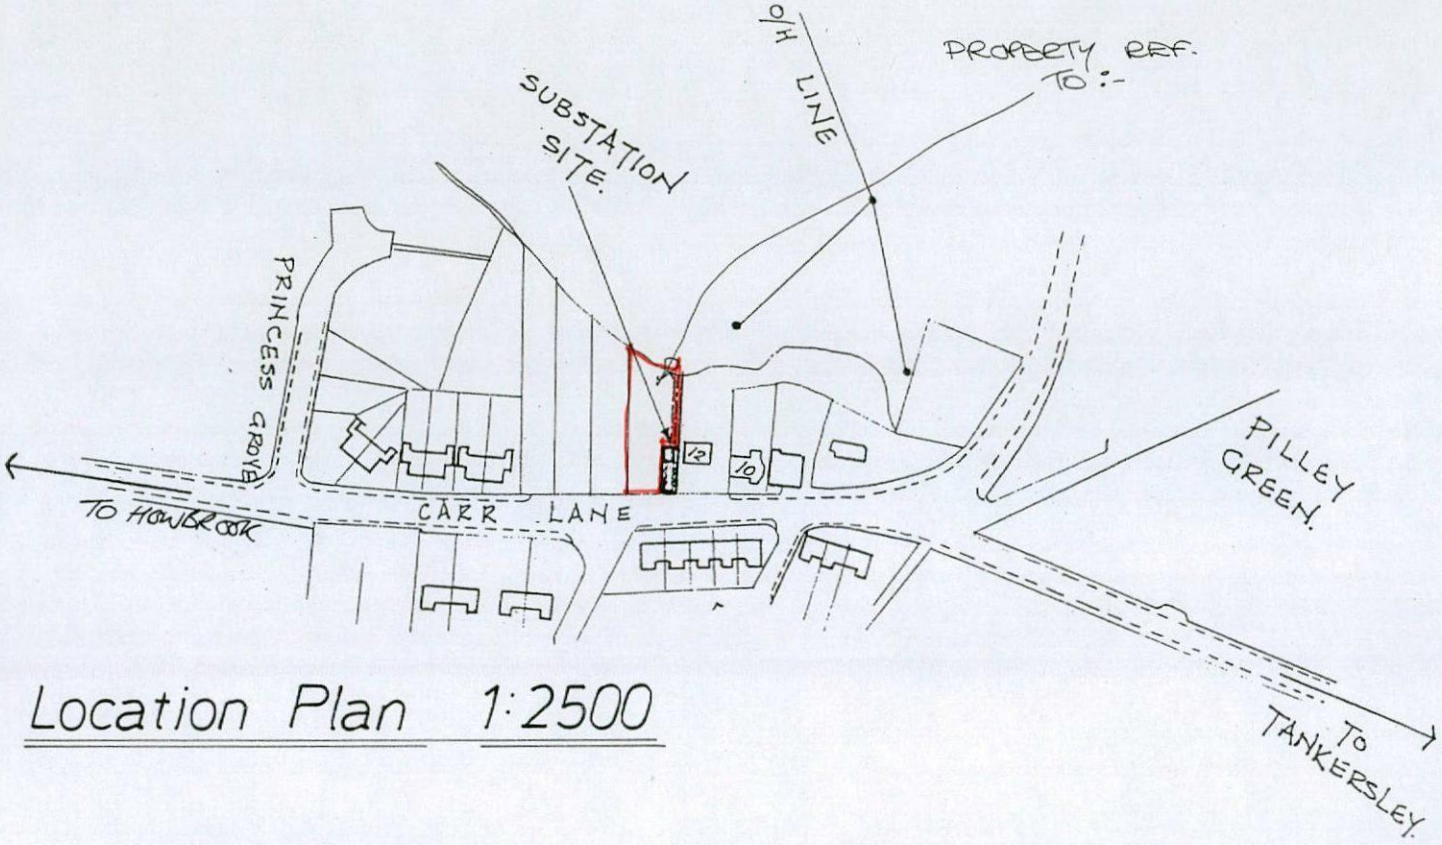



Location Plan 1:2500

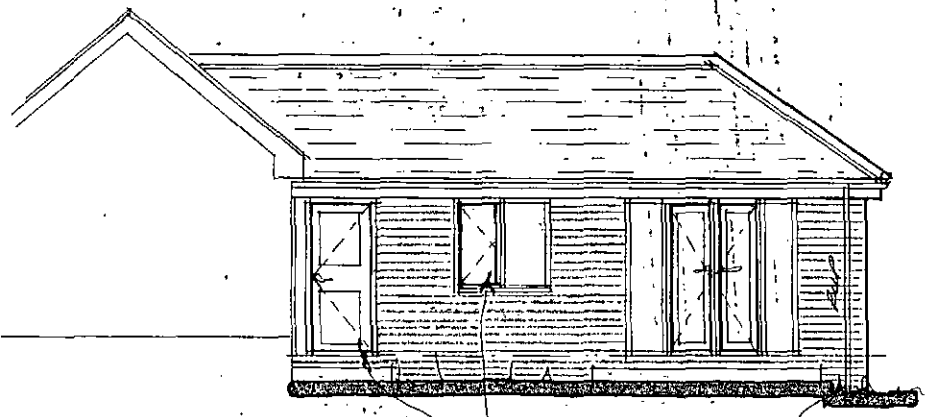

Front


LIGHT OAK UPVC DOORS & WINDOWS

BROWN UPVC R.W. GOODS

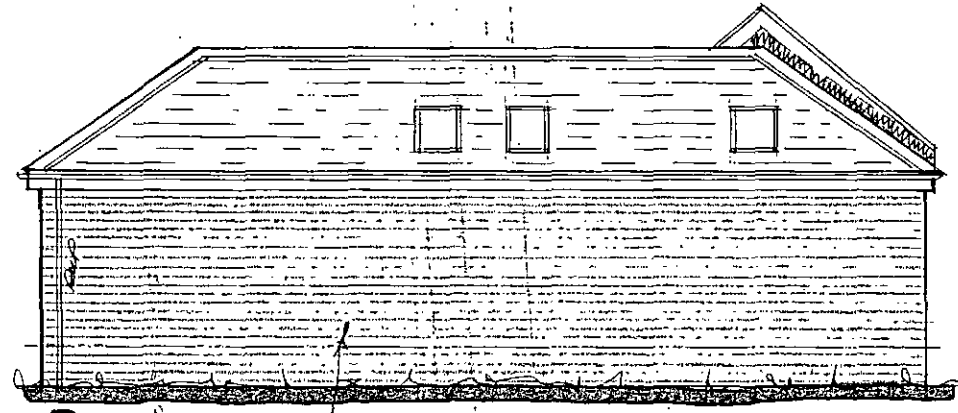


Rear

MATCHING RED BRICKWORK

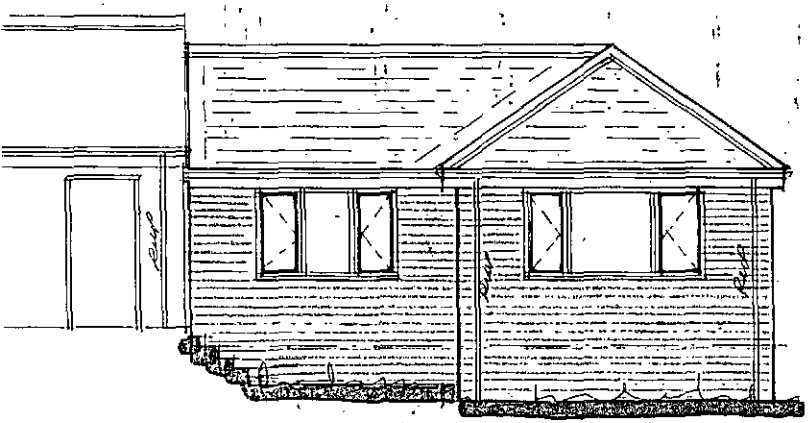

Side

MATCHING RED COLOUR MARLEY MODERN + FLAT PROFILE CONCRETE INTERLOCKING TILES

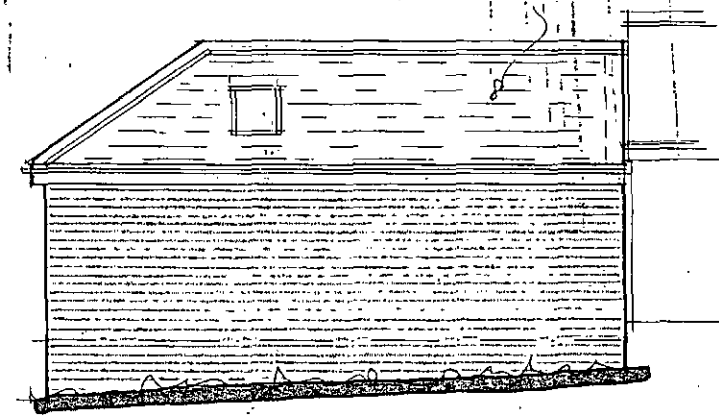

Side

| Rev | Notes | Date |
|---|---|---|
| | | |


Garry Greetham Associates Ltd
Residential Design Consultant
Westwood House
18 Carr Lane
Tankersley
Barnsley S75 3BE
Tel(01226)746573


| | |
|---|---|
| PROJECT | Granny Annexe |
| CLIENT | Mr. P. Pedler |
| TITLE | Elevations as Proposed |
| ADDRESS | 14 Carr Lane, Tankersley, Barnsley. S75 3BE |
| DRAWN BY | ggg |
| SCALE | 1:100 |
| DATE | May 15 |
| DRAWING No | 801-03 |
| REV | |

Member of the Chartered Institute of Architectural Technologists

**Garry Greetham associates limited**

| Garry Greetham Associates Limited | |
|---|---|
| 14 Carr Lane, | Date: May 2015 |
| Tankersley, Barnsley. S75 3BE | Drawing No. 801 - 06 - 02 |
| Mr. P. Pedler | Revised: |

| Window Schedule | | | | |
|---|---|---|---|---|
| No. | Location | Size | Lintol | Notes |
| W1 | Bedroom | 1810 x 1200 | Lintol 2100 | |
| W2 | Living | 1248 x 1200 | Lintol 1650 | |
| W3 | Living | 2485 x 1200 | Lintol 2850 | |
| W4 | Living | 550 x 980 | n/a | Velux "GGL C04" Roof Light |
| W5 | Living | 550 x 980 | n/a | Velux "GGL C04" Roof Light |
| W6 | Bathroom | 550 x 780 | n/a | Velux "GGL C02" Roof Light |
| W7 | Bathroom | 550 x 780 | n/a | Velux "GGL C02" Roof Light |
| | | | | |
| | | | | |
| | | | | |
| | | | | |
| | | | | |
| | | | | |
| | | | | |
| | | | | |

**Residential Design Consultant**

Westwood House
18 Carr Lane, Tankersley
Barnsley, South Yorks. S75 3BE
**Telephone/Fax: 01226 746573**

Member of the British Institute of Architectural Technologists
Registered in England 5451918

Directors: G. G. Greetham; J. A. Greetham

GG associates limited

**Garry Greetham associates limited**

| Garry Greetham Associates Limited | |
|---|---|
| 14 Carr Lane | Date: May 2015 |
| Tankersley, Barnsley. S75 3BE | Drawing No. 801 - 06 - 01 |
| Mr. P. Pedler | Revised: |


| Door Schedule | | | | |
|---|---|---|---|---|
| No. | Location | Size | Lintol ref | Notes |
| D1 | Entrance | 1023 x 2100 | Lintol 1350 | External door with low threshold |
| D2 | Living | 2260 x 2100 | Lintol 2550 | Ext French Doors & Side Lights |
| | | | | 2 x 650mm doors. |
| D3 | Hall / Living | 838 x 1981 | n/a | Internal |
| D4 | Store | 762 x 1981 | n/a | Internal |
| D5 | Bathroom | 838 x 1981 | n/a | Internal |
| D6 | Bedroom | 838 x 1981 | n/a | Internal |
| | | | | |
| | | | | |
**Residential Design Consultant**

Westwood House
18 Carr Lane, Tankersley
Barnsley, South Yorks. S75 3BE
Telephone/Fax: 01226 746573

Member of the British Institute of Architectural Technologists
Registered in England 5451918

Directors: G. G. Greetham; J. A. Greetham

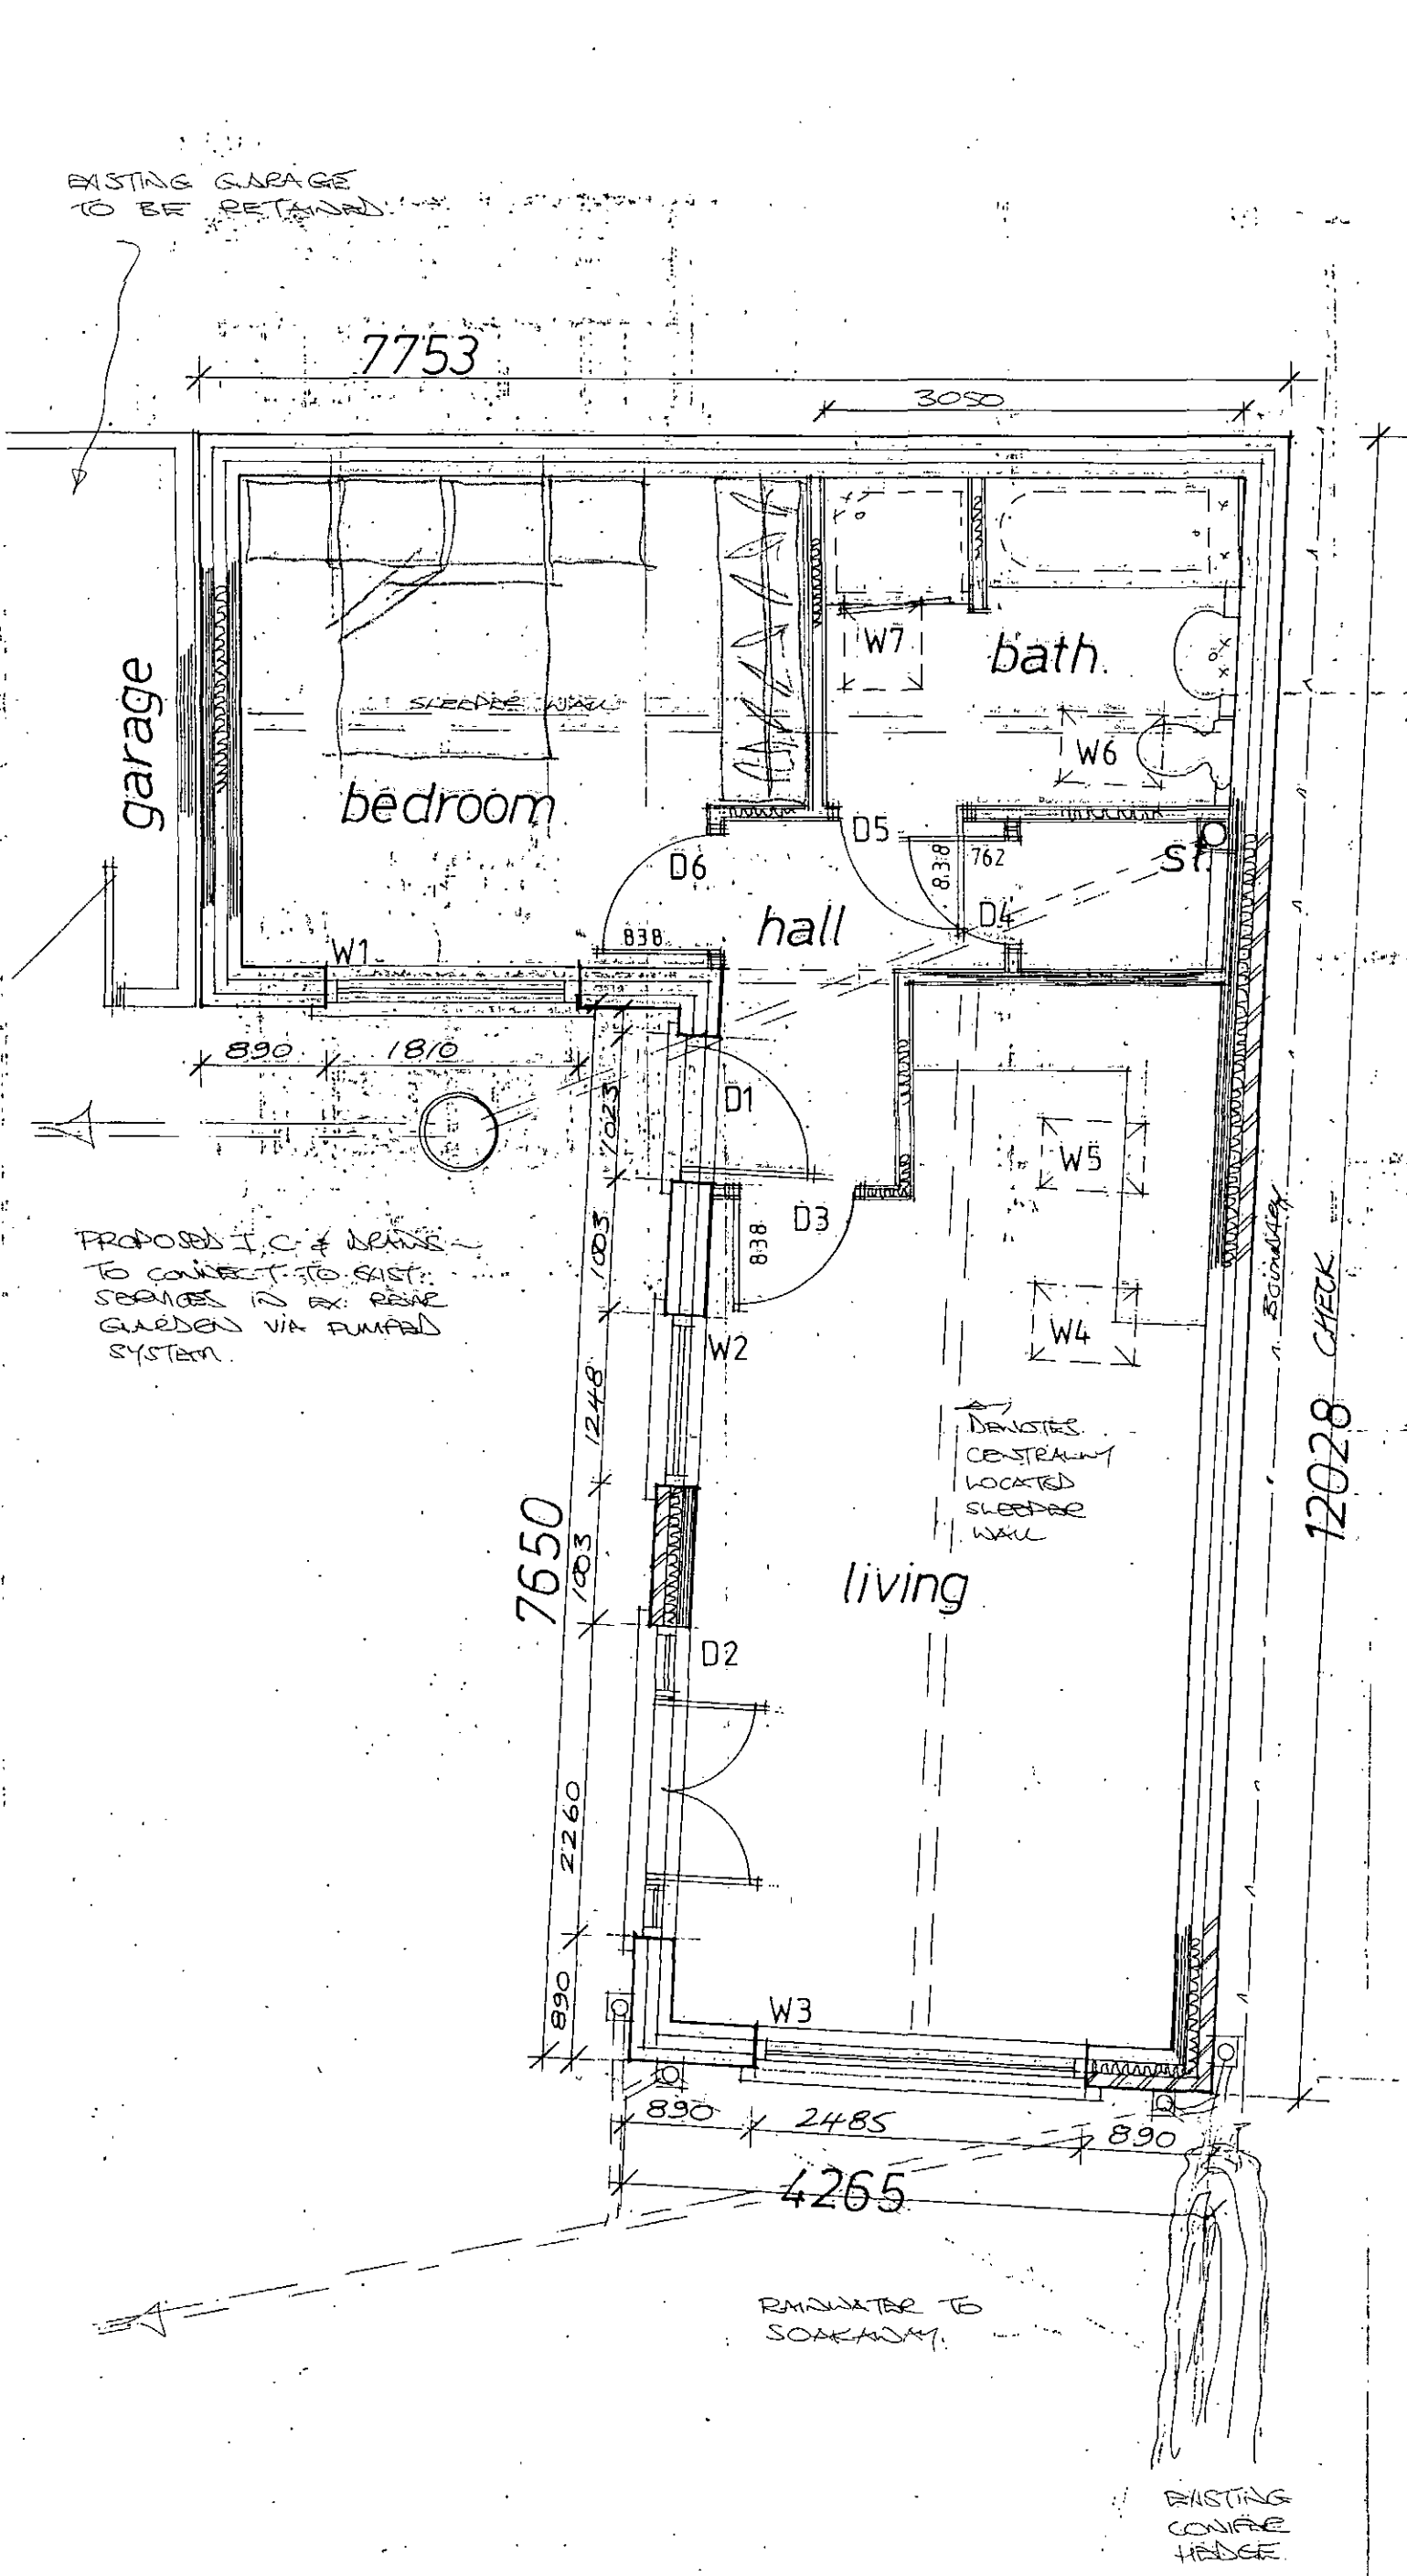


| Rev | Notes | Date |
|---|---|---|
| | | |

B/Regs:

Planning:


Garry Greetham Associates Ltd
Residential Design Consultant
Westwood House
18 Carr Lane
Tankersley
Barnsley S75 3BE
Tel(01226)746573


| | |
|---|---|
| PROJECT | Granny Annexe |
| CLIENT | Mr. P. Pedler |
| TITLE | Layout as Proposed |
| ADDRESS | 14 Carr Lane, Tankersley, Barnsley. S75 3BE |
| DRAWN BY | ggg |
| SCALE | 1:50 |
| DATE | May 15 |
| DRAWING No | 801-02 |
| REV | |

Member of the Chartered Institute of Architectural Technologists