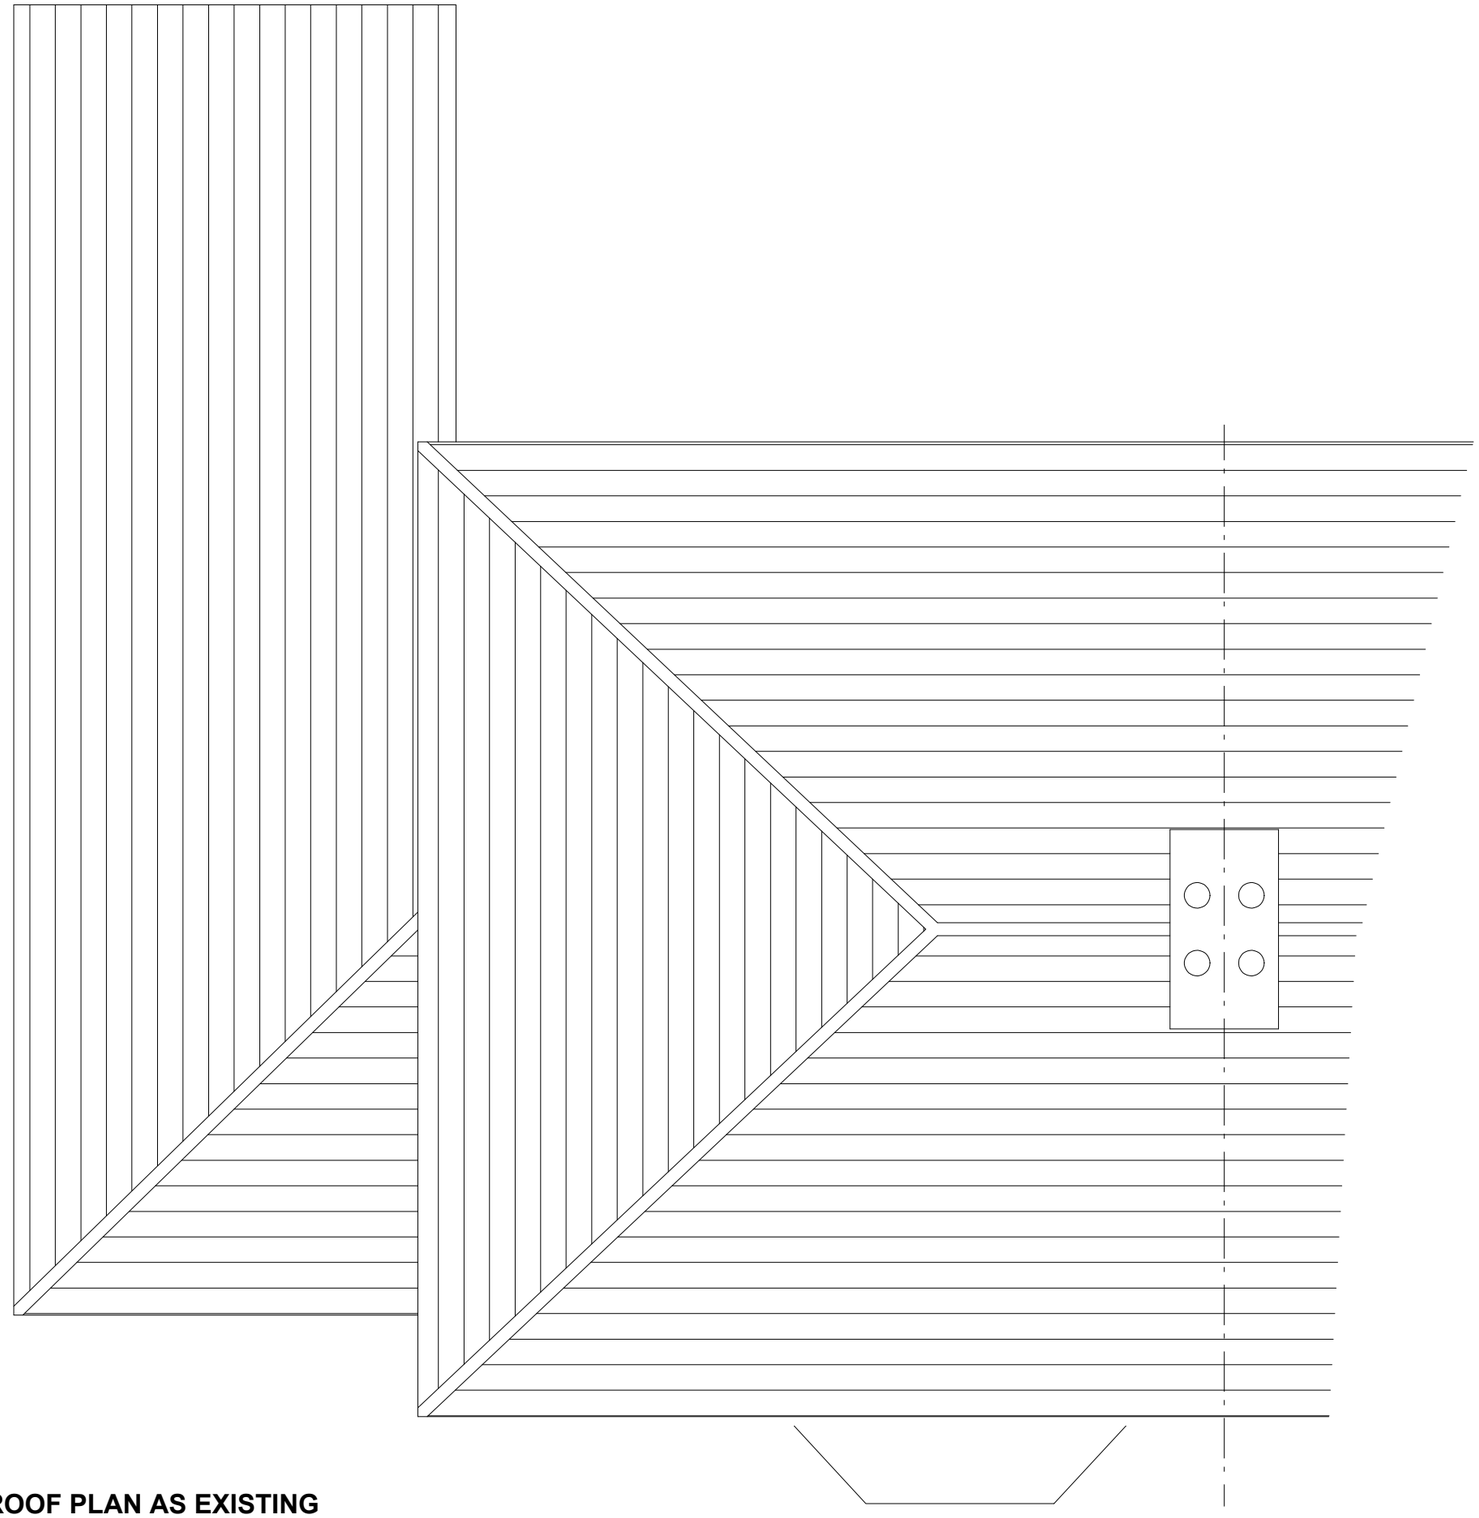


ROOF PLAN AS EXISTING

PROPOSED EXTENSION

Mr Pete Blackburn
17 Cone Lane, Silkstone Common,
Barnsley, S75 4PU

Drawing Title
EXISTING ROOF PLAN

Scale 1:50 @ A3		Date 25/05/2026	
Drawn by ARN			Revision
Drawing no. 2026-06-03			