




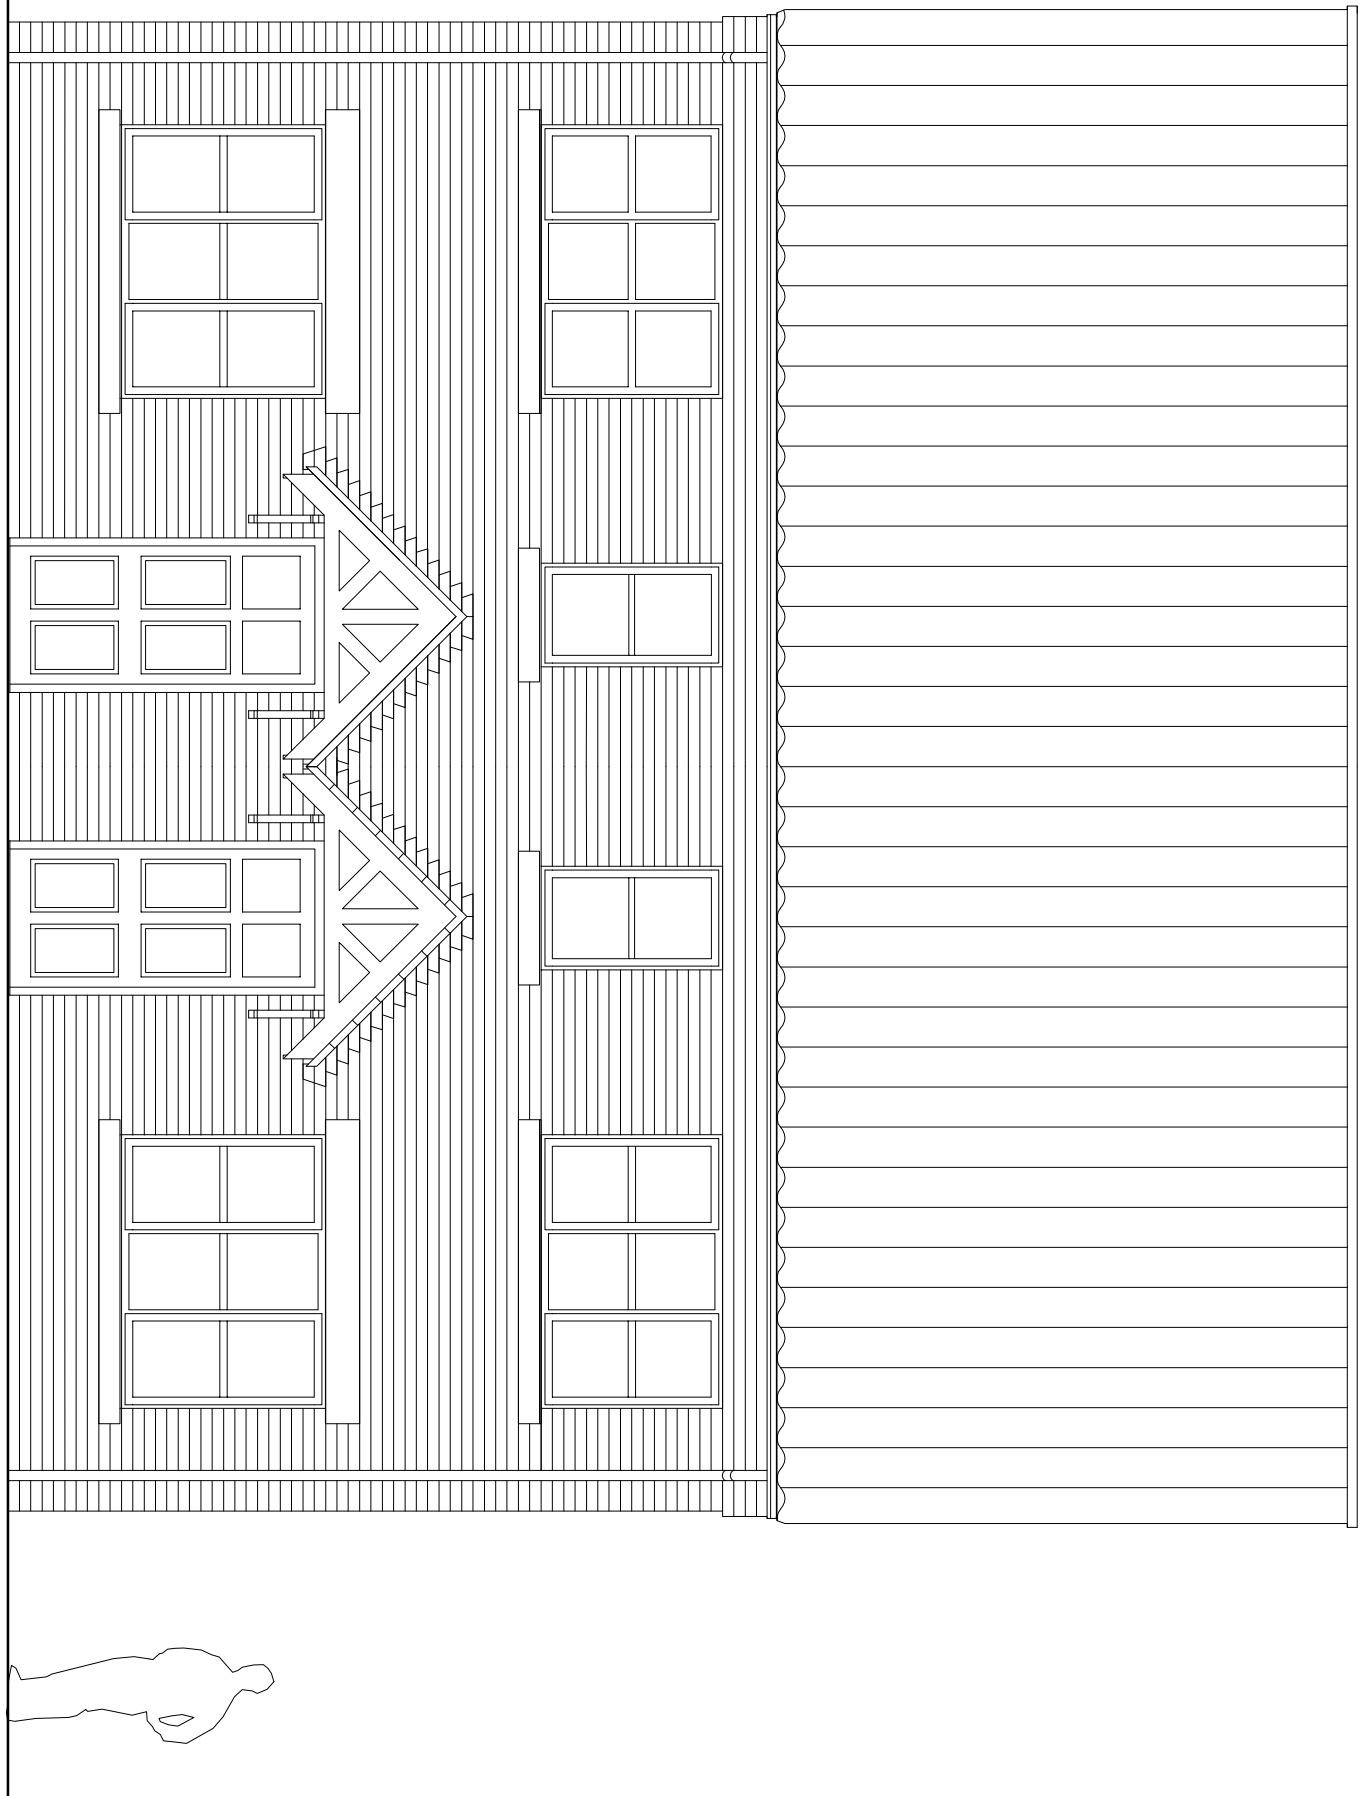


Type 1A 2B 4P: Typical plans

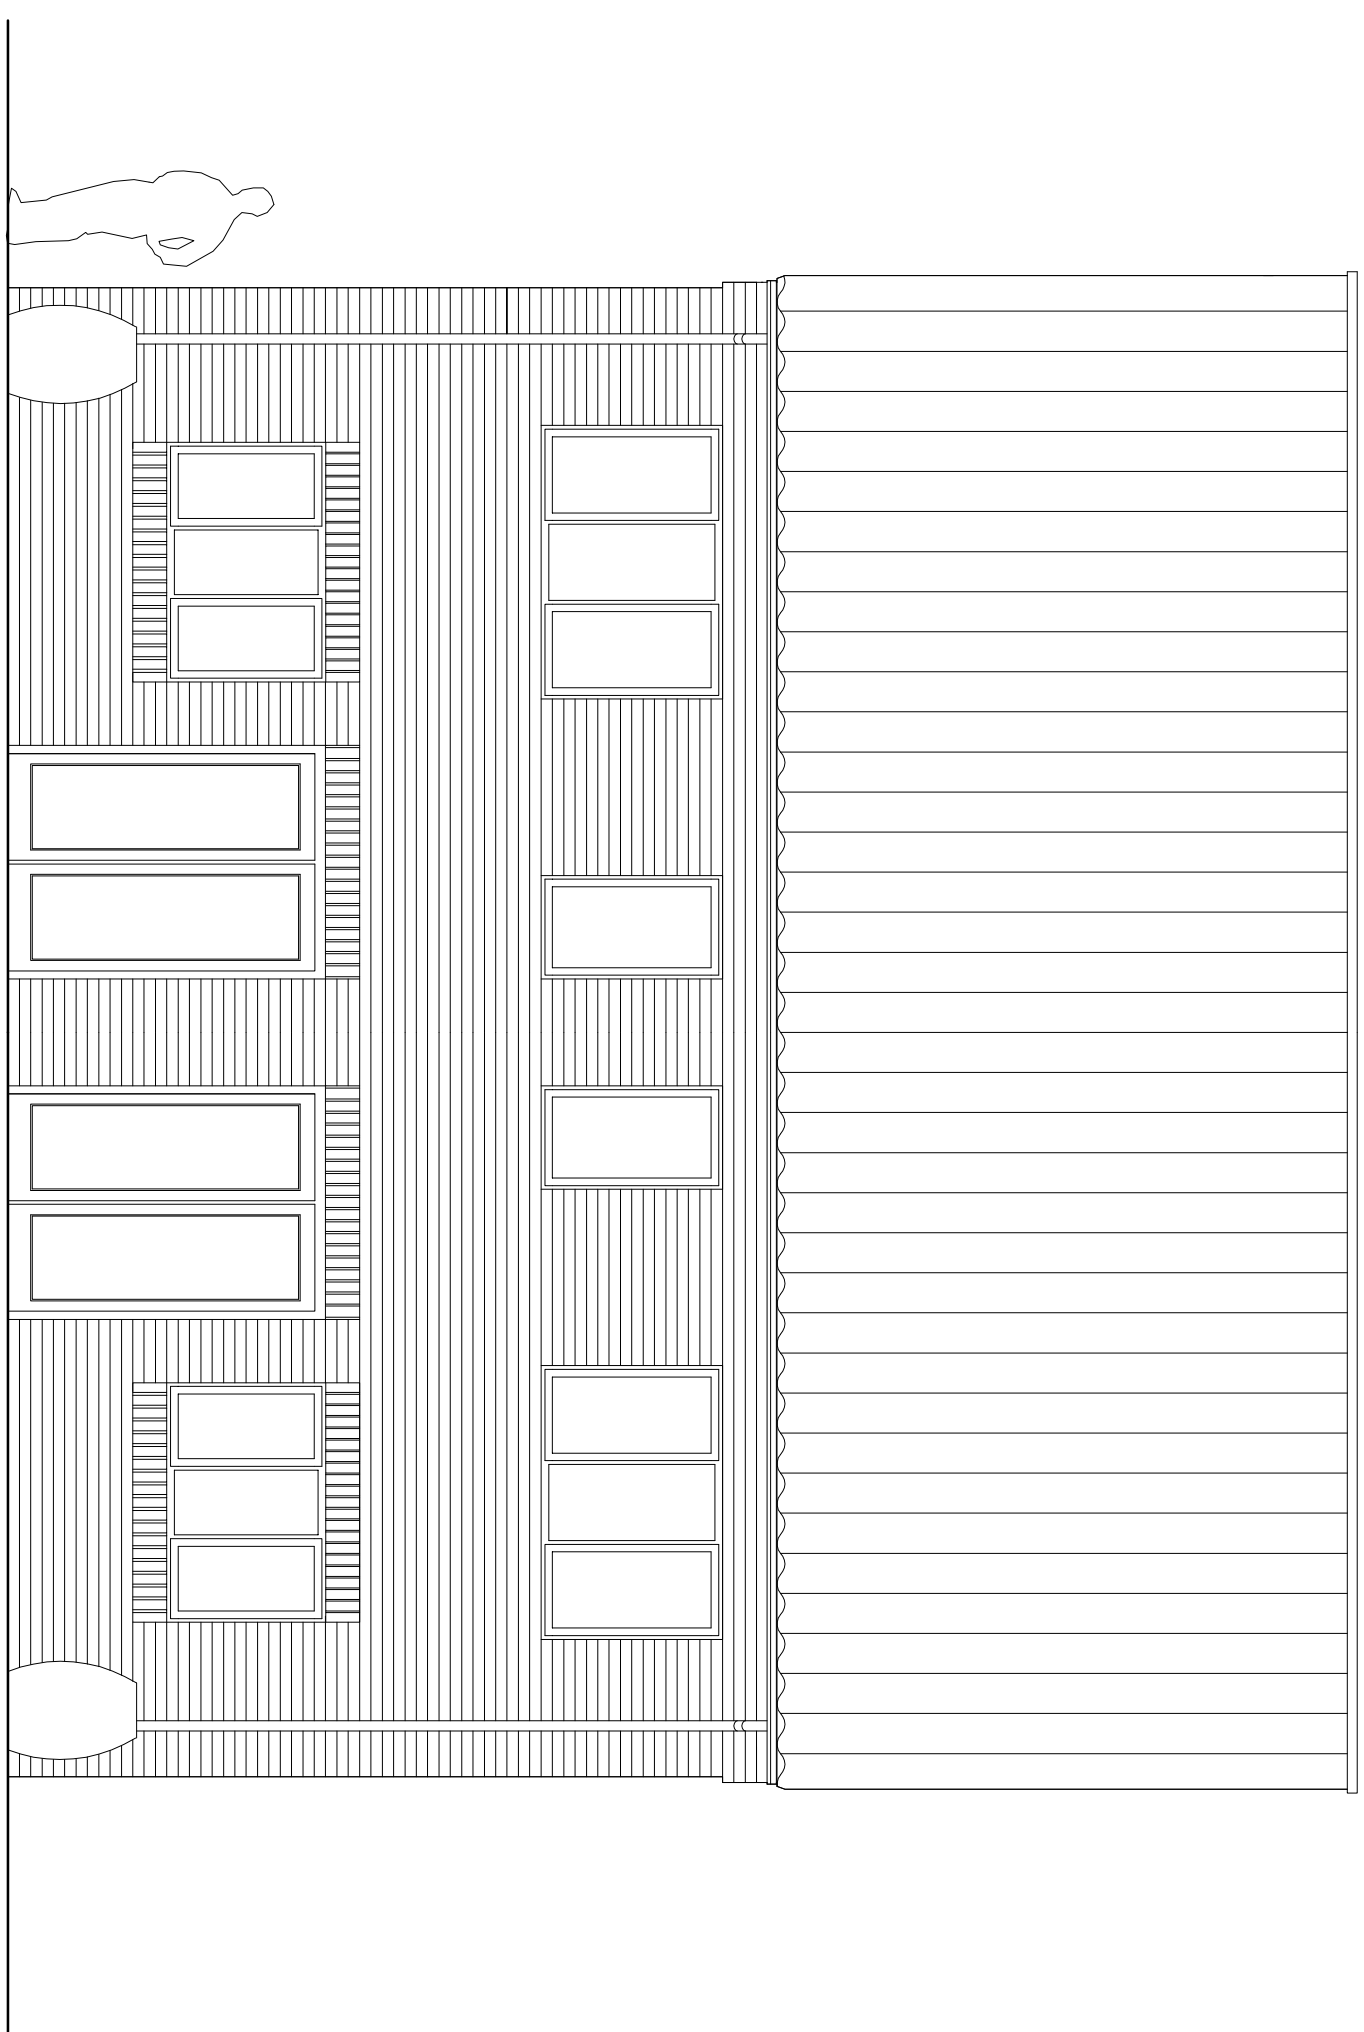

Type 1A 2B 4P Typical front and rear elevations

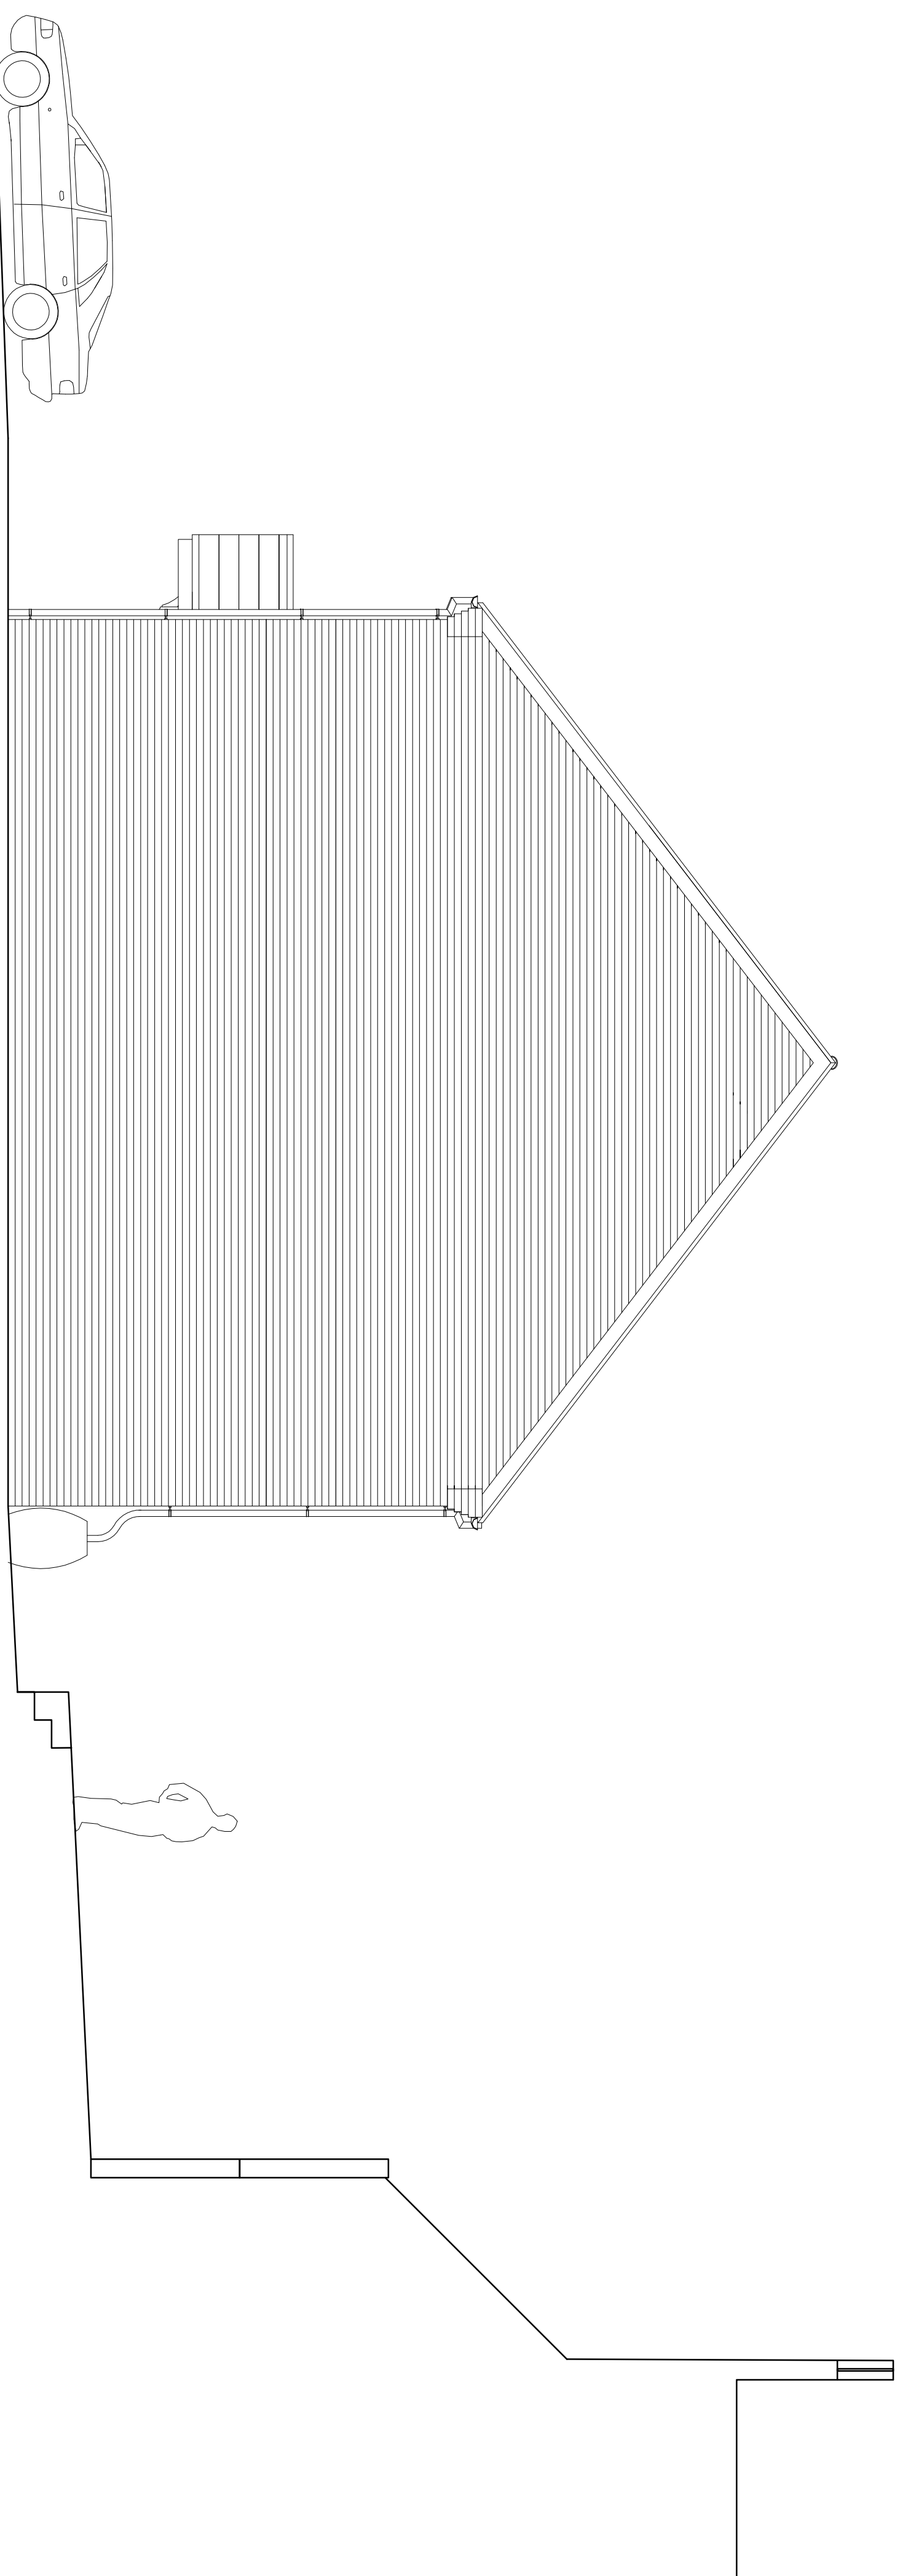

Type 1A 2B 4P: Typical side elevation

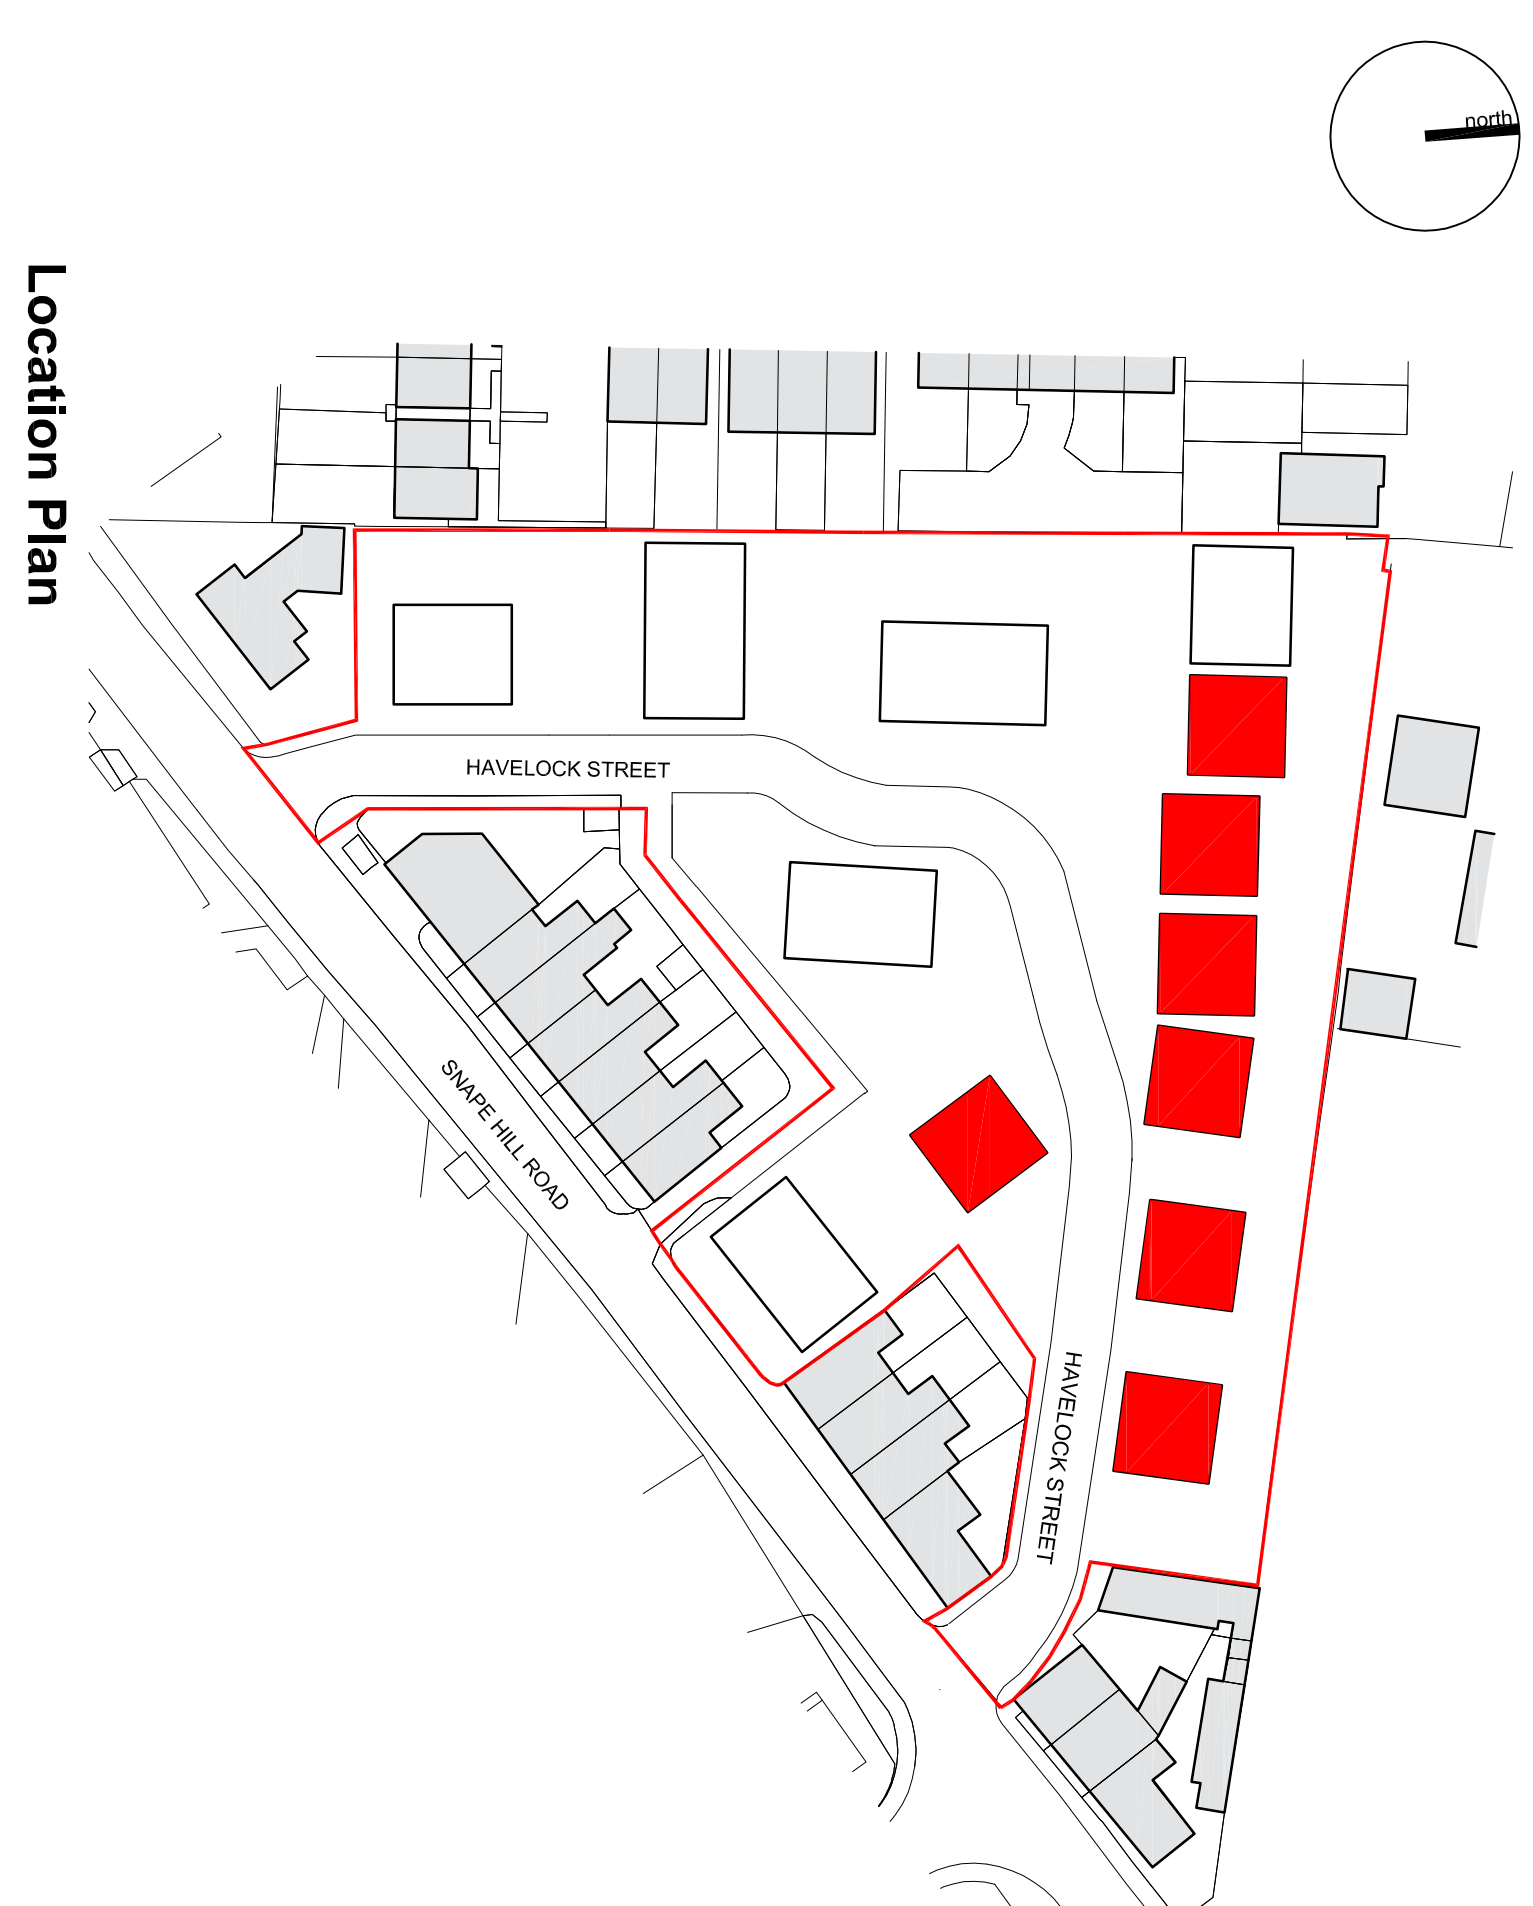

Location Plan

Materials Key

- | | |
|------------|---|
| Walls - | Red brick with soldier course detail above some windows, cast stone above others |
| Roof - | Red pantries |
| Windows - | White uPVC |
| Doors - | White uPVC |
| Boundary - | Timber 'hit and miss' fencing to garden divisions with privacy screening over where required
Timber sleeper walls with galvanised steel supports for retaining walls |