


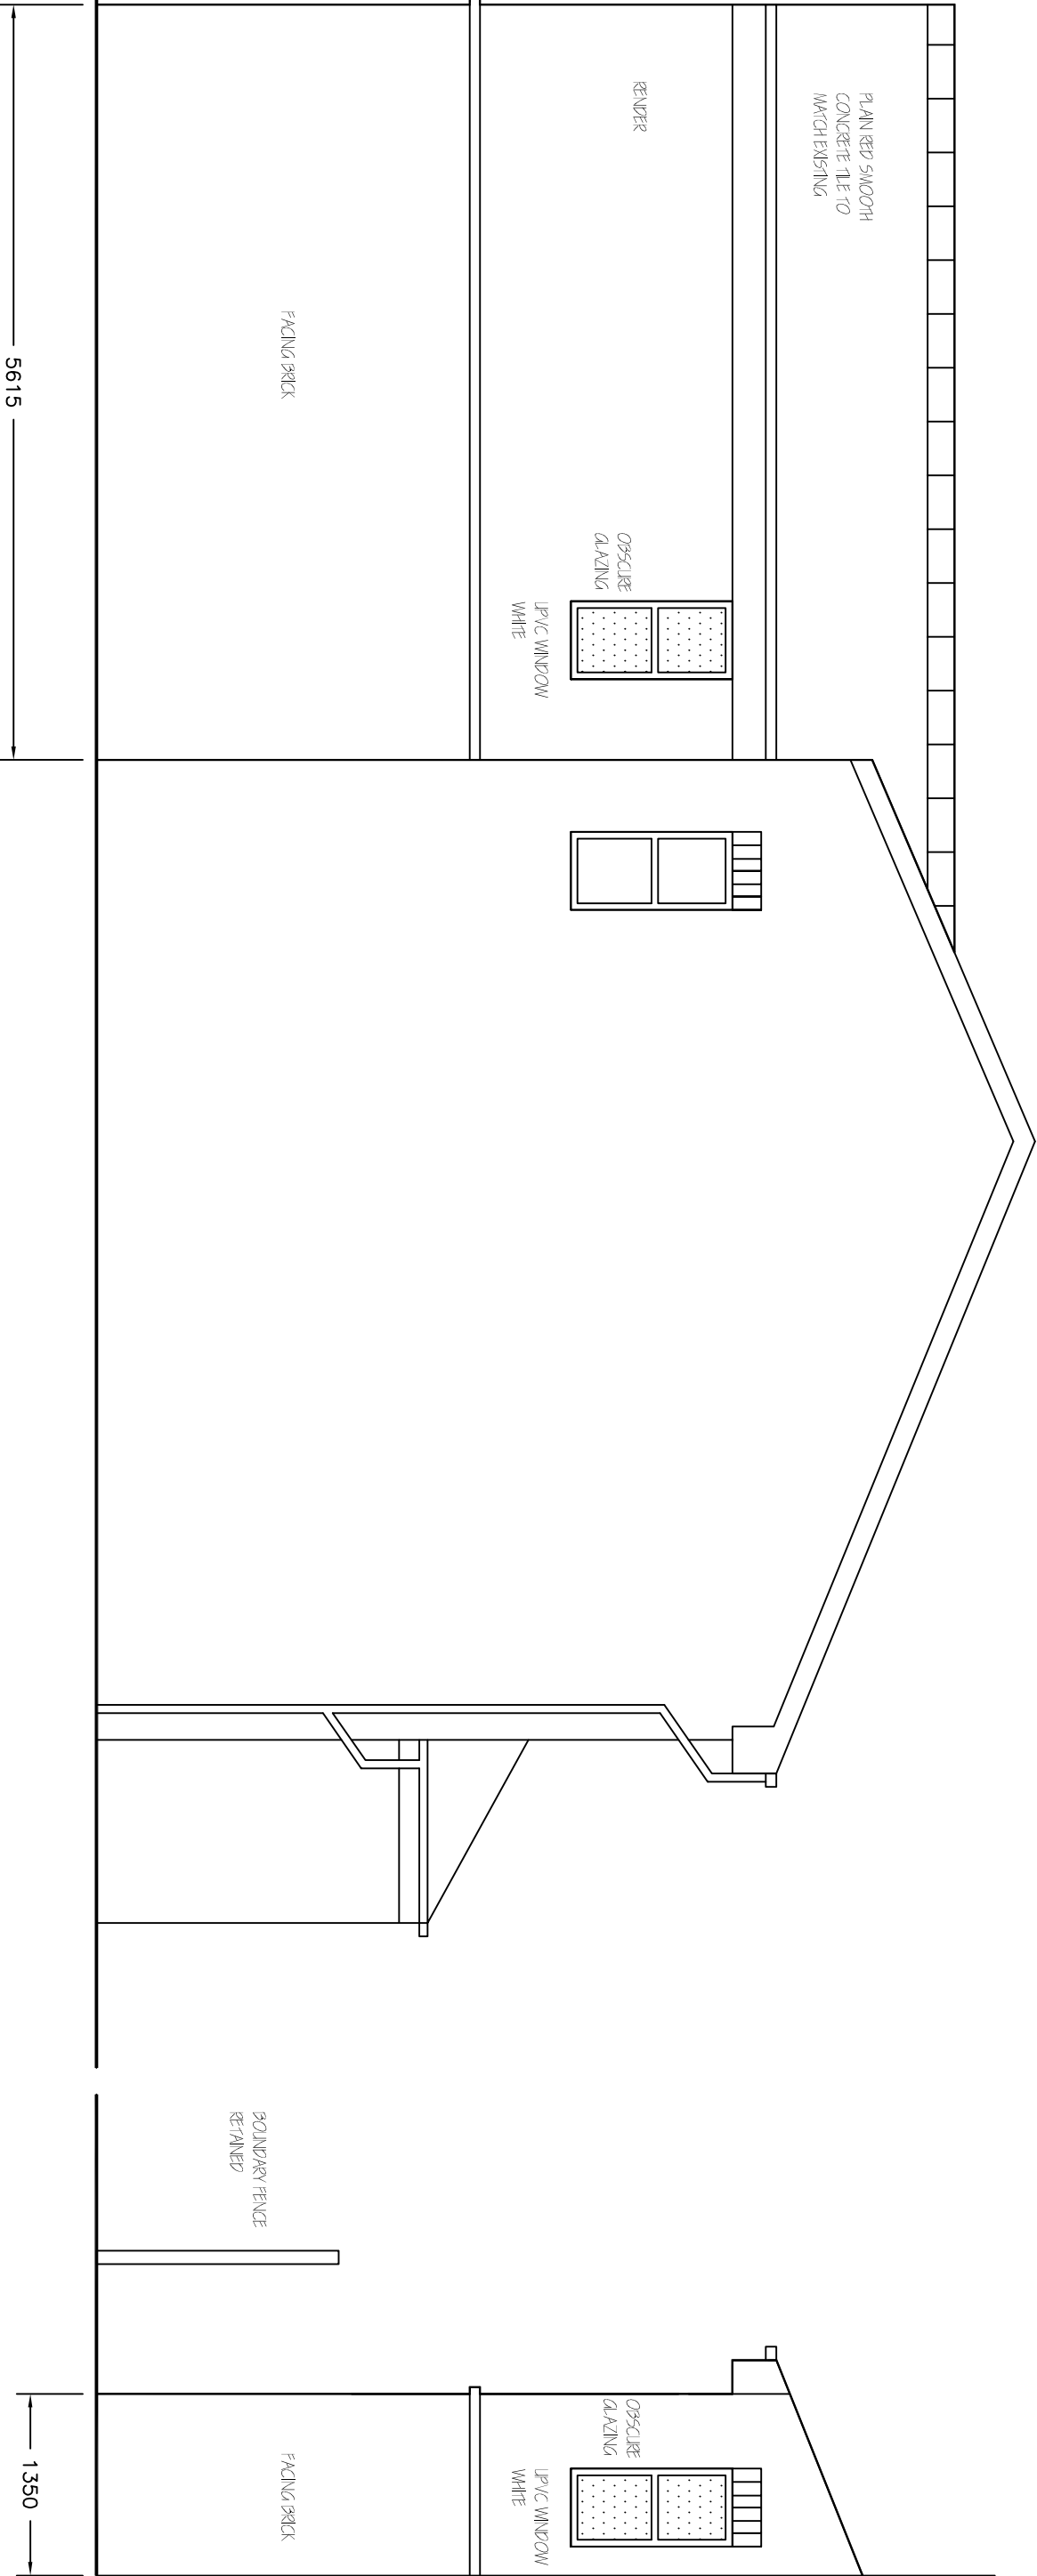

PROPOSED SIDE
ELEVATION 1:50

PROPOSED SIDE
ELEVATION 1:50

Revisions		A. A----	00-00-00
This drawing is for planning permission only and is not a construction drawing.			
Drawing Title		PROPOSED-SIDE-ELEVATION	
Job No. - Dwg No.	R&AS/2015/6	-	-
Client:	MR & MRS R STEVENSON 23 BRAHAM CROFT BARNWELL S72 9BE		
Scale:	1:50		