NURSE BASE 1 DESK DETAILS 1:20

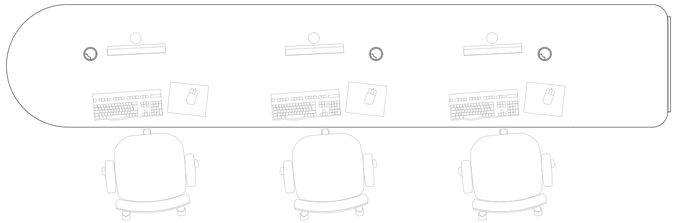

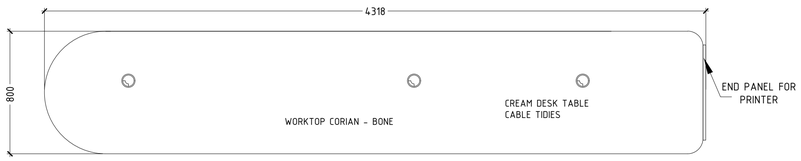

DESK PLAN TOP VIEW

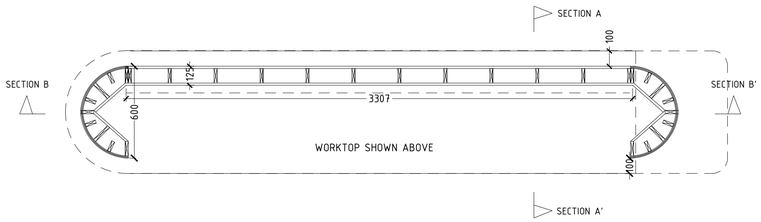

DESK PLAN BELOW DESK VIEW

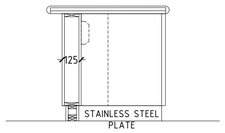

DESK SECTION A - A'

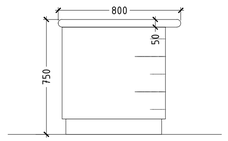

DESK SHORT ELEVATION

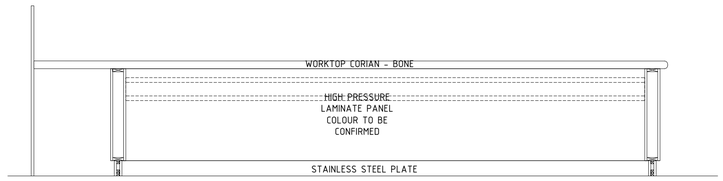

DESK SECTION B - B'

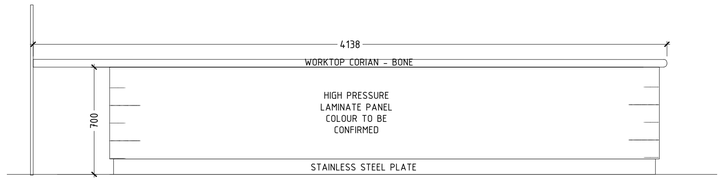

DESK LONG ELEVATION

NURSE BASE 2 DESK DETAILS 1:20

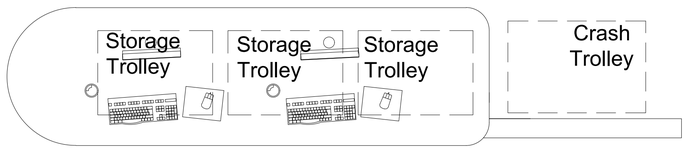

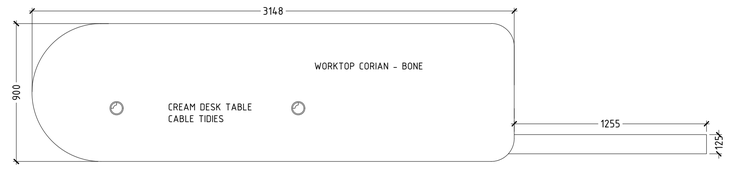

DESK PLAN TOP VIEW

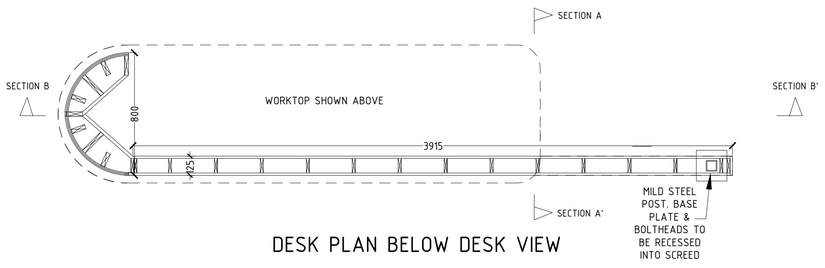

DESK PLAN BELOW DESK VIEW

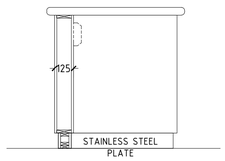

DESK SECTION A - A'

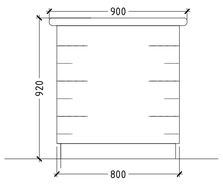

DESK SHORT ELEVATION

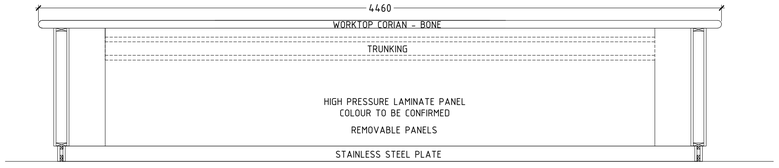

DESK SECTION B - B'

NOTE - THIS IS A STANDING DESK 920MM HIGH
WITH CRASH TROLLEYS BELOW (HEIGHT TBC)

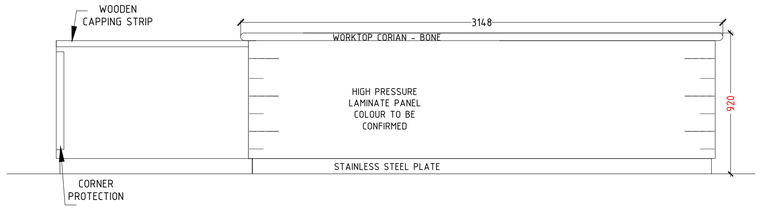

DESK LONG ELEVATION

go@globearchitects.co.uk

This drawing is the copyright of globe architects
Do not scale from this drawing © 2018

Drawing status

Drawn by LP Size A1 Scale 1:20

Notes	Status	Rev	Date
TENDER ISSUE	T	-	
FINAL TENDER ISSUE FOLLOWING THE REVIEW	T	-	20.05.2021

Drawing status annotation
P-Preliminary T-Tender D-Design (post preliminary) C-Construction As-As Built

Client

BARNSLEY HOSPITAL NHS FOUNDATION TRUST

Project title

CRITICAL CARE UNIT

Project no

170-033

Drawing title

NURSE BASES DESK DETAILS STUDY (SHEET 1 OF 2)

GROUND FLOOR

Drawing no

CC-TR(72-)04

Status T

Revision -

globearchitects
The Tree House
4 Oakhill Road, Sheffield S7 1SH
Tel: 0114 258 9356 go@globearchitects.co.uk