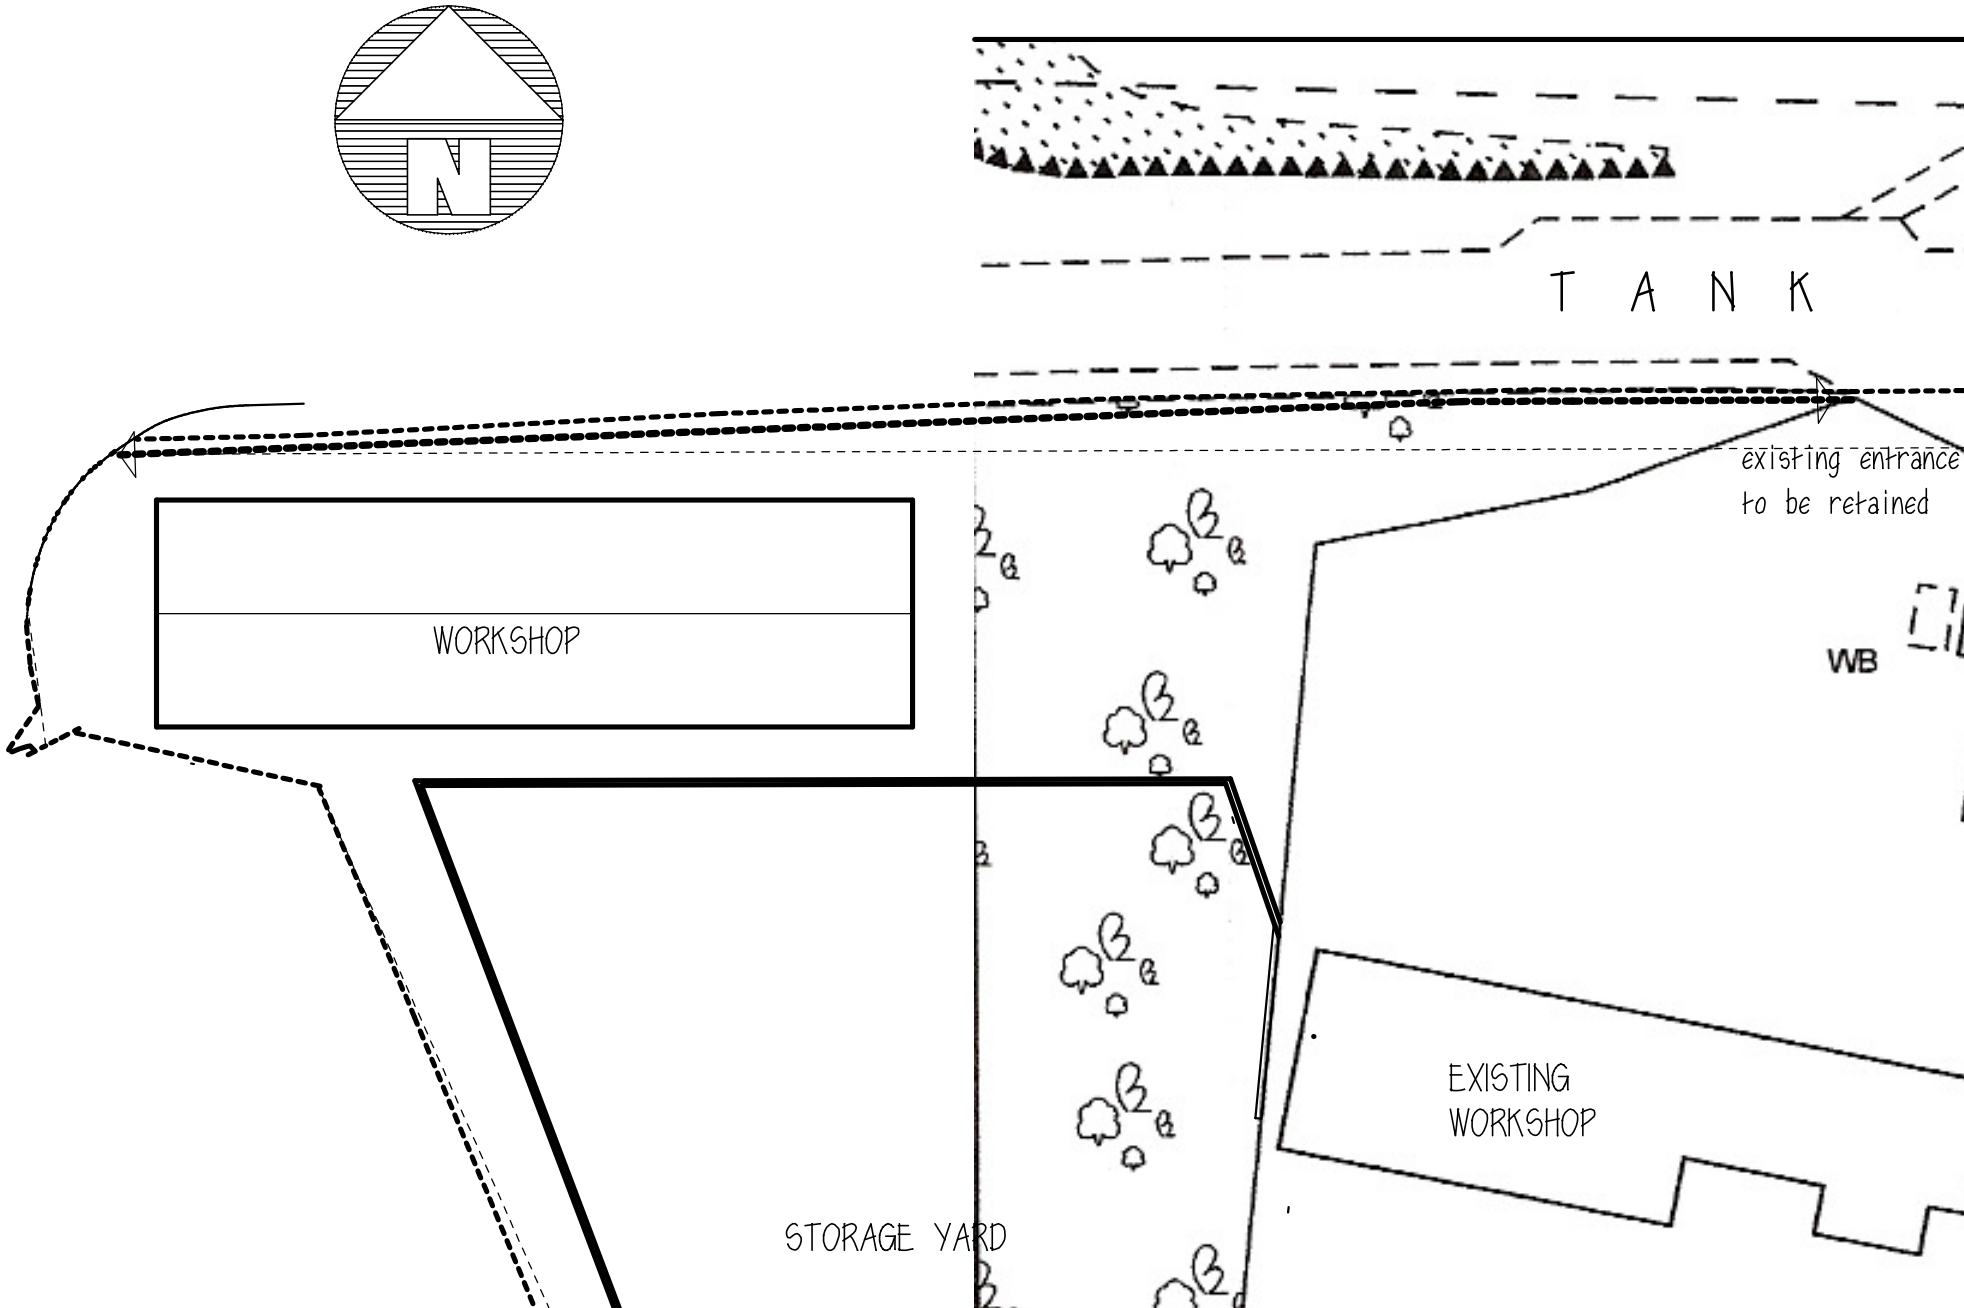

N
TANK
existing entrance
to be retained
WORKSHOP
WB
EXISTING
WORKSHOP
STORAGE YARD