


S71 5LE

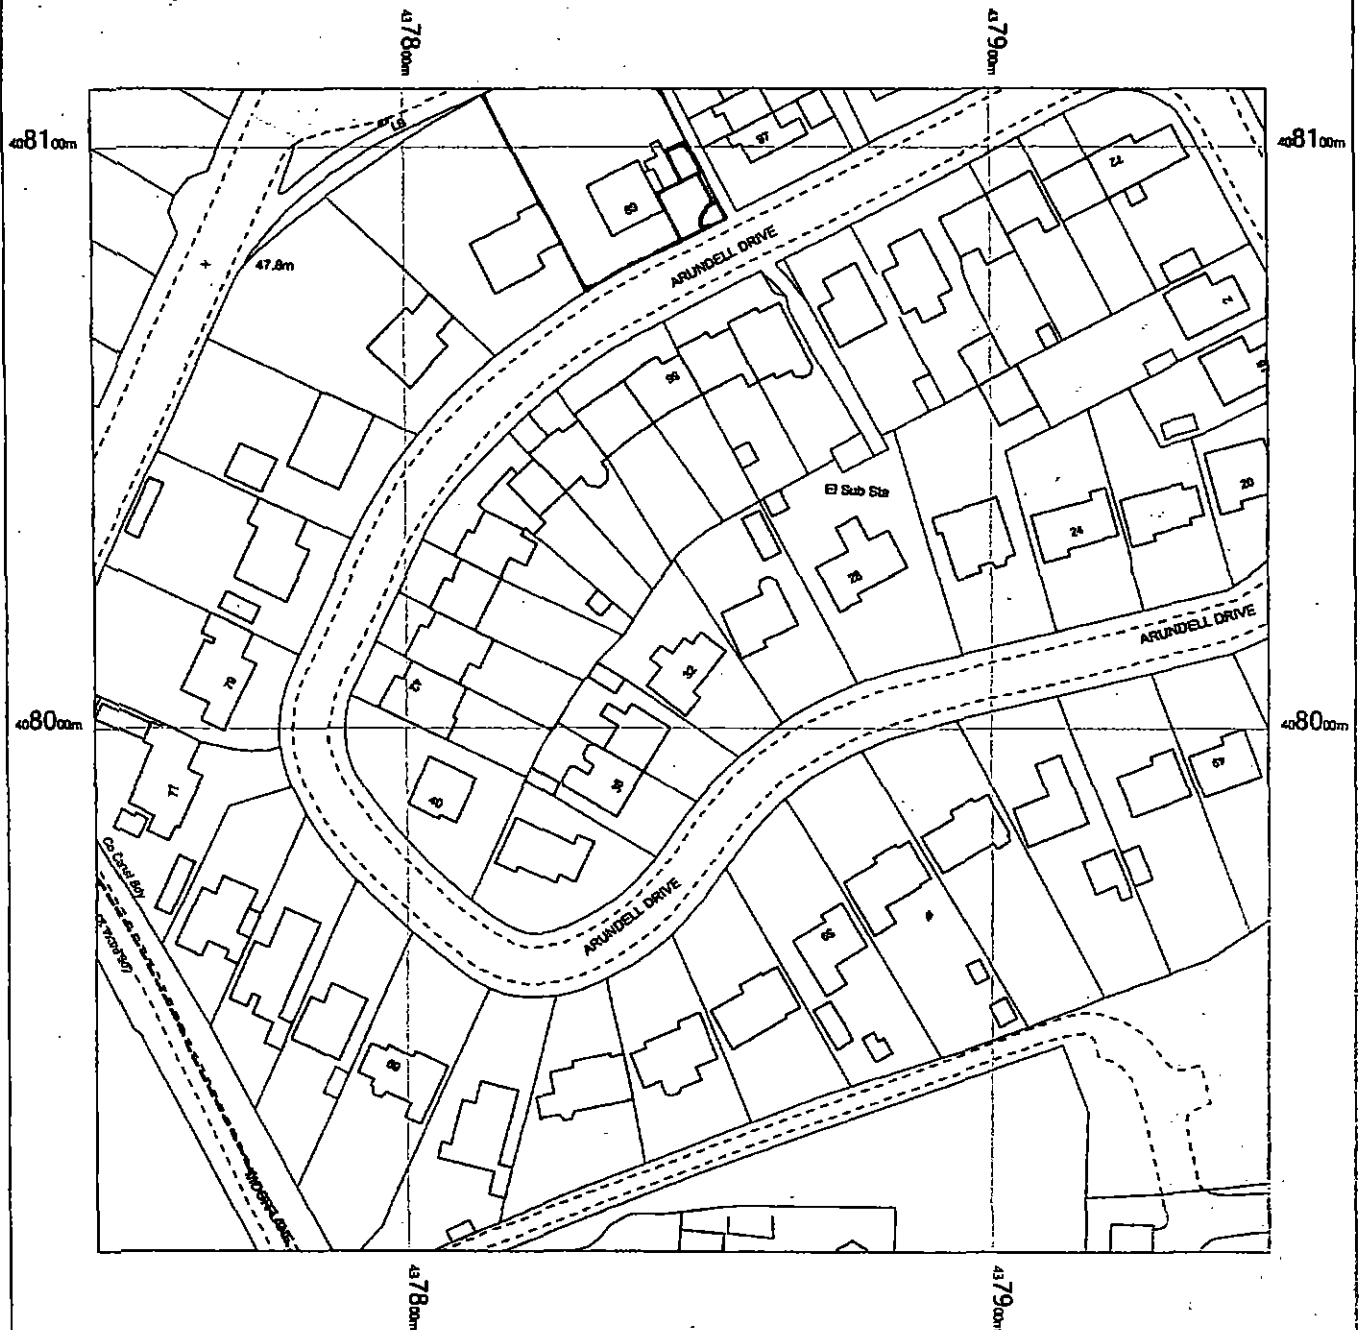


Michael A. Clynych
Architect, Town Planner, Property Consultant
DIP.ARCH. DIP. T.P. A.R.I.B.A. F.R.S.A.

14 Huddersfield Road, Ingirchworth, Penistone
Sheffield S36 7GF

LOCATION

NTel: 01226.766308

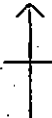

BLACKWELL'S
MAPPING SERVICES
www.blackwellmapping.co.uk

TEL: 0800 151 2612
maps@blackwell.co.uk




OS MasterMap 1250/2500/10000 scale

www.blackwellmapping.co.uk

1:1250 scale print at A4, Centre: 437847 E, 408010 N

©Crown Copyright Ordnance Survey. Licence no. 100041041

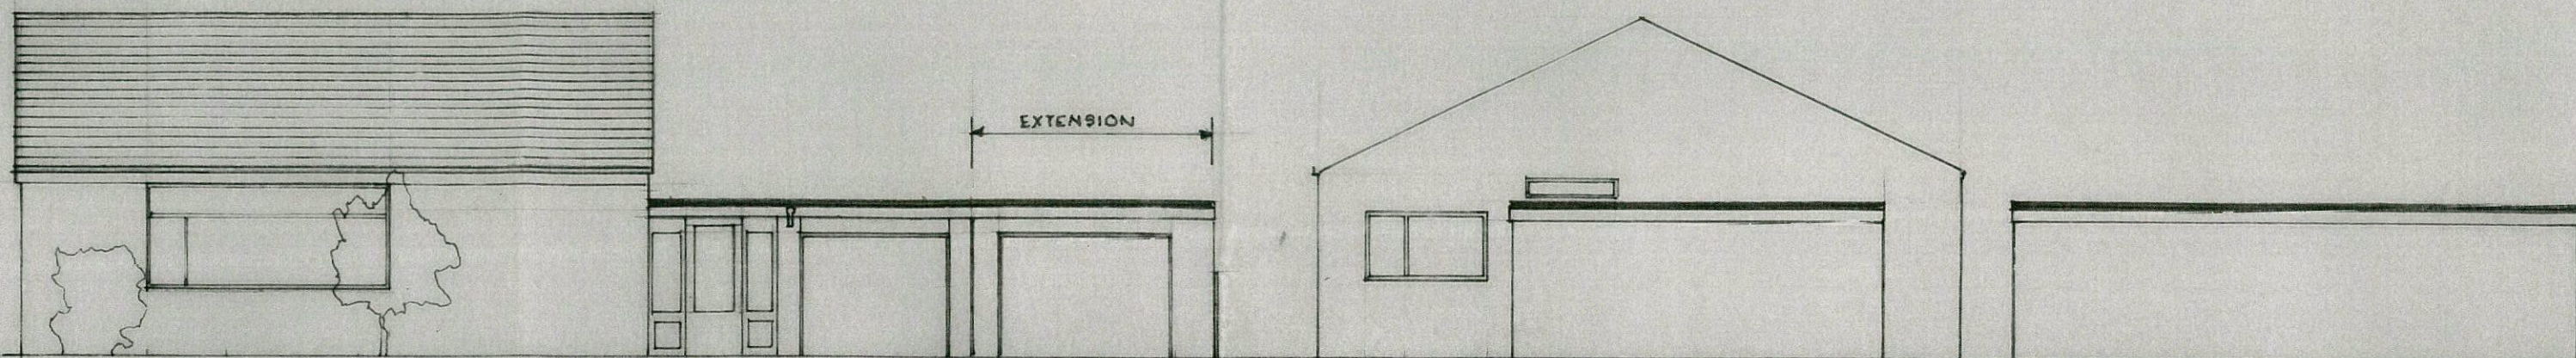


FRONT (SOUTH)

SIDE (EAST)

REAR (NORTH)

0 1 2 3 4 5 1:100 M

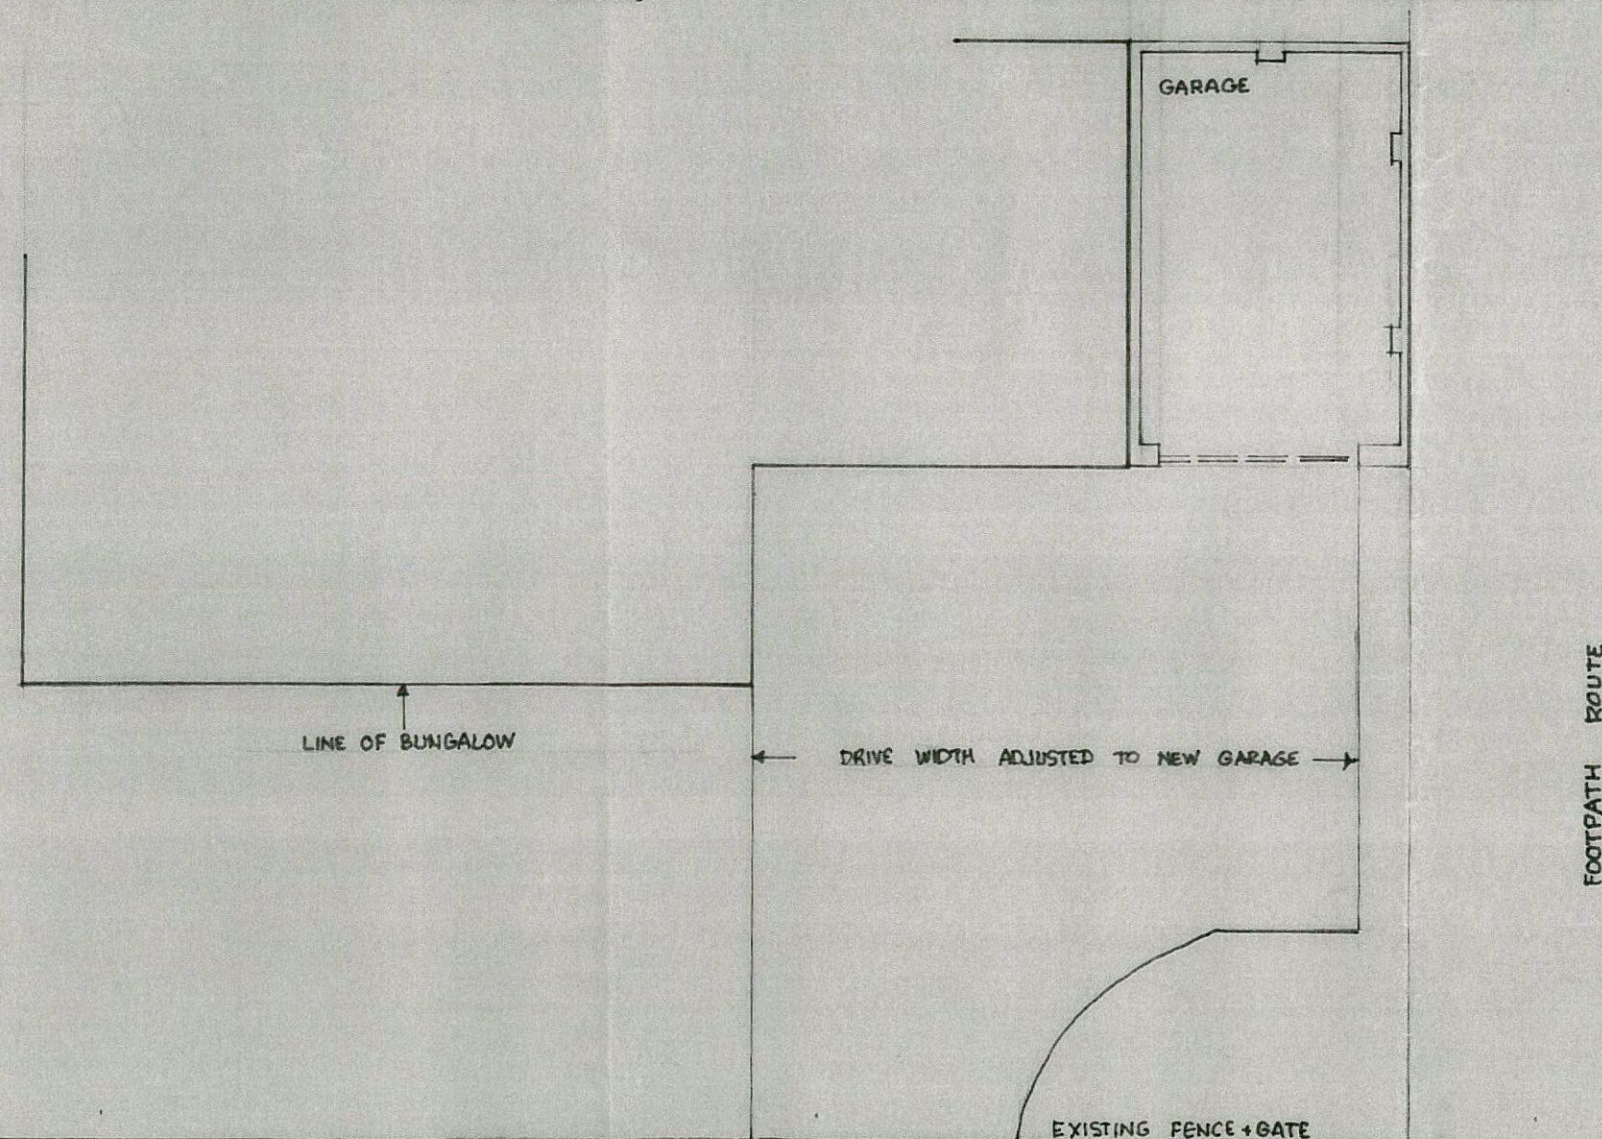

NEW GARAGE 89 ARUNDELL DRIVE LUNDWOOD S71 5LE PLAN AND ELEVATIONS 1:100 SCALE DRG A1 8/2020.

Michael A. Clynn
Architect, Town Planner, Property Consultant
DIP.ARCH. DIP. T.P. A.R.I.B.A. F.R.S.A.

14 Huddersfield Road, Inghirchworth, Penistone
Sheffield S36 7GF

Tel: 01226 766308