

proposed residential development (3 no town houses)

@ the junction of Butcher St + Cross Butcher Street

Thurnscoe S63-ORA for mr. Mike Chapman.

sheet no one: location plan - scale 1:1250'


" " two: site plan - scale 1:500m.

" " three: drainage plan - scale 1:200m.

" " four: floor plans - scale 1:50m.

" " five: elevations - scale 1:100m.


includes supporting statement/design + access.

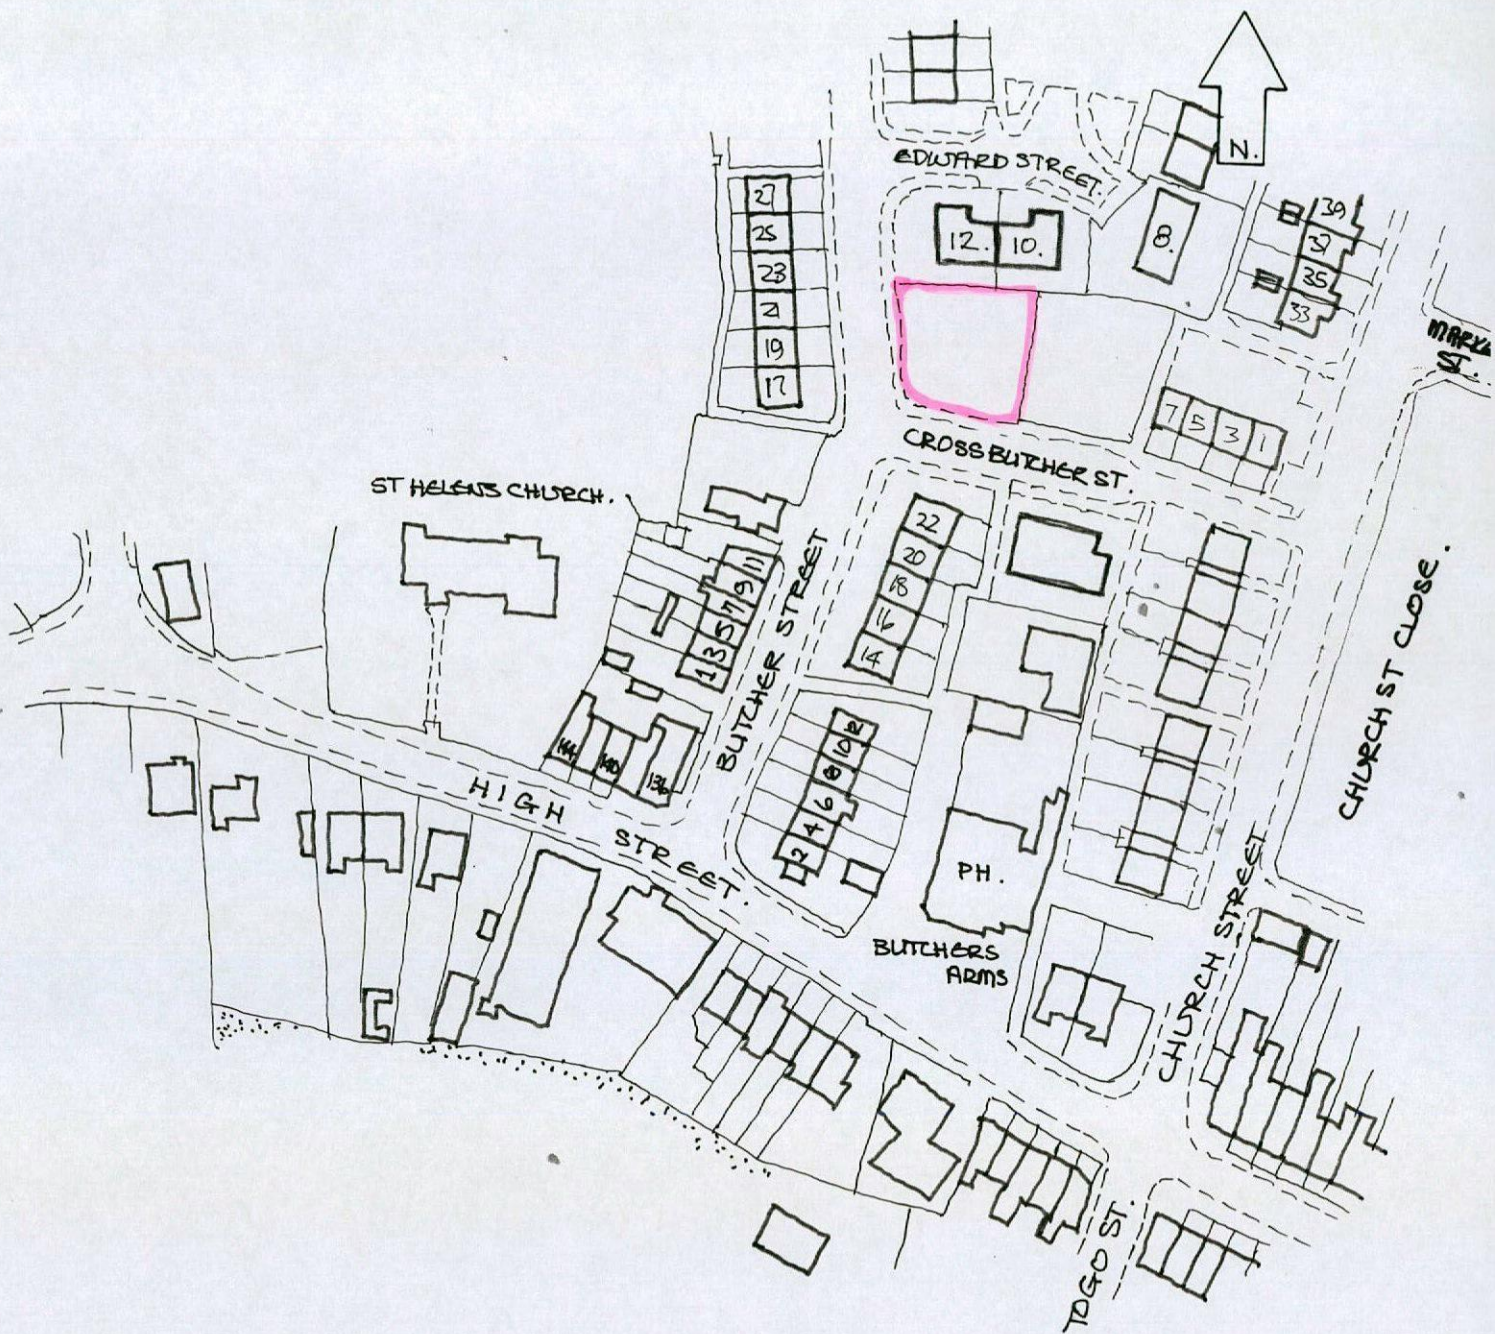

LOCATION PLAN SCALE 1:1250 FT.

SITE SHOWN RED.

* POSITION AMENDED TO T4CP REQ *

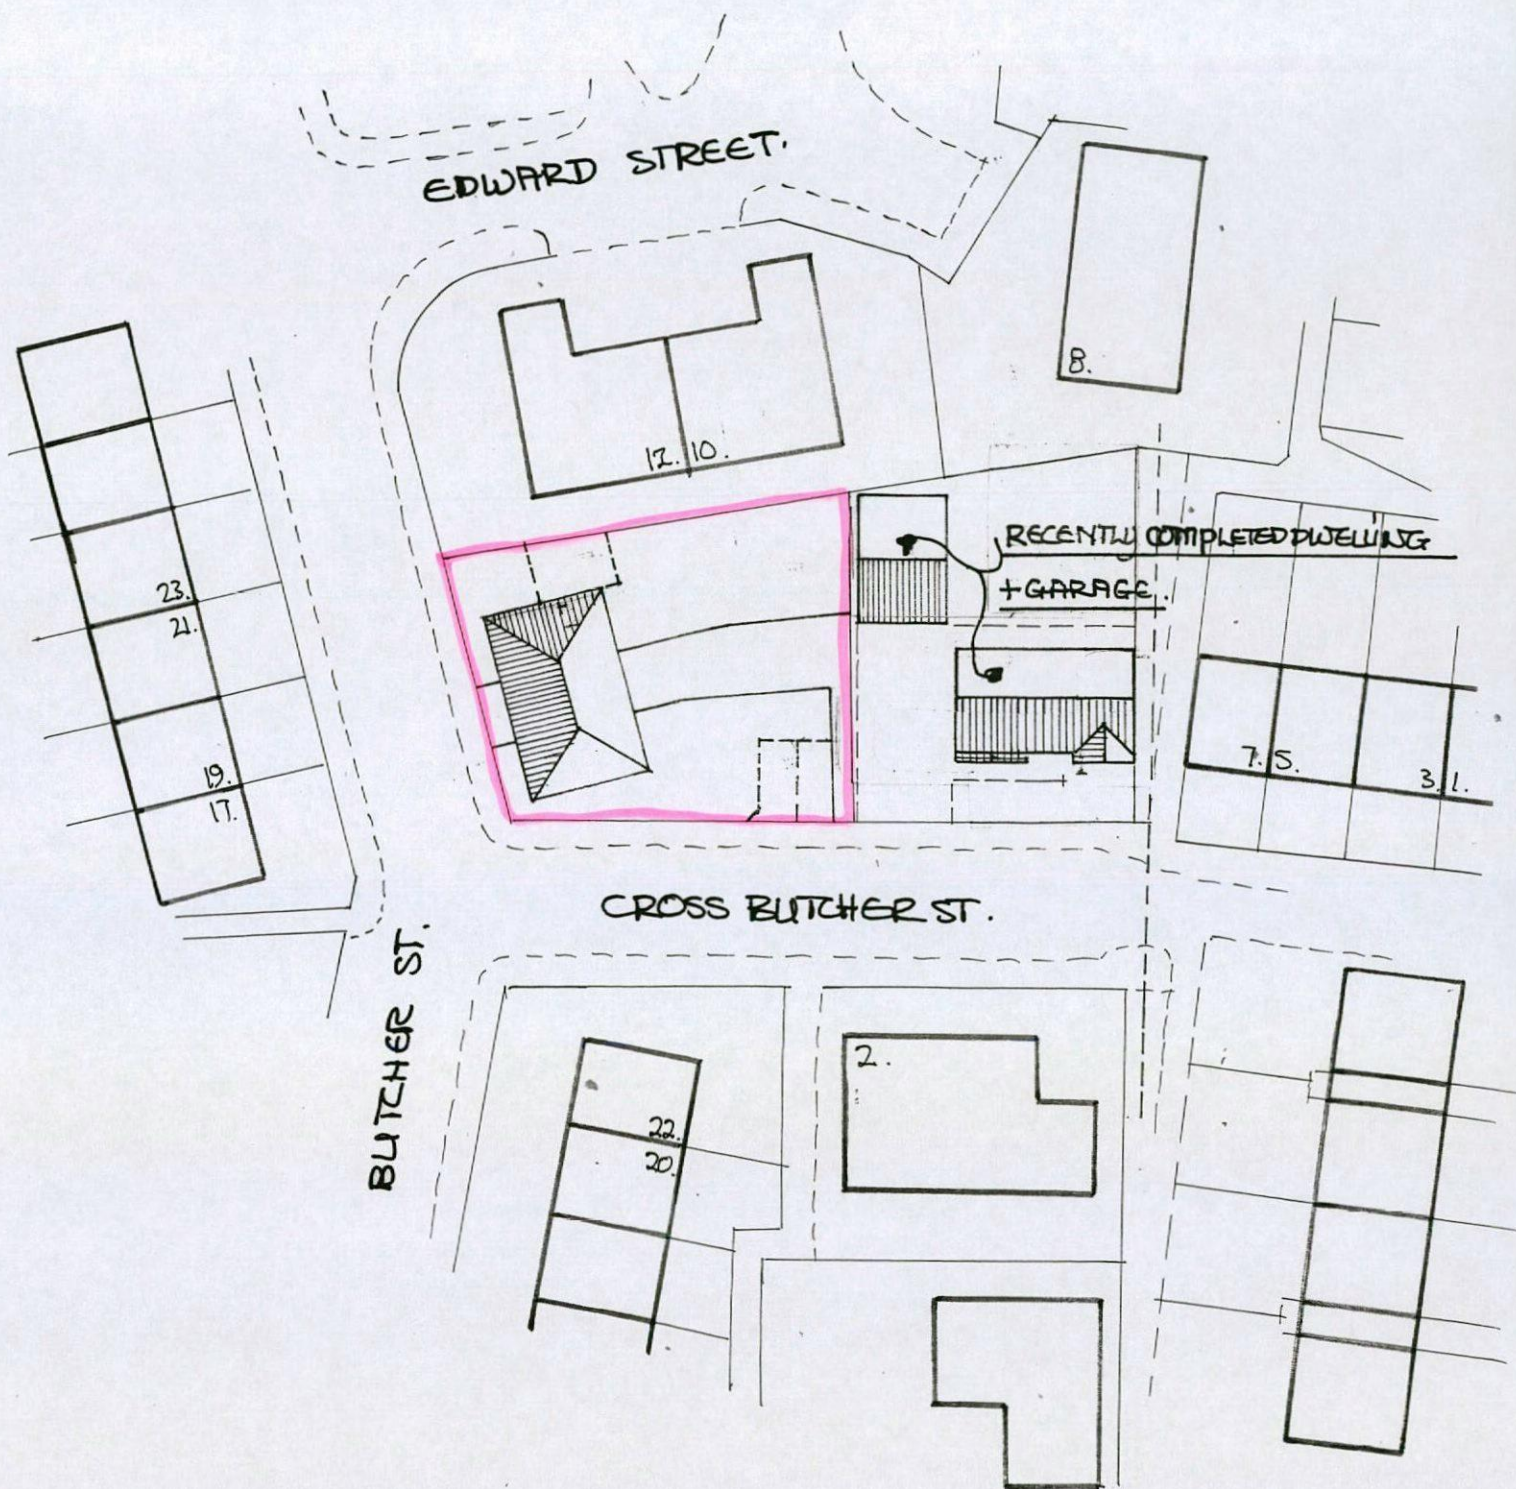

SITE PLAN. SCALE 1:500M.

SITE SHOWN RED.

Flat profile blue/gray marley roofantillas

red contrast hip + ridge tiles

reduced pitch to $17\frac{1}{2}^\circ/20^\circ$

room white
wish to
render

white cream optic features

galv. hip irons

reduced
length

scaffolding + hoards

ax. principal

partial about
all for 1m 151s

ax. force could be white
to render build mass
interior properties
across Butler St.

front view to Butler St.

side view to no 12 boundary

scale: 1:100m

rear view

side view to cross Butler St

reduced height

obscurer but windows

white optic rainwater goods

reduced length

alt. concrete solid floor reduction of room in height

fp.

sup.

sup.

sup. fp.

fp.

plot 3.

plot 2.

plot 1.

front
↑

first floor.

ground floor.

scale 1:50m.

