



NOTES:


THIS DRAWING IS THE COPYRIGHT OF MPJ DESIGN ASSOCIATES LTD AND MAY NOT BE REPRODUCED OR AMENDED WITHOUT WRITTEN PERMISSION. NO LIABILITY WILL BE ACCEPTED FOR AMENDMENTS MADE BY OTHER PERSONS. ANY INFORMATION PORTRAYED BY THIS DRAWING IS FOR ILLUSTRATIVE PLANNING PURPOSES ONLY AND SHOULD NOT BE RELIED UPON DURING THE CONSTRUCTION PHASE. THIS DRAWING MUST BE READ WITH AND CHECKED AGAINST ALL RELEVANT ENGINEERS' DESIGN DRAWINGS AND ANY OTHER SPECIALIST INFORMATION PROVIDED. THE CONTRACTOR IS TO CHECK AND VERIFY ALL DIMENSIONS PRIOR TO WORK COMMENCING AND SHOULD COMPLY WITH ALL CURRENT BUILDING LEGISLATION WHETHER OR NOT SPECIFICALLY STATED ON HEREON.

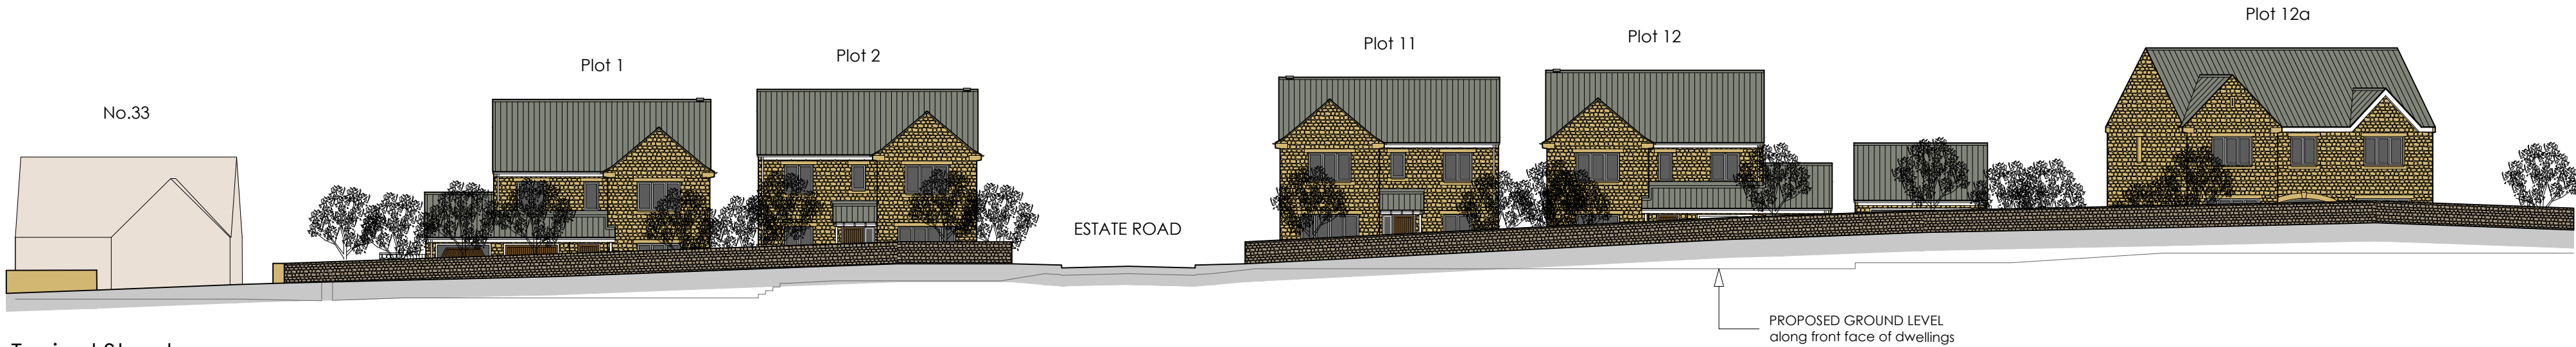

Typical Streetscene
viewed from Wellthorne Lane

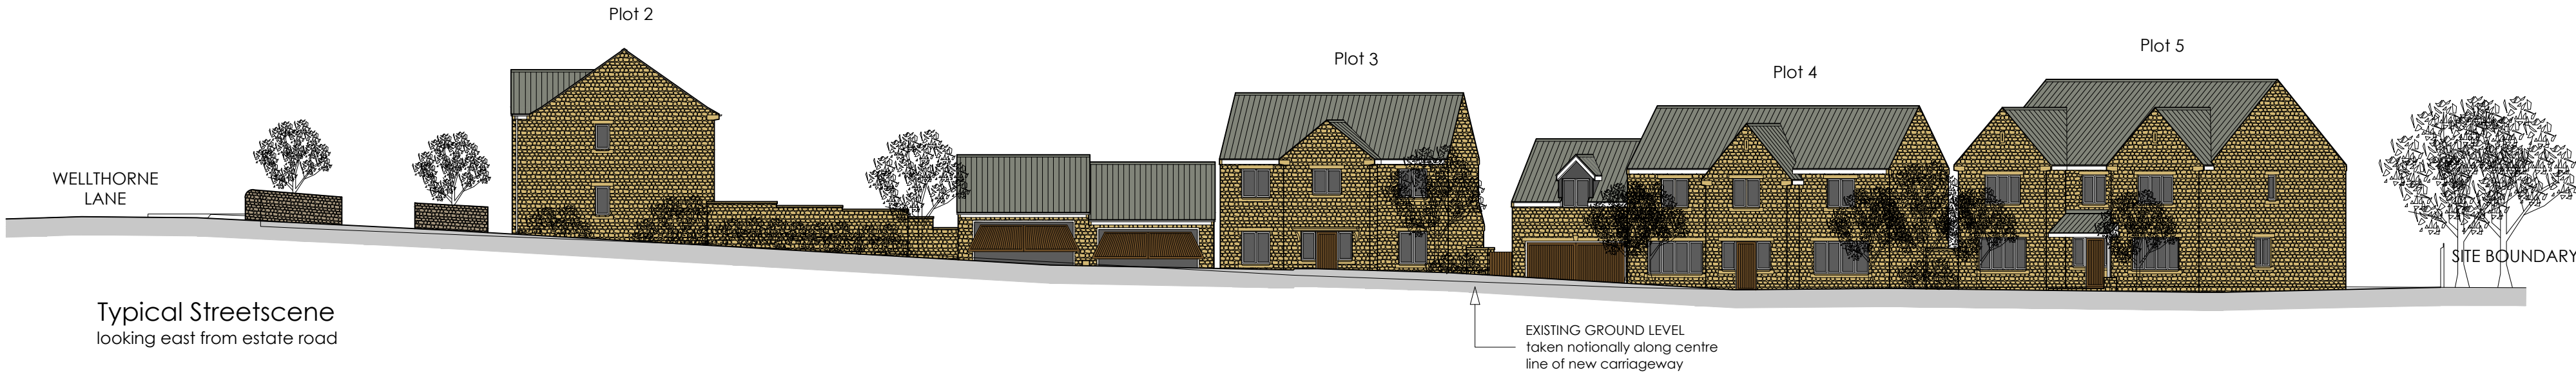

Typical Streetscene
looking east from estate road

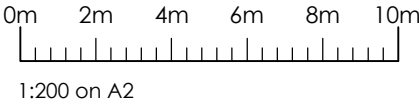

... in partnership with ...



Client **Key Land** KeyLand Developments Ltd

Job proposed residential development
Wellthorne Lane,
INGBIRCHWORTH

Title Streetscenes

Scale 1:200 Dwg No 14/109-P102
Date Feb 2014

MPJ DESIGN ASSOCIATES Ltd
4 CHURCH STREET
BARLBOROUGH
CHESTERFIELD, S43 4EP
tele: 01246 819259
mob: 07841 353141
martynpjones@btinternet.com

