



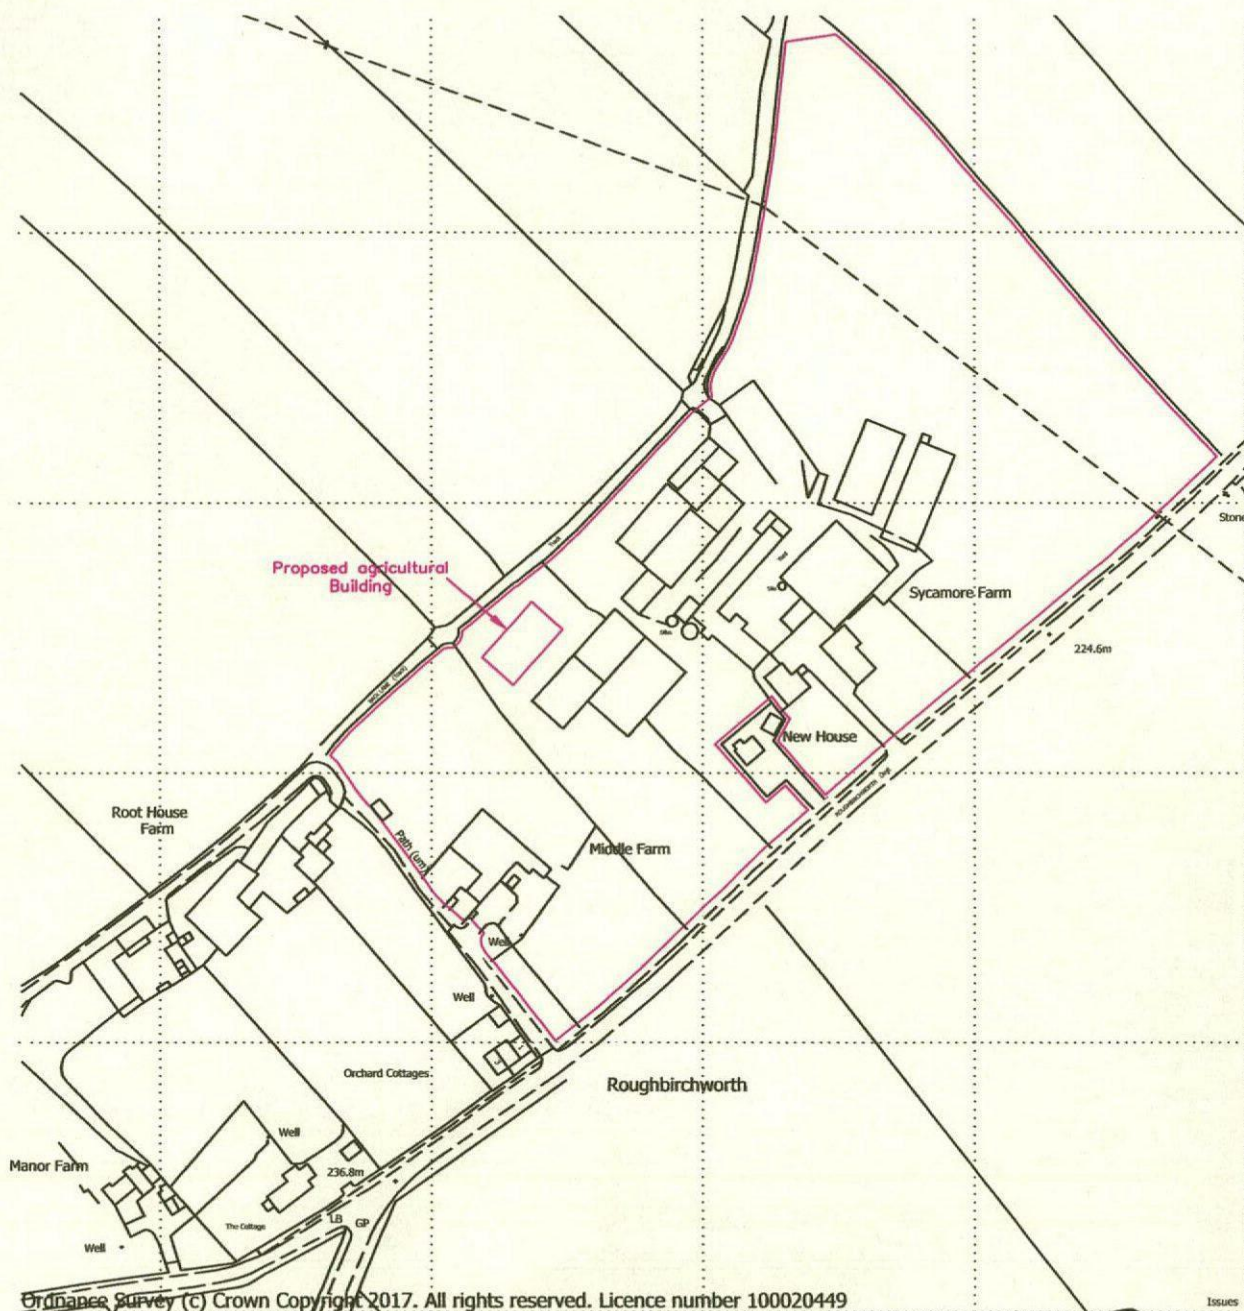

Reproduced from Ordnance Survey digital map data, 1:2500 scale, by permission of Ordnance Survey on behalf of The Controller of Her Majesty's Stationery Office.
© Crown copyright. All rights reserved. Licence Number: 100046980


Client:	W J Fox & Sons Sycamore Farm, Roughbitchworth, Oxspring, Sheffield, S36 8YP	Drawn: Joanne Stanley	Designed:
Project:	Proposed Agricultural Building	Checked:	Approved:
Title:	Location plan	Index no.:	Date: 26.10.17
		Scales: 1:2500 @ A4	
A & H Structures Ltd		Drg. No. S967-003	Rev.

Narlow Works, Thorpe
ASHBOURNE, DE6 2AT
Tel: 01335 350419
Fax: 01335 350533

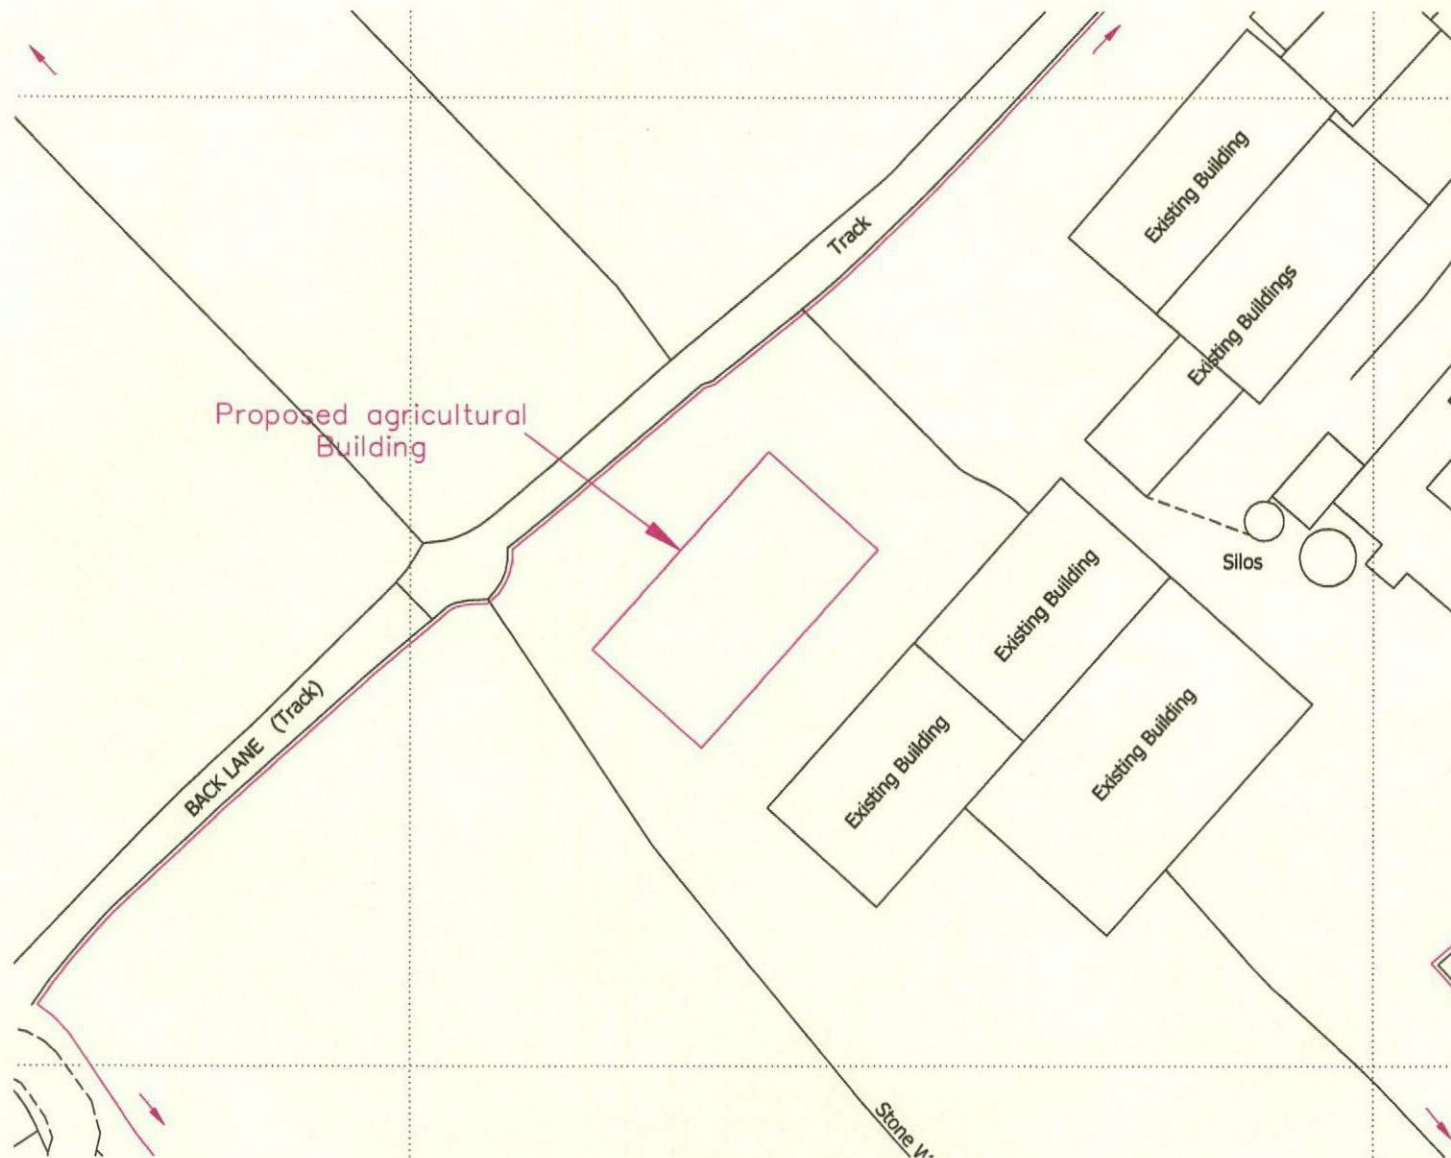


Reproduced from Ordnance Survey digital map data, 1:2500 scale, by permission of Ordnance Survey on behalf of The Controller of Her Majesty's Stationery Office. © Crown copyright. All rights reserved. Licence Number: 100046980


Rev.	Revision Description	Rev	Chd	Appd	Date
© Copyright					
A & H Structures Ltd					
Harlow Works, Thorne, ASHBORNE, DE9 2AT					
Tel: 01333 350419 Fax: 01333 350533					
Client:					
W J Fox & Sons					
Sycamore Farm, Roughbriarworth Lane,					
Oxspring, Sheffield, S36 8YP					
Project:					
Proposed Agricultural Building					
Title:					
Block Plan					
Drawn by:					
Joanne Stanley					
Date:					
28.10.17					
Index No.:					
Approved:					
Scale:					
1:500 @ A3					
Drawing No:					
Revision					

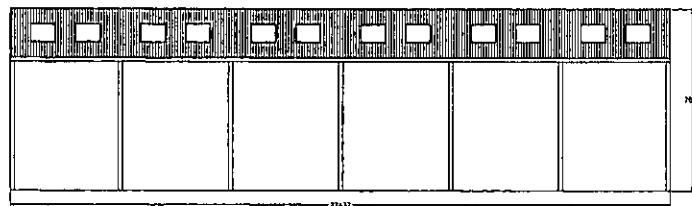


South East Side Elevation

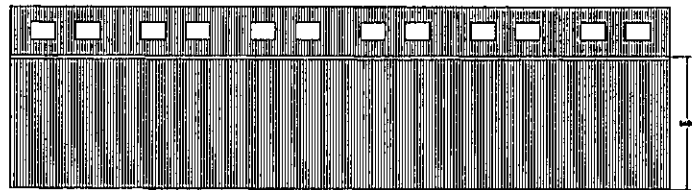


North West Side Elevation

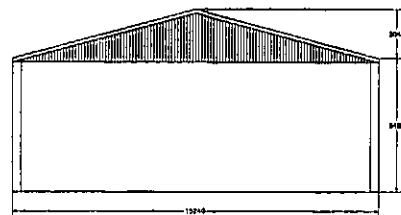

North East Gable Elevation

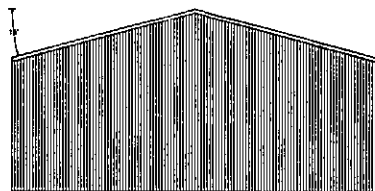

South West Gable Elevation

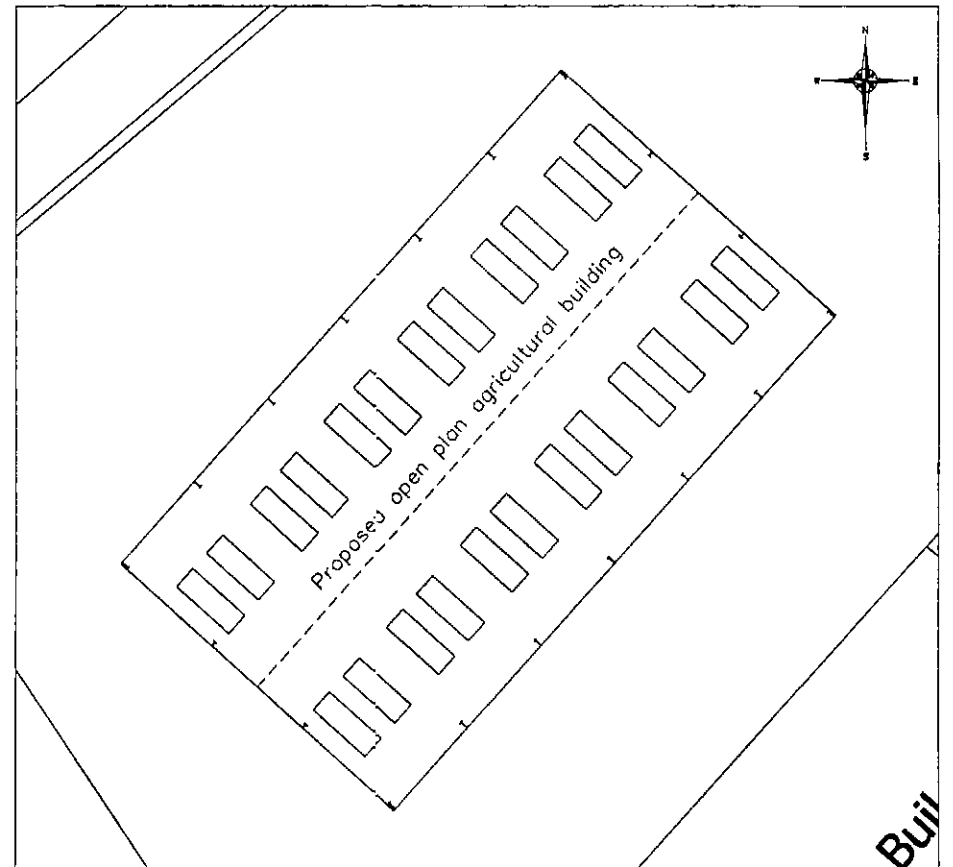

Roof sheeting to be natural coloured fibre cement sheeting
Vertical cladding to be polyester coated box profile sheeting
All dimensions shown in mm

Rev	Revision Description	On	Drawn	App'd	Date
0	Complete				
A & H Structures Ltd Narrow Works, Thorne, ASHBORNE, DE6 2AT Tel: 01335 350418 Fax: 01335 350533					
Client: W J Fox & Sons Sycamore Farm, Roughbitchwarch Lane, Grasping, Sheffield, S36 8YP					
Project: Proposed Agricultural Building					
Title: Elevation Drawings					
Drawn by	Designed by	Checked			
by Joanne Stanley					
Date	Issue No:	Approved			
25.10.17					
Scale:	1:100 @ A1				
Drawing No:	S967 -001				Revision