


The Co-operative PFS

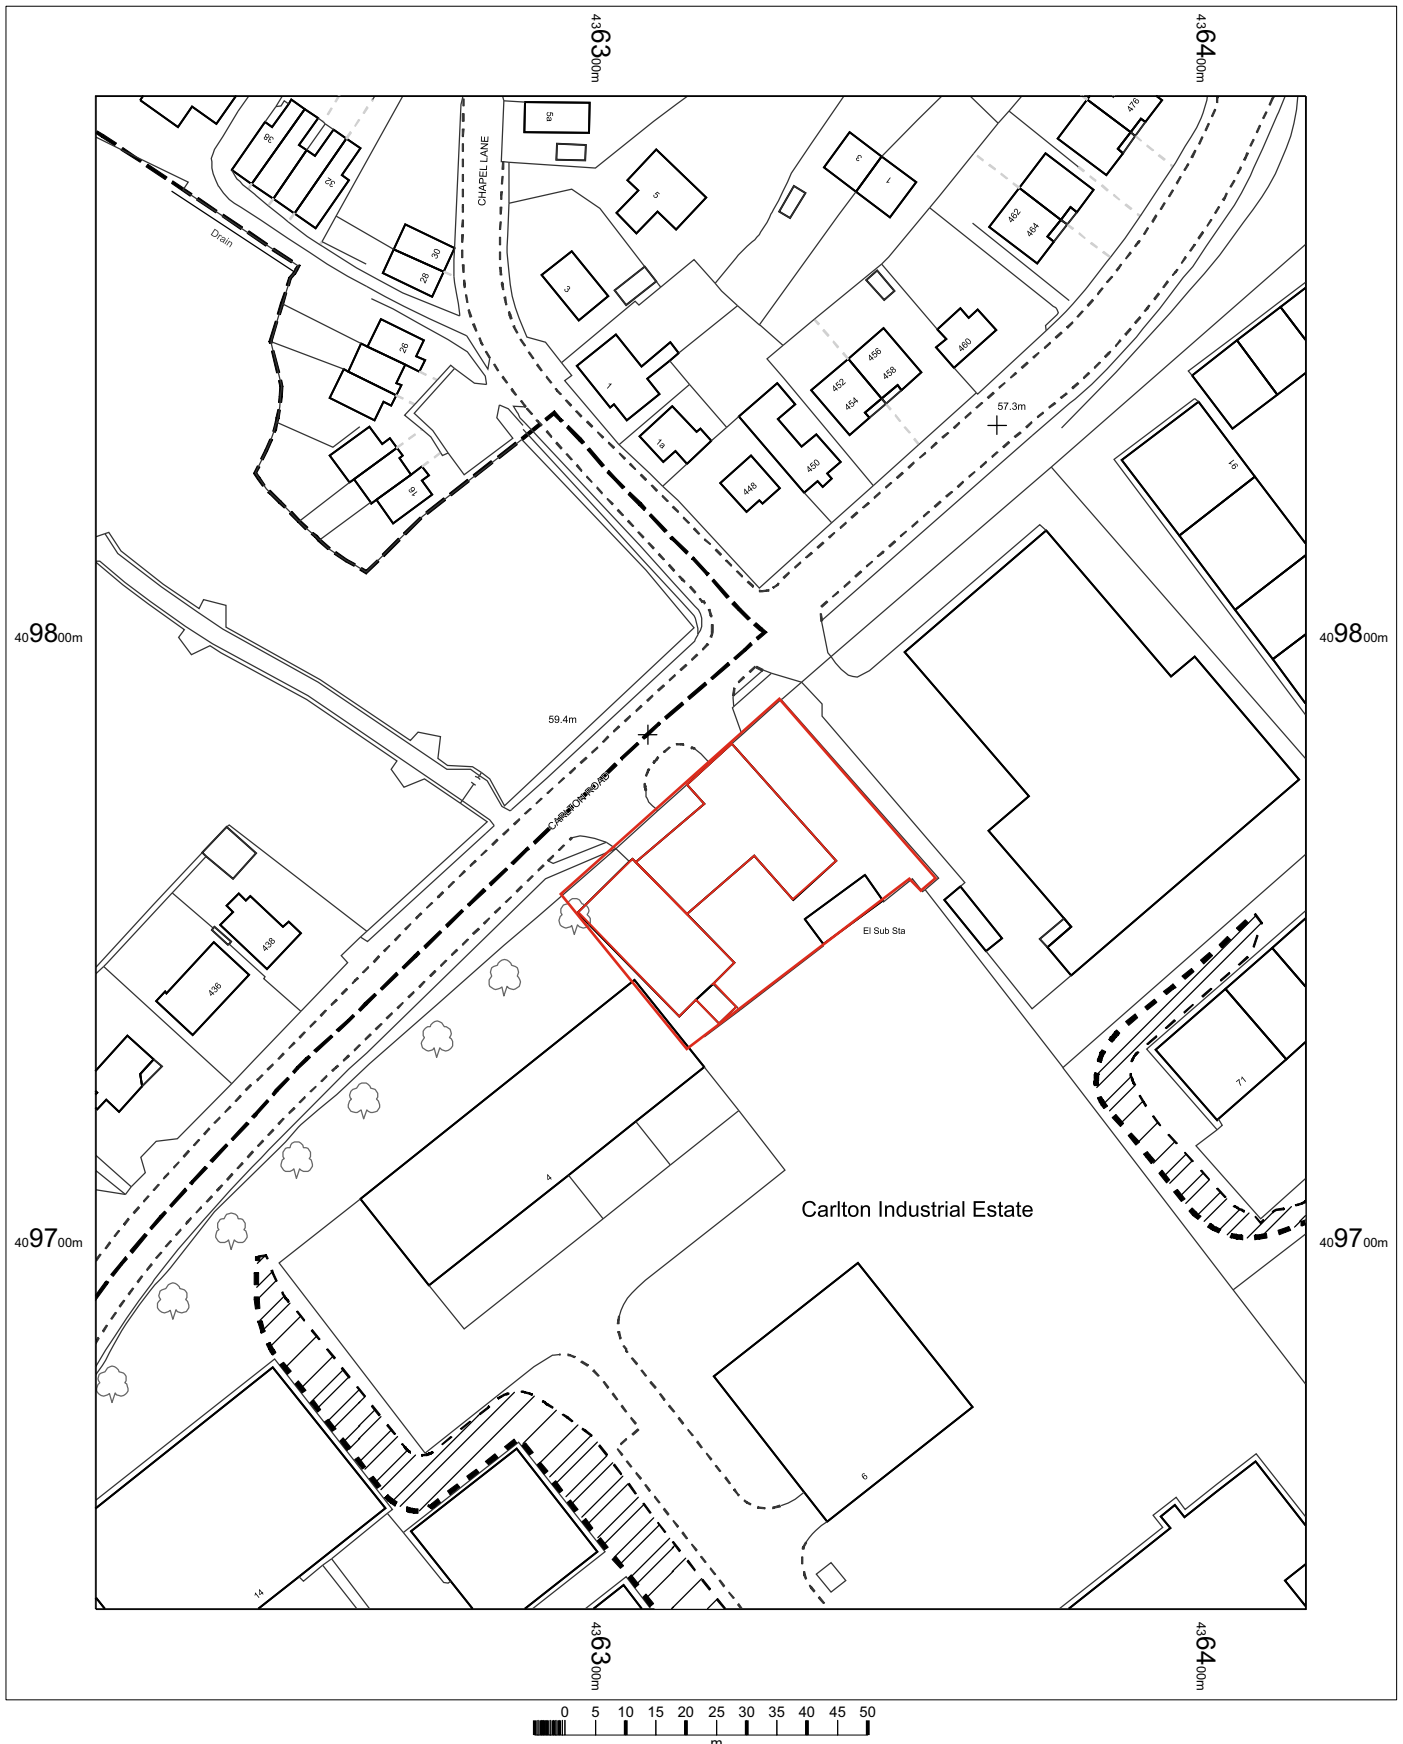

Carlton Road
Barnsley
Yorkshire
S71 3HX

OS MasterMap 1250/2500/10000 scale
18 March 2014, ID: CM-00307481
www.centremapslive.co.uk

1:1250 scale print at A4, Centre: 436318 E, 409765 N

©Crown Copyright Ordnance Survey. Licence no.
100019980

