



This drawing is the copyright and remains the property of Charrette Architecture Ltd and must not be reproduced in whole or in part without their written permission.
Do not scale from this drawing. Refer to printed dimensions only. All dimensions are to be checked by using site measurements and discrepancies reported to the designers.
This drawing must be read in conjunction with all other Consultants and Subcontractors drawings, together with any written specifications and relevant contract documents

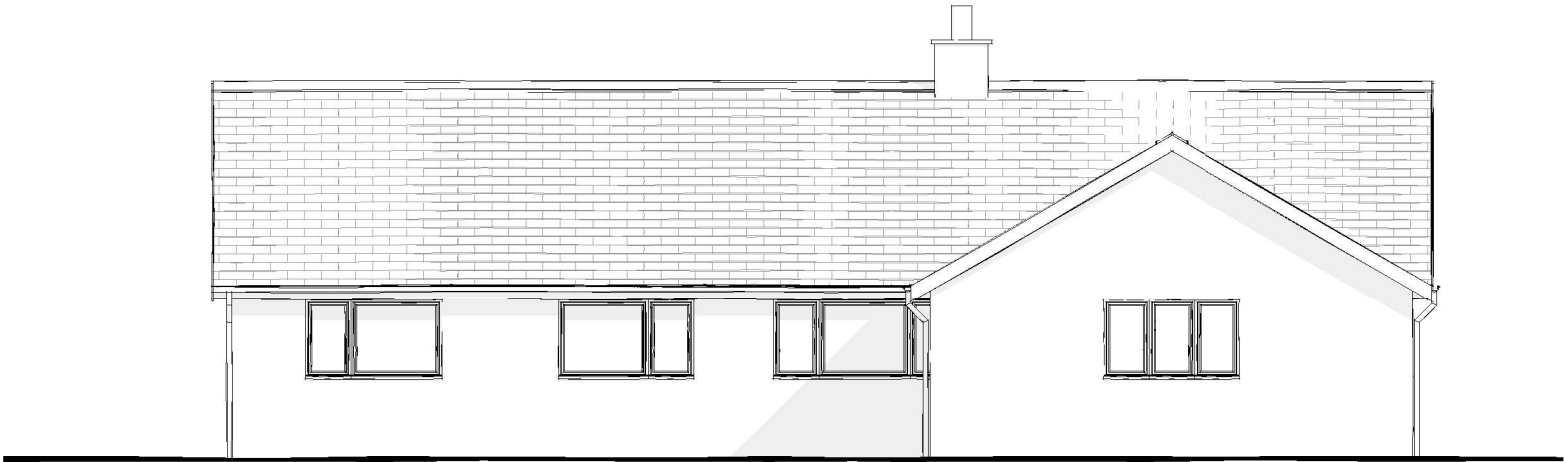

North West
Elevation
Existing
Scale 1 : 100



South East
Elevation
Existing
Scale 1 : 100

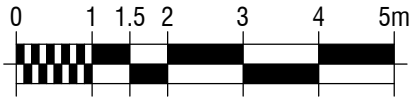

1:100 SCALE BAR

Charrette Architecture Ltd

Charrette Architecture Ltd
Clayton West Huddersfield
West Yorkshire HD8 9QG
Tel: 01484 975770
Mobile: 07801 816598
Email: dale@charrettearchitecture.co.uk
Web: www.charrettearchitecture.co.uk

Project 11 Chapel Lane
Penistone
Sheffield
S36 6AQ

Date 17/07/21 Scale 1 : 100

Client Mr S Spencer

Title Elevations Existing 2

Sheet Size A3 Drawn DRJ

REV	DESCRIPTION	BY	DATE
Issue	Planning		
Project Ref.	Drawing No.	Revision	
120-01	P06		