



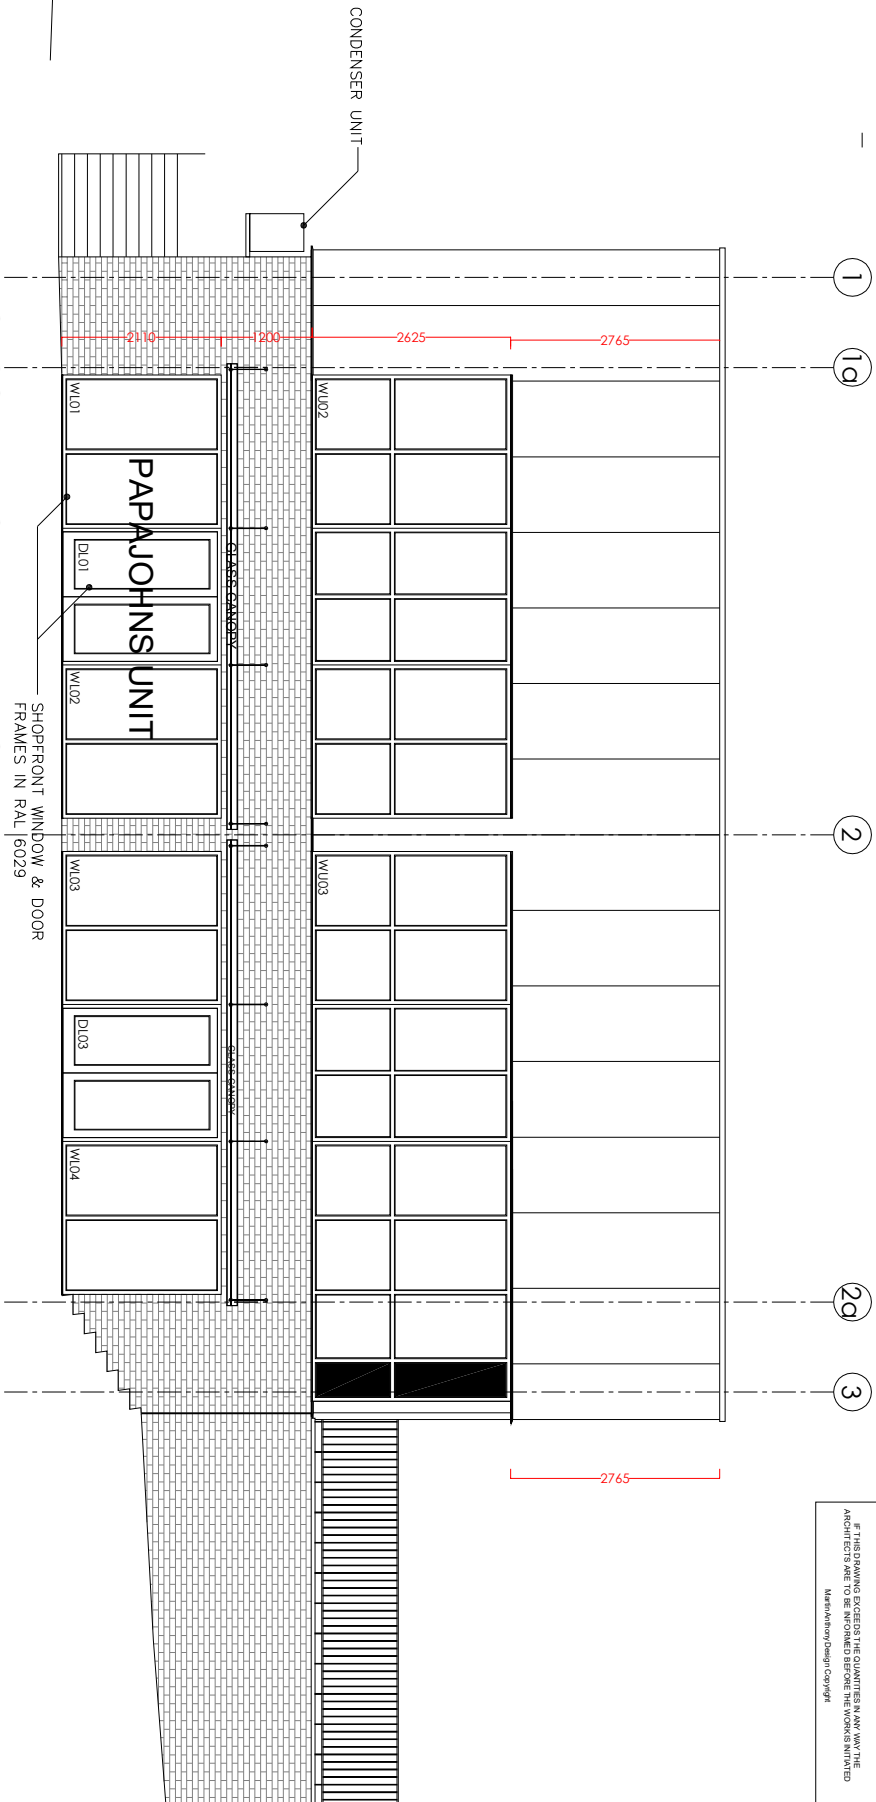


PROPOSED FRONT ELEVATION
FACING UPPER NEW STREET

PROPOSED SIDE ELEVATION

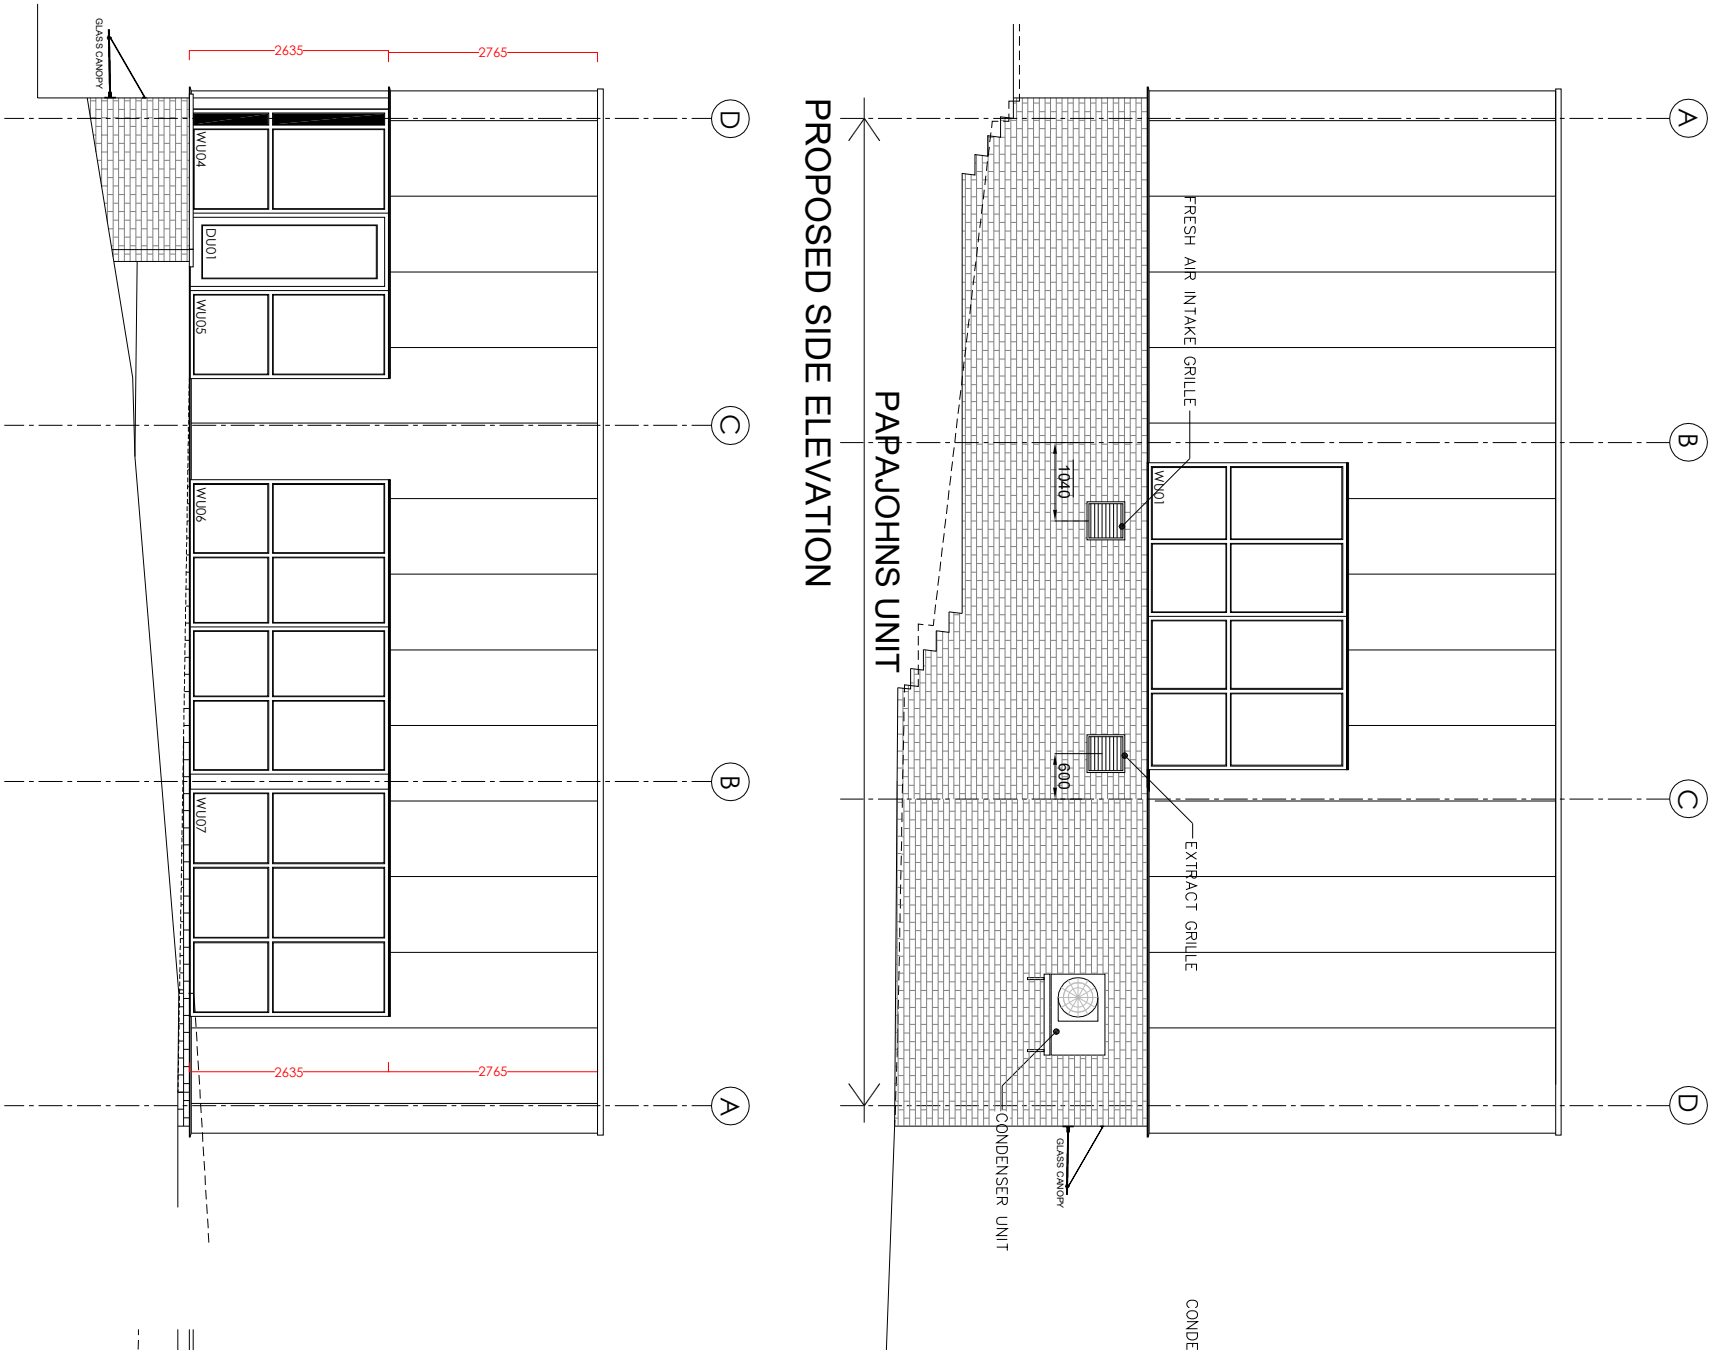

PROPOSED SIDE ELEVATION
FACING THOMAS STREET

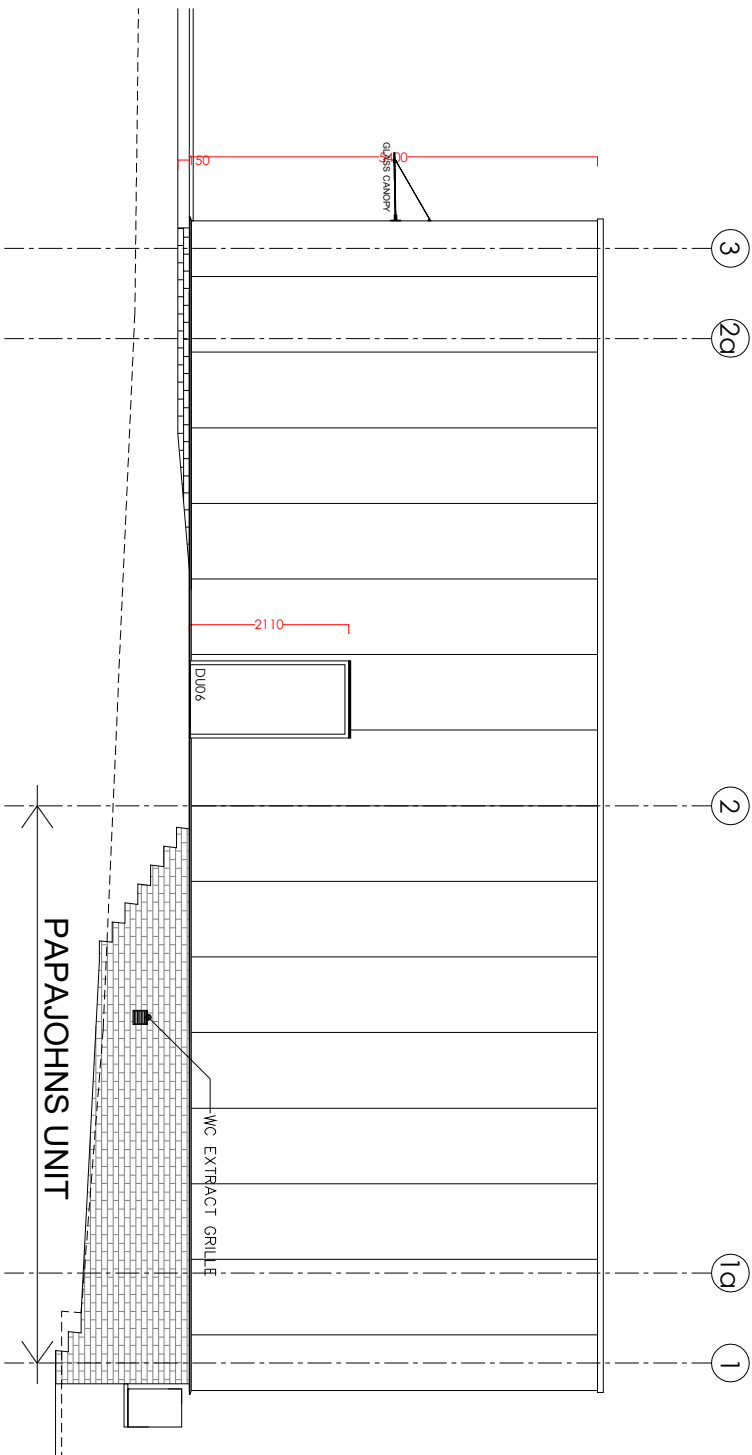

PROPOSED REAR ELEVATION