


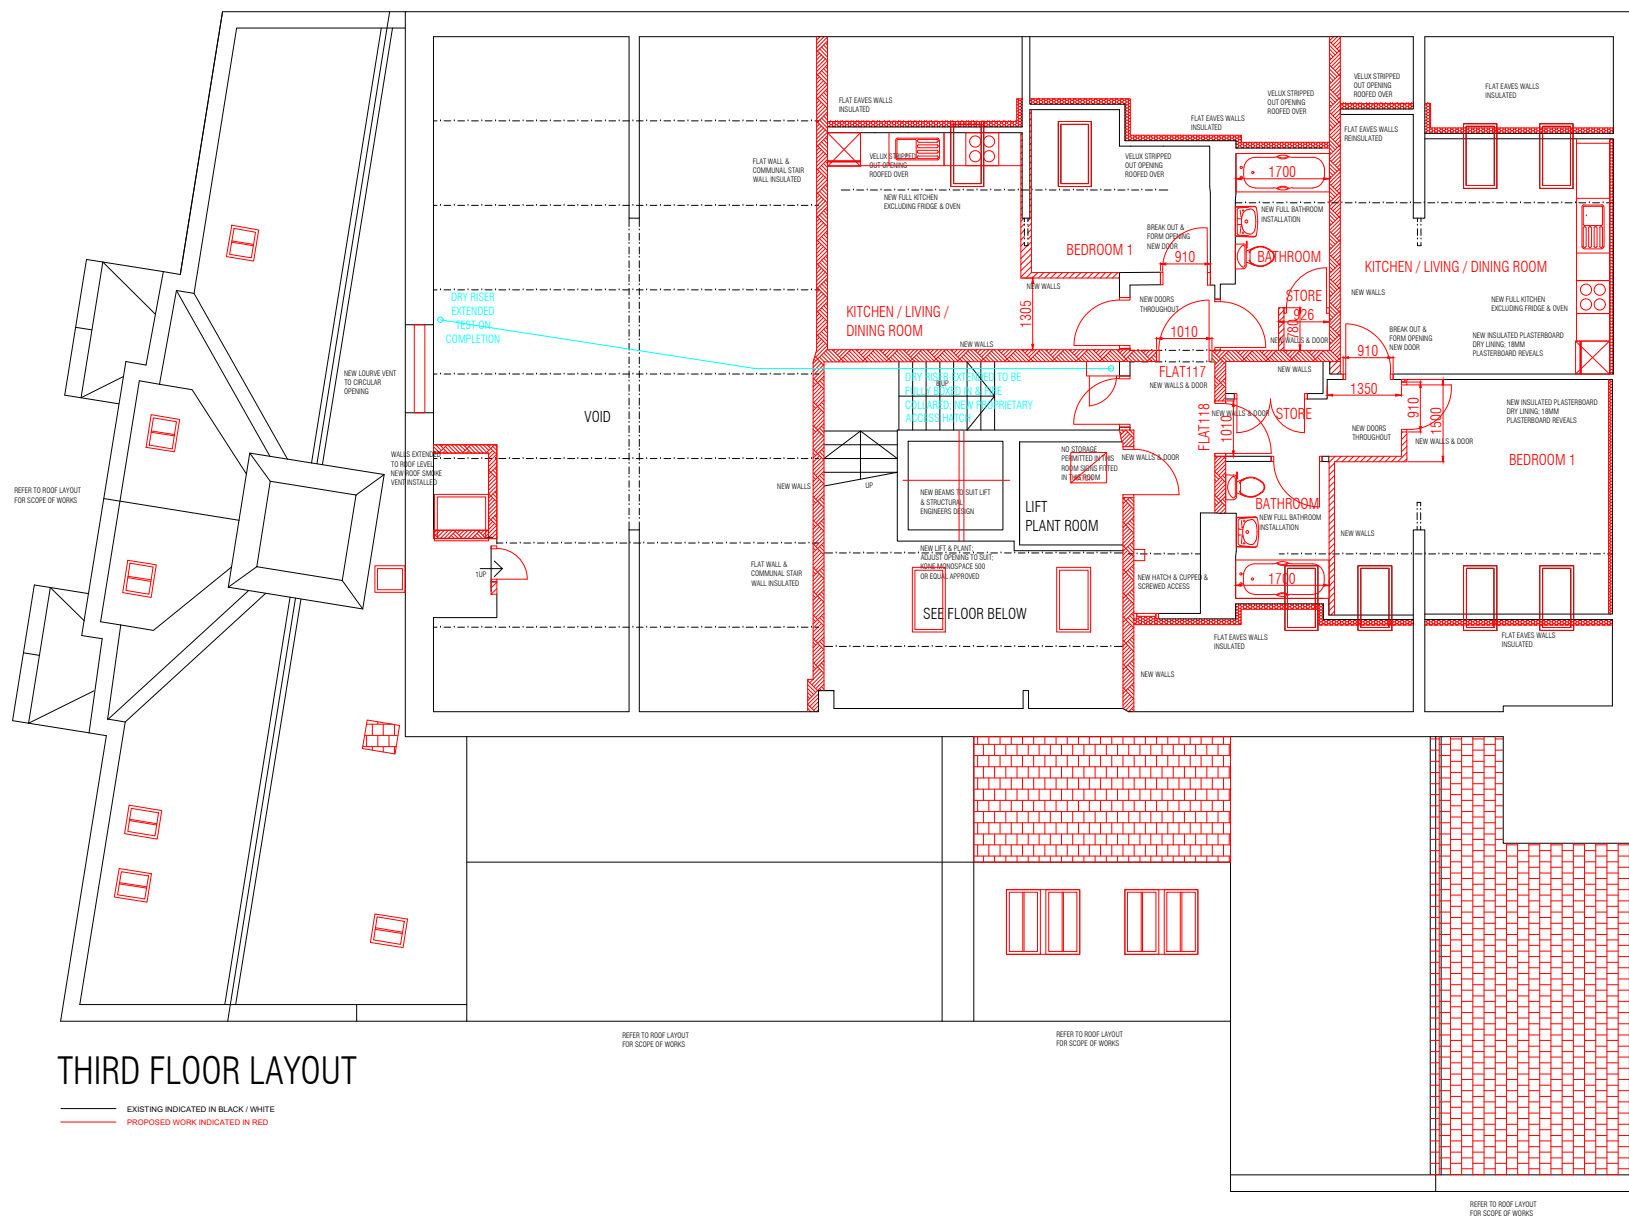

THIRD FLOOR LAYOUT

— EXISTING INDICATED IN BLACK / WHITE
— PROPOSED WORK INDICATED IN RED



Arcus Consulting LLP
Wakefield 0152 466 9000 Manchester 0161 905 3222 London 0208 8742 25
Liverpool 0151 708 1080 Newcastle 0191 272 5781 Rugby 01788 297 127
info@arcus.uk.com www.arcus.uk.com

Client
RIVERSIDE

Project
BEDSITS TO FLATS
HOLDEN HOUSE, 2 RACE STREET, BARNSELY, S70 1BG

Title		
SETTING OUT PLAN THIRD FLOOR LAYOUT		
Scale 1:50	Date NOV 19	Stage WORKING DRAWING
Job No 6078	Drawing No 221	Rev AS INDICATED
Drawn NW	Approved AR	

This drawing is the copyright of Arcus. Contractors must check all dimensions on site. Do not scale the drawings. Only figured dimensions are to be worked to.