


Elevations

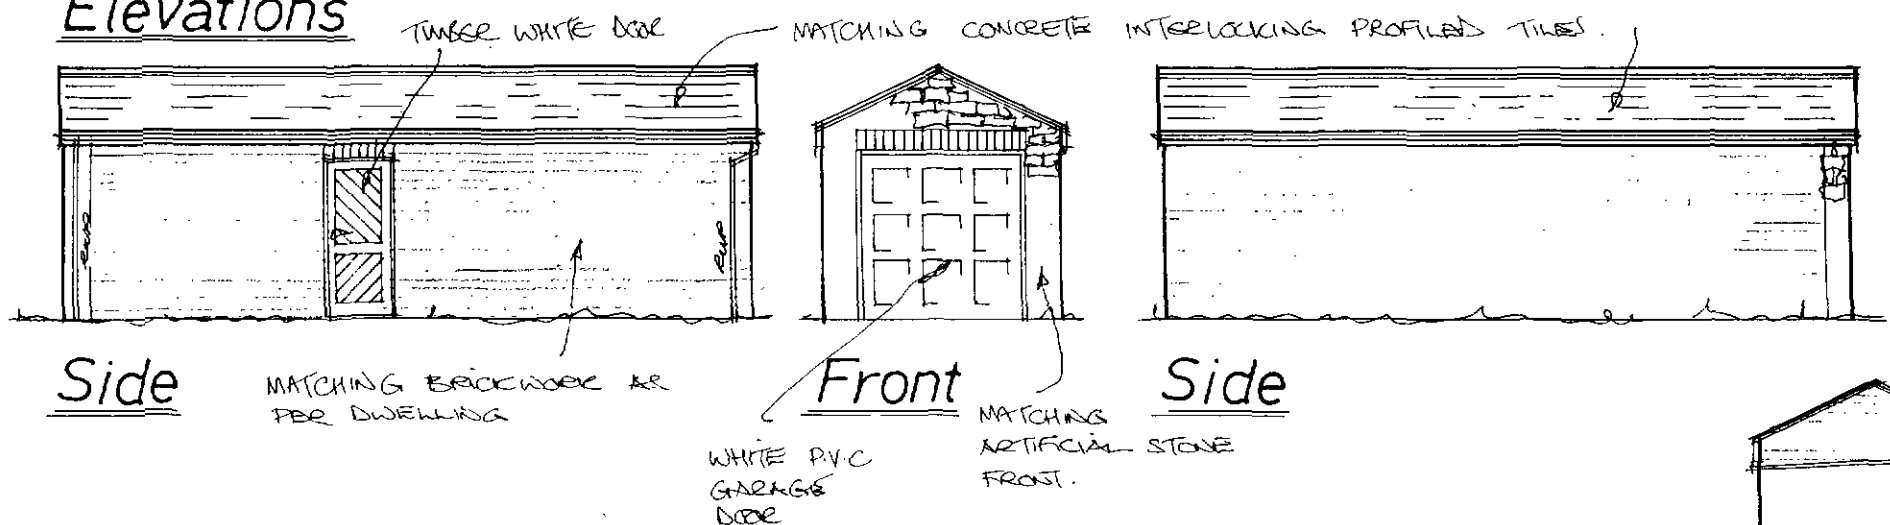


Side

Front



Side

Layouts


3253

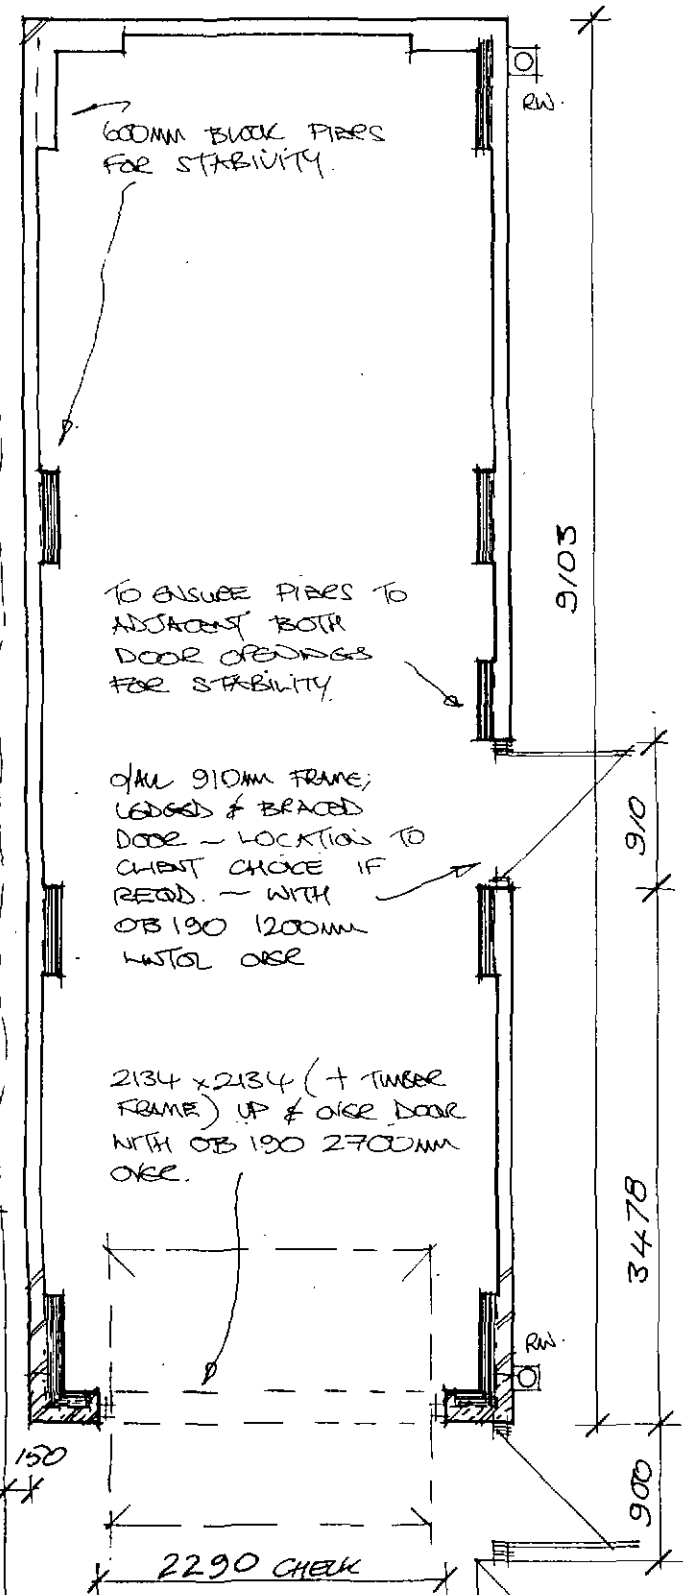


Roof

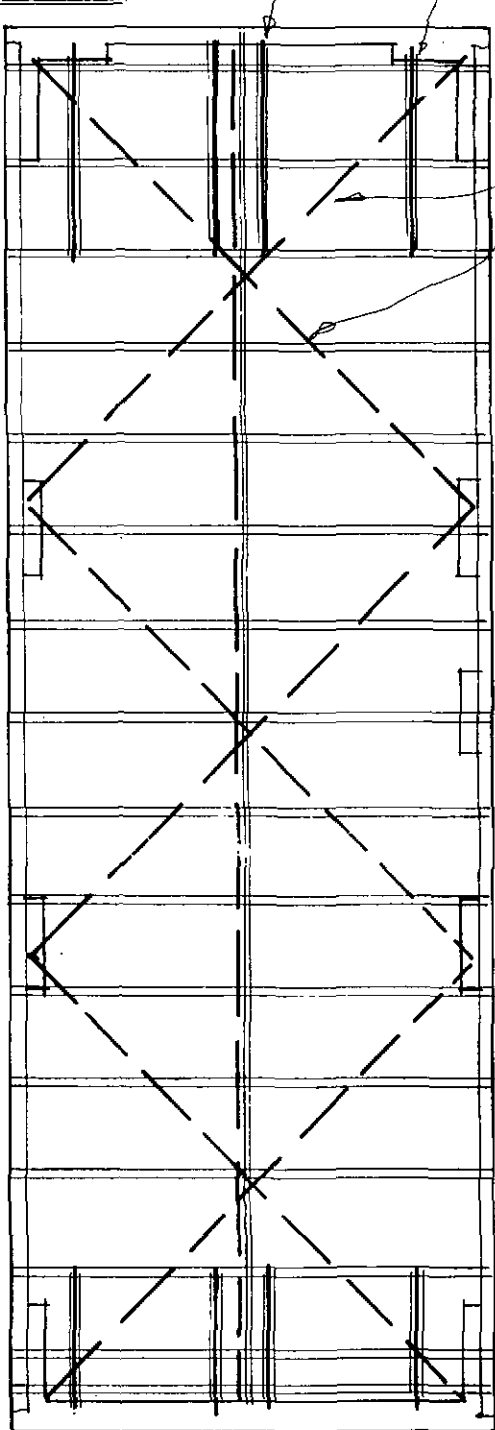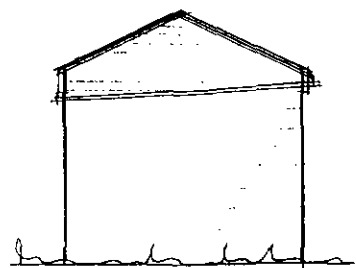

Rear

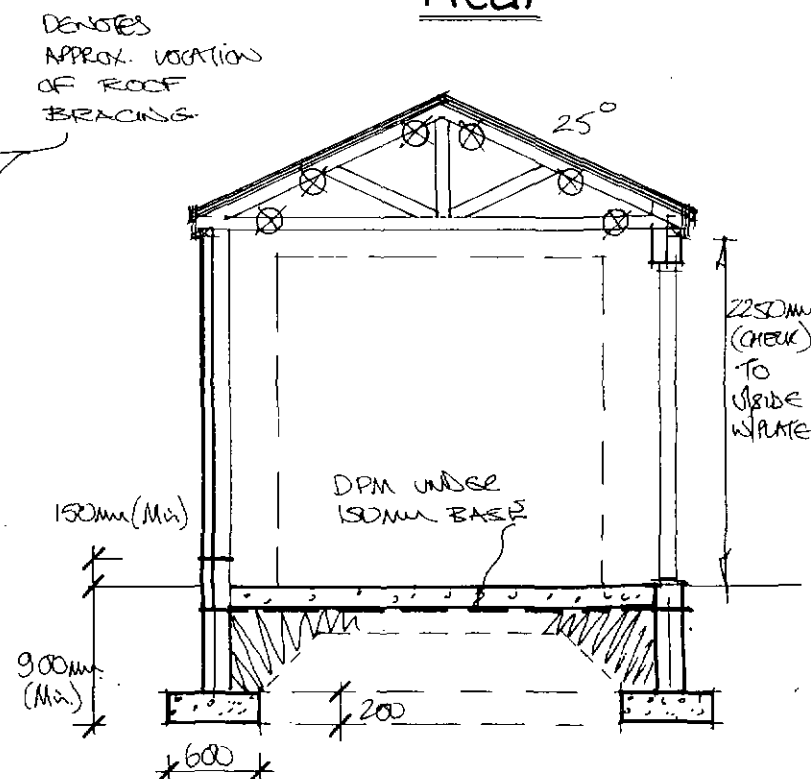

Typical Section

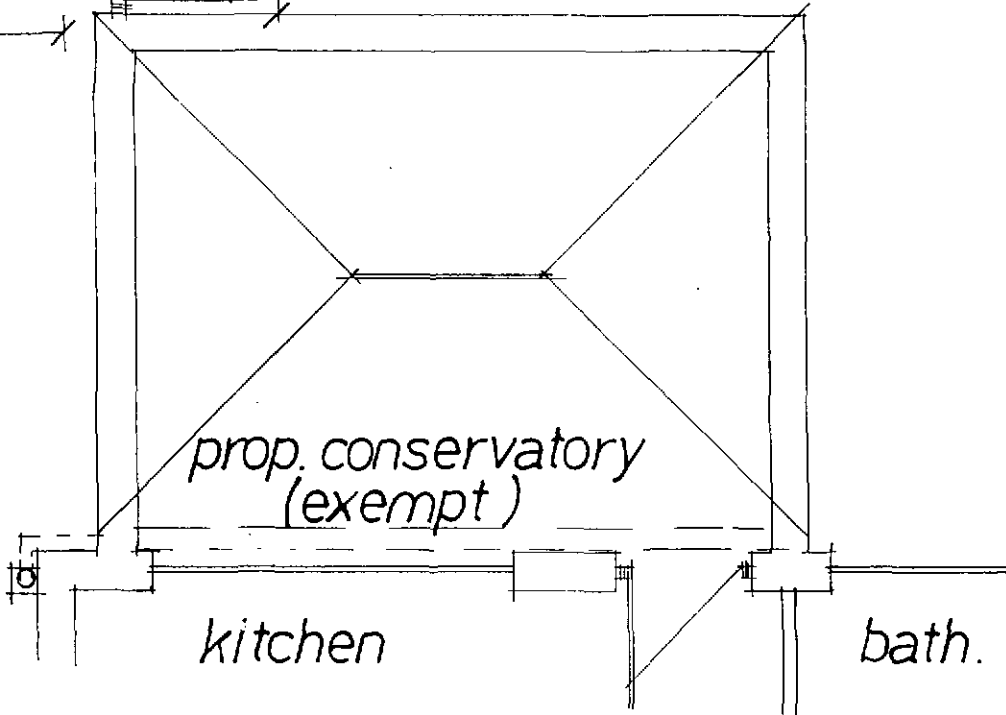

B/Regs: not applicable

Planning:

Rev	Notes	Date

Garry Greetham Associates Ltd
Residential Design Consultant
Westwood House
18 Carr Lane
Tankersley
Barnsley S75 3BE
Tel(01226)746573

PROJECT	Detached Garage
CLIENT	Ms. J. Bennett
TITLE	Working Drawings
ADDRESS	3 Skiers Way, Hoyland, Barnsley. S74 0BP.
DRAWN BY	ggg
SCALE	1:100; 1:50 DATE Mar.10
DRAWING No	651-02 REV
Member of the Chartered Institute of Architectural Technologists	