



PROPOSED CHIMNEY STACK 3 ROYD MOOR HALL FARM, ROYD MOOR ROAD, THURLSTONE S36 7RD Scale: 1-50.
FOR SAMANTHA BUCKINGHAM & JANE SCHINDLER.

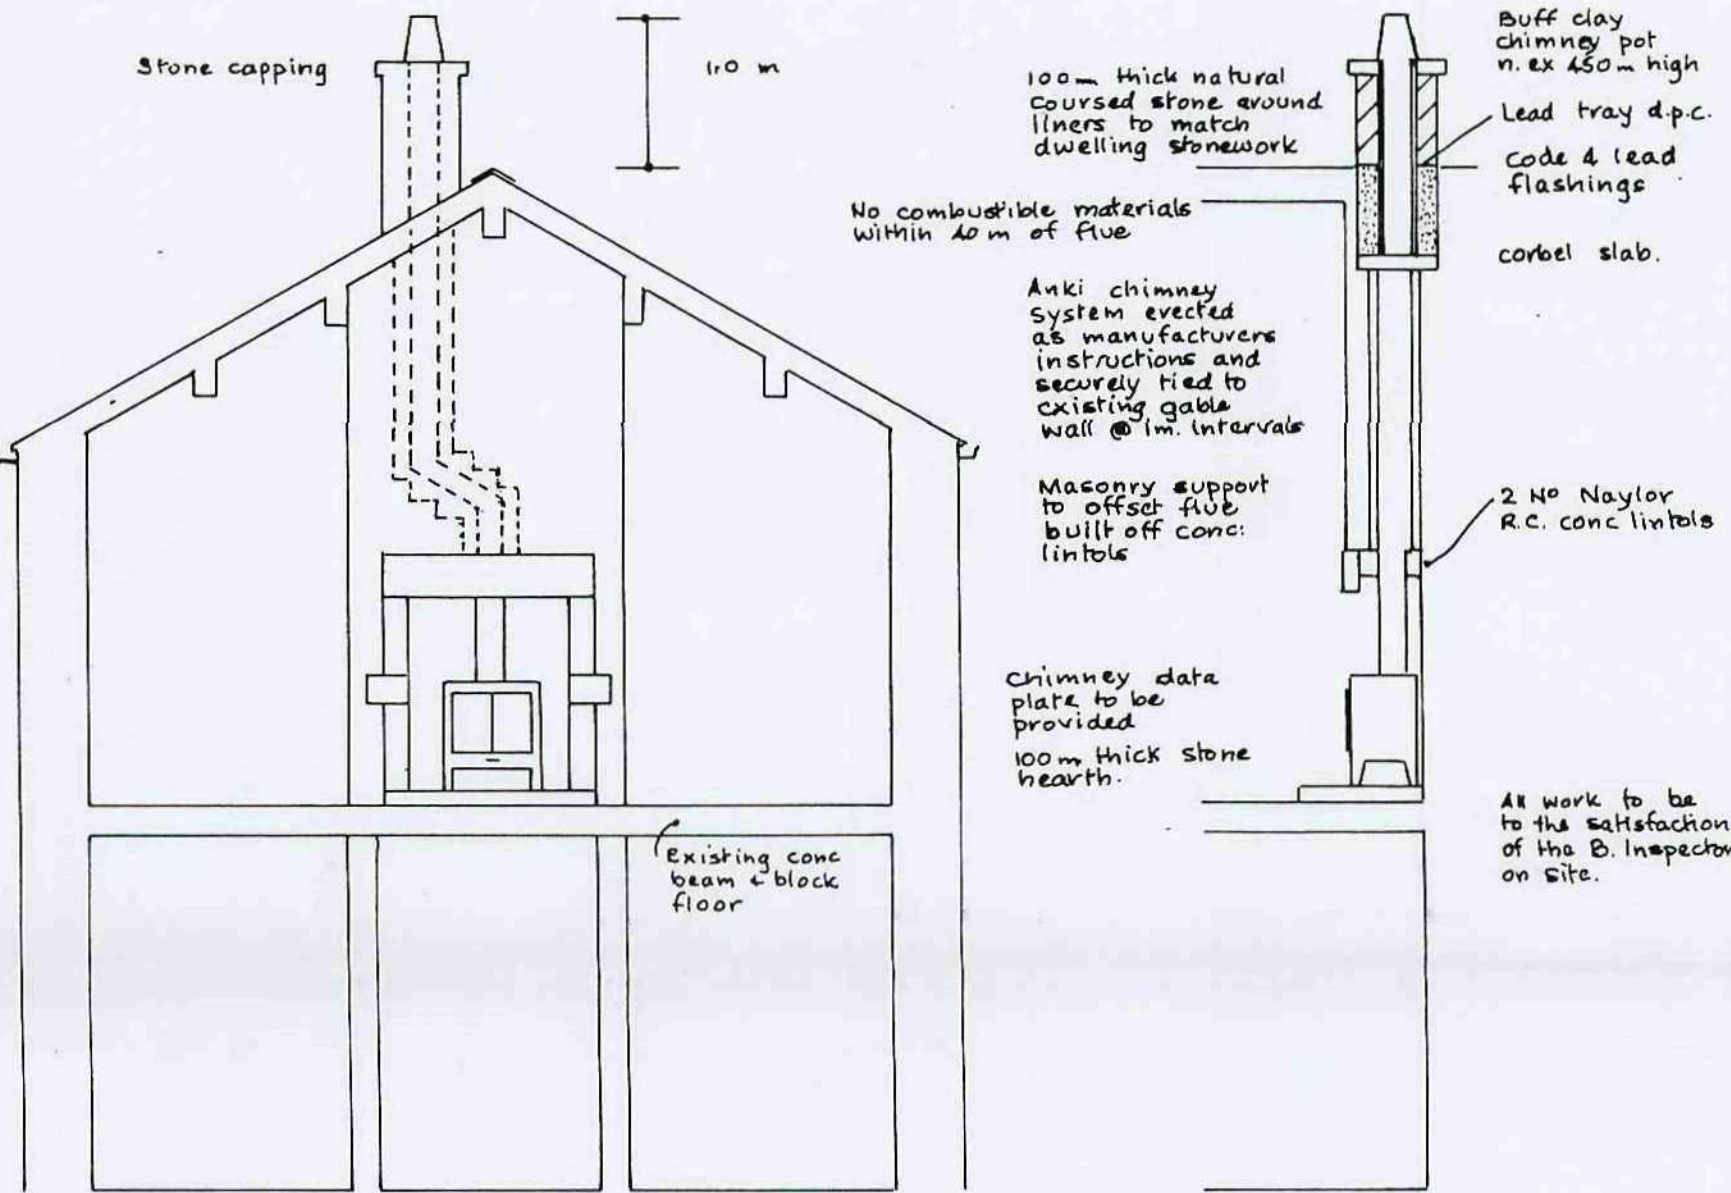


ELEVATION



SECTIONAL ELEVATION

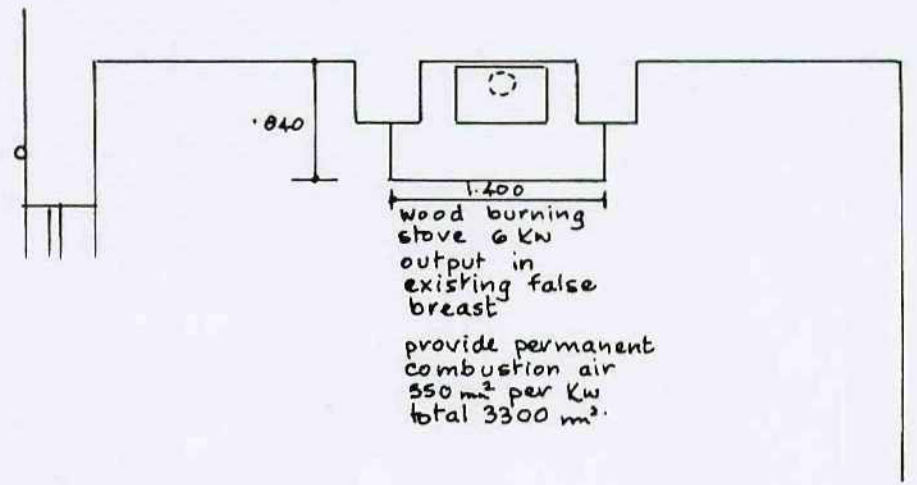

PLAN

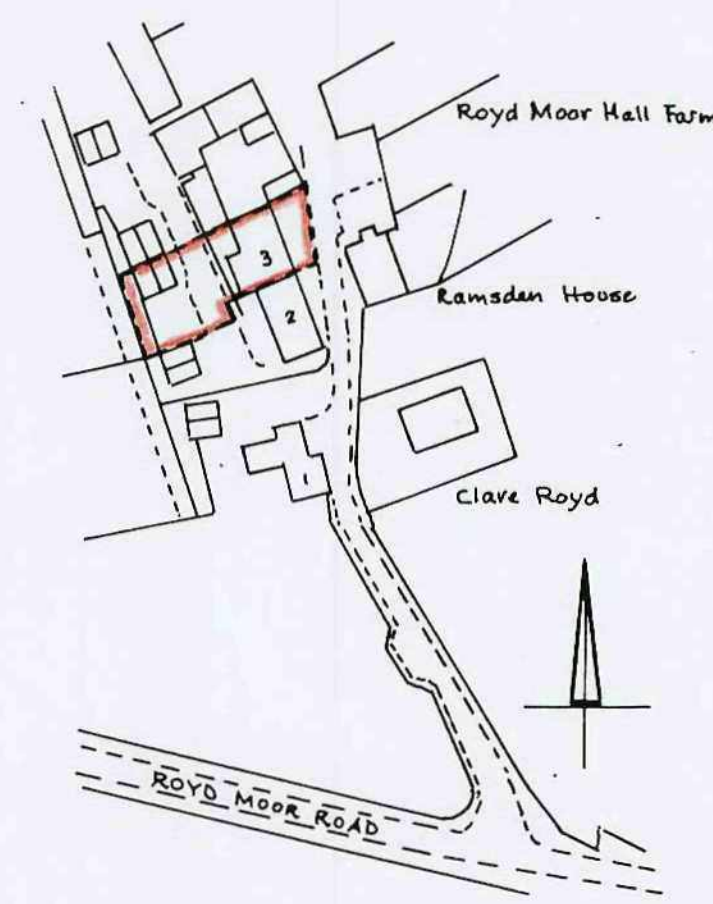

SITE PLAN 1/1250.