

a0

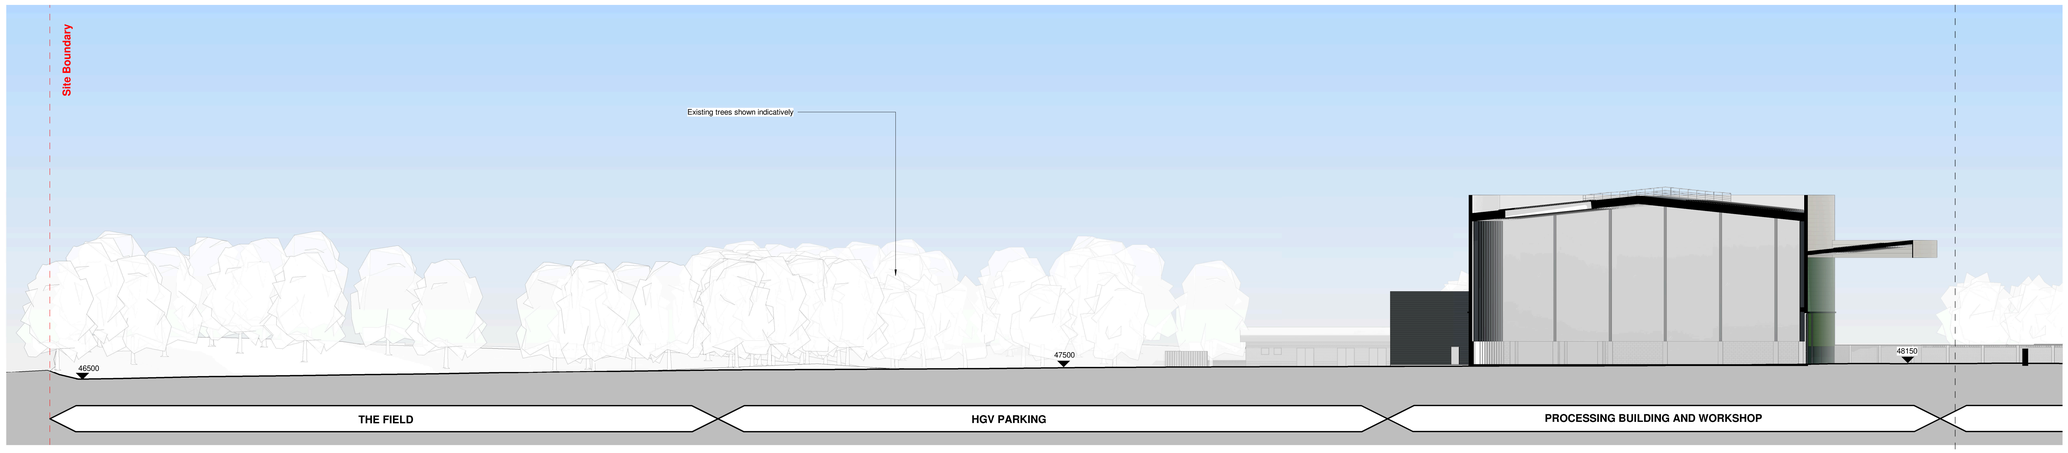

Proposed Site Section B Part 1
1 : 250

Section continued

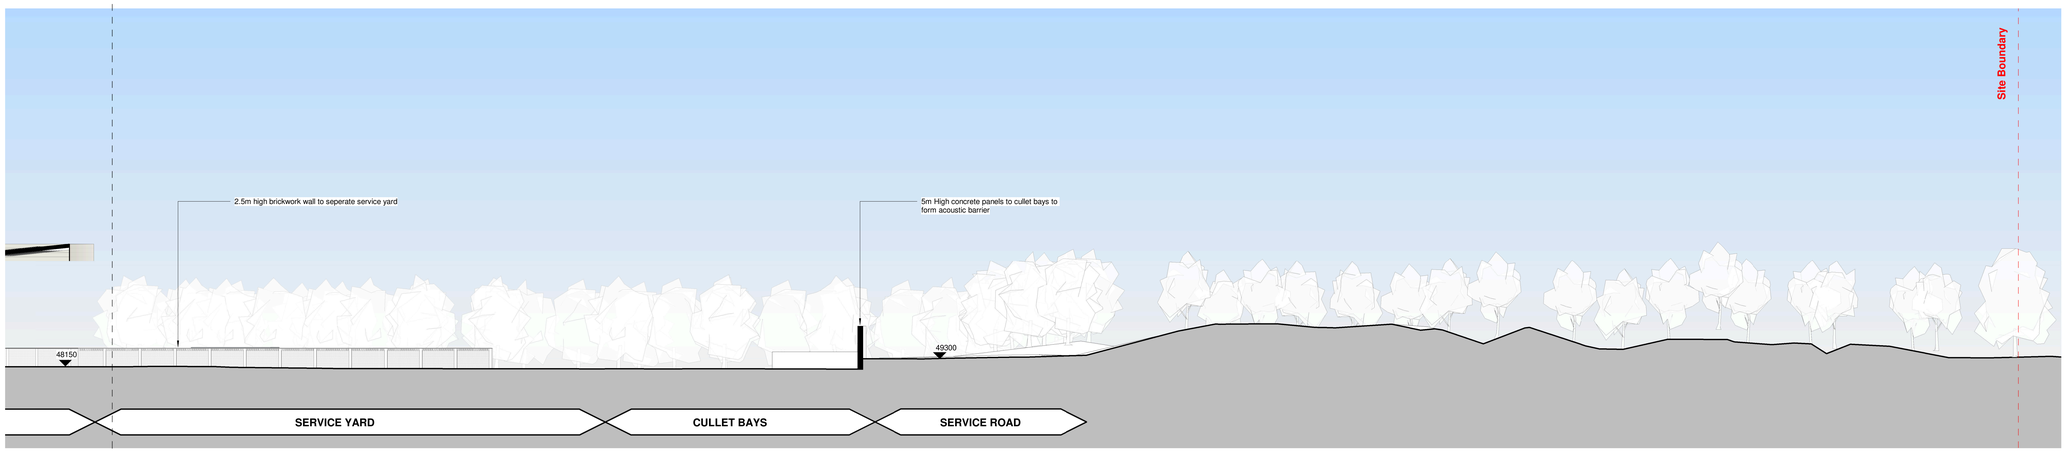

Proposed Site Section 2 Part B
1 : 250

0 5 10 15 20
METRES
SCALE 1:250 @A0
SCALE 1:500 @A2

SAFETY, HEALTH AND ENVIRONMENTAL INFORMATION

In addition to the hazards/risks normally associated with the types of work detailed on this drawing, note the following risks and information.

Risks listed here are not exhaustive. For residual architectural risks, refer to D5 H&S Risk Register.**965-D5A-XX-XX-HS-A-0001**


DEMOLITION (PRE-CONSTRUCTION) & CONSTRUCTION:

D5A-A-0001 - Existing underground services
D5A-A-0002 - Site Contamination
D5A-A-0003 - Unknown voids and burried tanks
D5A-A-0004 - Historic Landfill
D5A-A-0005 - Public right of way adjacent site
D5A-A-0006 - Access to site during construction phase
D5A-A-0007 - UXO
D5A-A-0008 - Adjacent residential areas
D5A-A-0009 - Known or potenitial coal mining risks
D5A-A-0012 - Pedestrian and vehicle segregation

For information relating to Use, Cleaning and Maintenance, refer to the above H&S Risk Register.

It is assumed that all works will be carried out by a competent contractor working, where appropriate, to an approved method statement.

notes

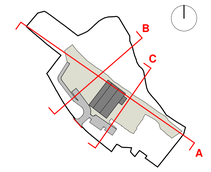

Rev.	Date	Drawn	Checked	Description
C01	21.03.24	KP		A3 - Issued for Planning
P04	19.03.24	KP		S4 - Issued for Stage Approval
P03	28.02.24	KP		Updated as per client comments
P02	23.02.24	KP		Issued for review and comment following final site layout
P01	19.01.24	KP		First Issue

D5 Architects LLP
71 - 77 Coventry Street
Birmingham
B5 5NH

t. 0121 633 4663
f. 0121 633 0540
info@d5architects.net
www.d5architects.net

client
Potters Industries

project
Stairfoot Glassworks
Wombwell Lane, Barnsley

drawing title
Proposed_Site_Section_A

scale	date	author
1:250@A0	**19/01/24**	**PW**

d5 job number / CAD file	CAD Format
965 / 965-D5A-00-XX-M3-A-0002	**Revit 2023**

suitability description	suit. code
Stage 3 Approved	**A3**

drawing number

project	originator	volume	level	type	role	number	revision
965	**D5A**	**XX**	**XX**	**DR**	**A**	**0012**	**C01**