
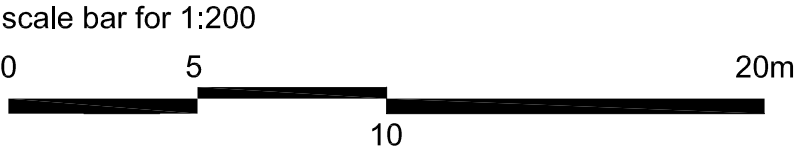


THE CONTRACTOR IS TO CHECK ALL DIMENSIONS ON SITE AND NOTIFY
SHERWOOD KNIGHT ARCHITECTURE OF ANY DISCREPANCIES OR OMISSIONS.

THIS DRAWING IS NOT TO BE SCALED. © Copyright of Sherwood Knight Architecture LLP

Notes

97 Thornton Road

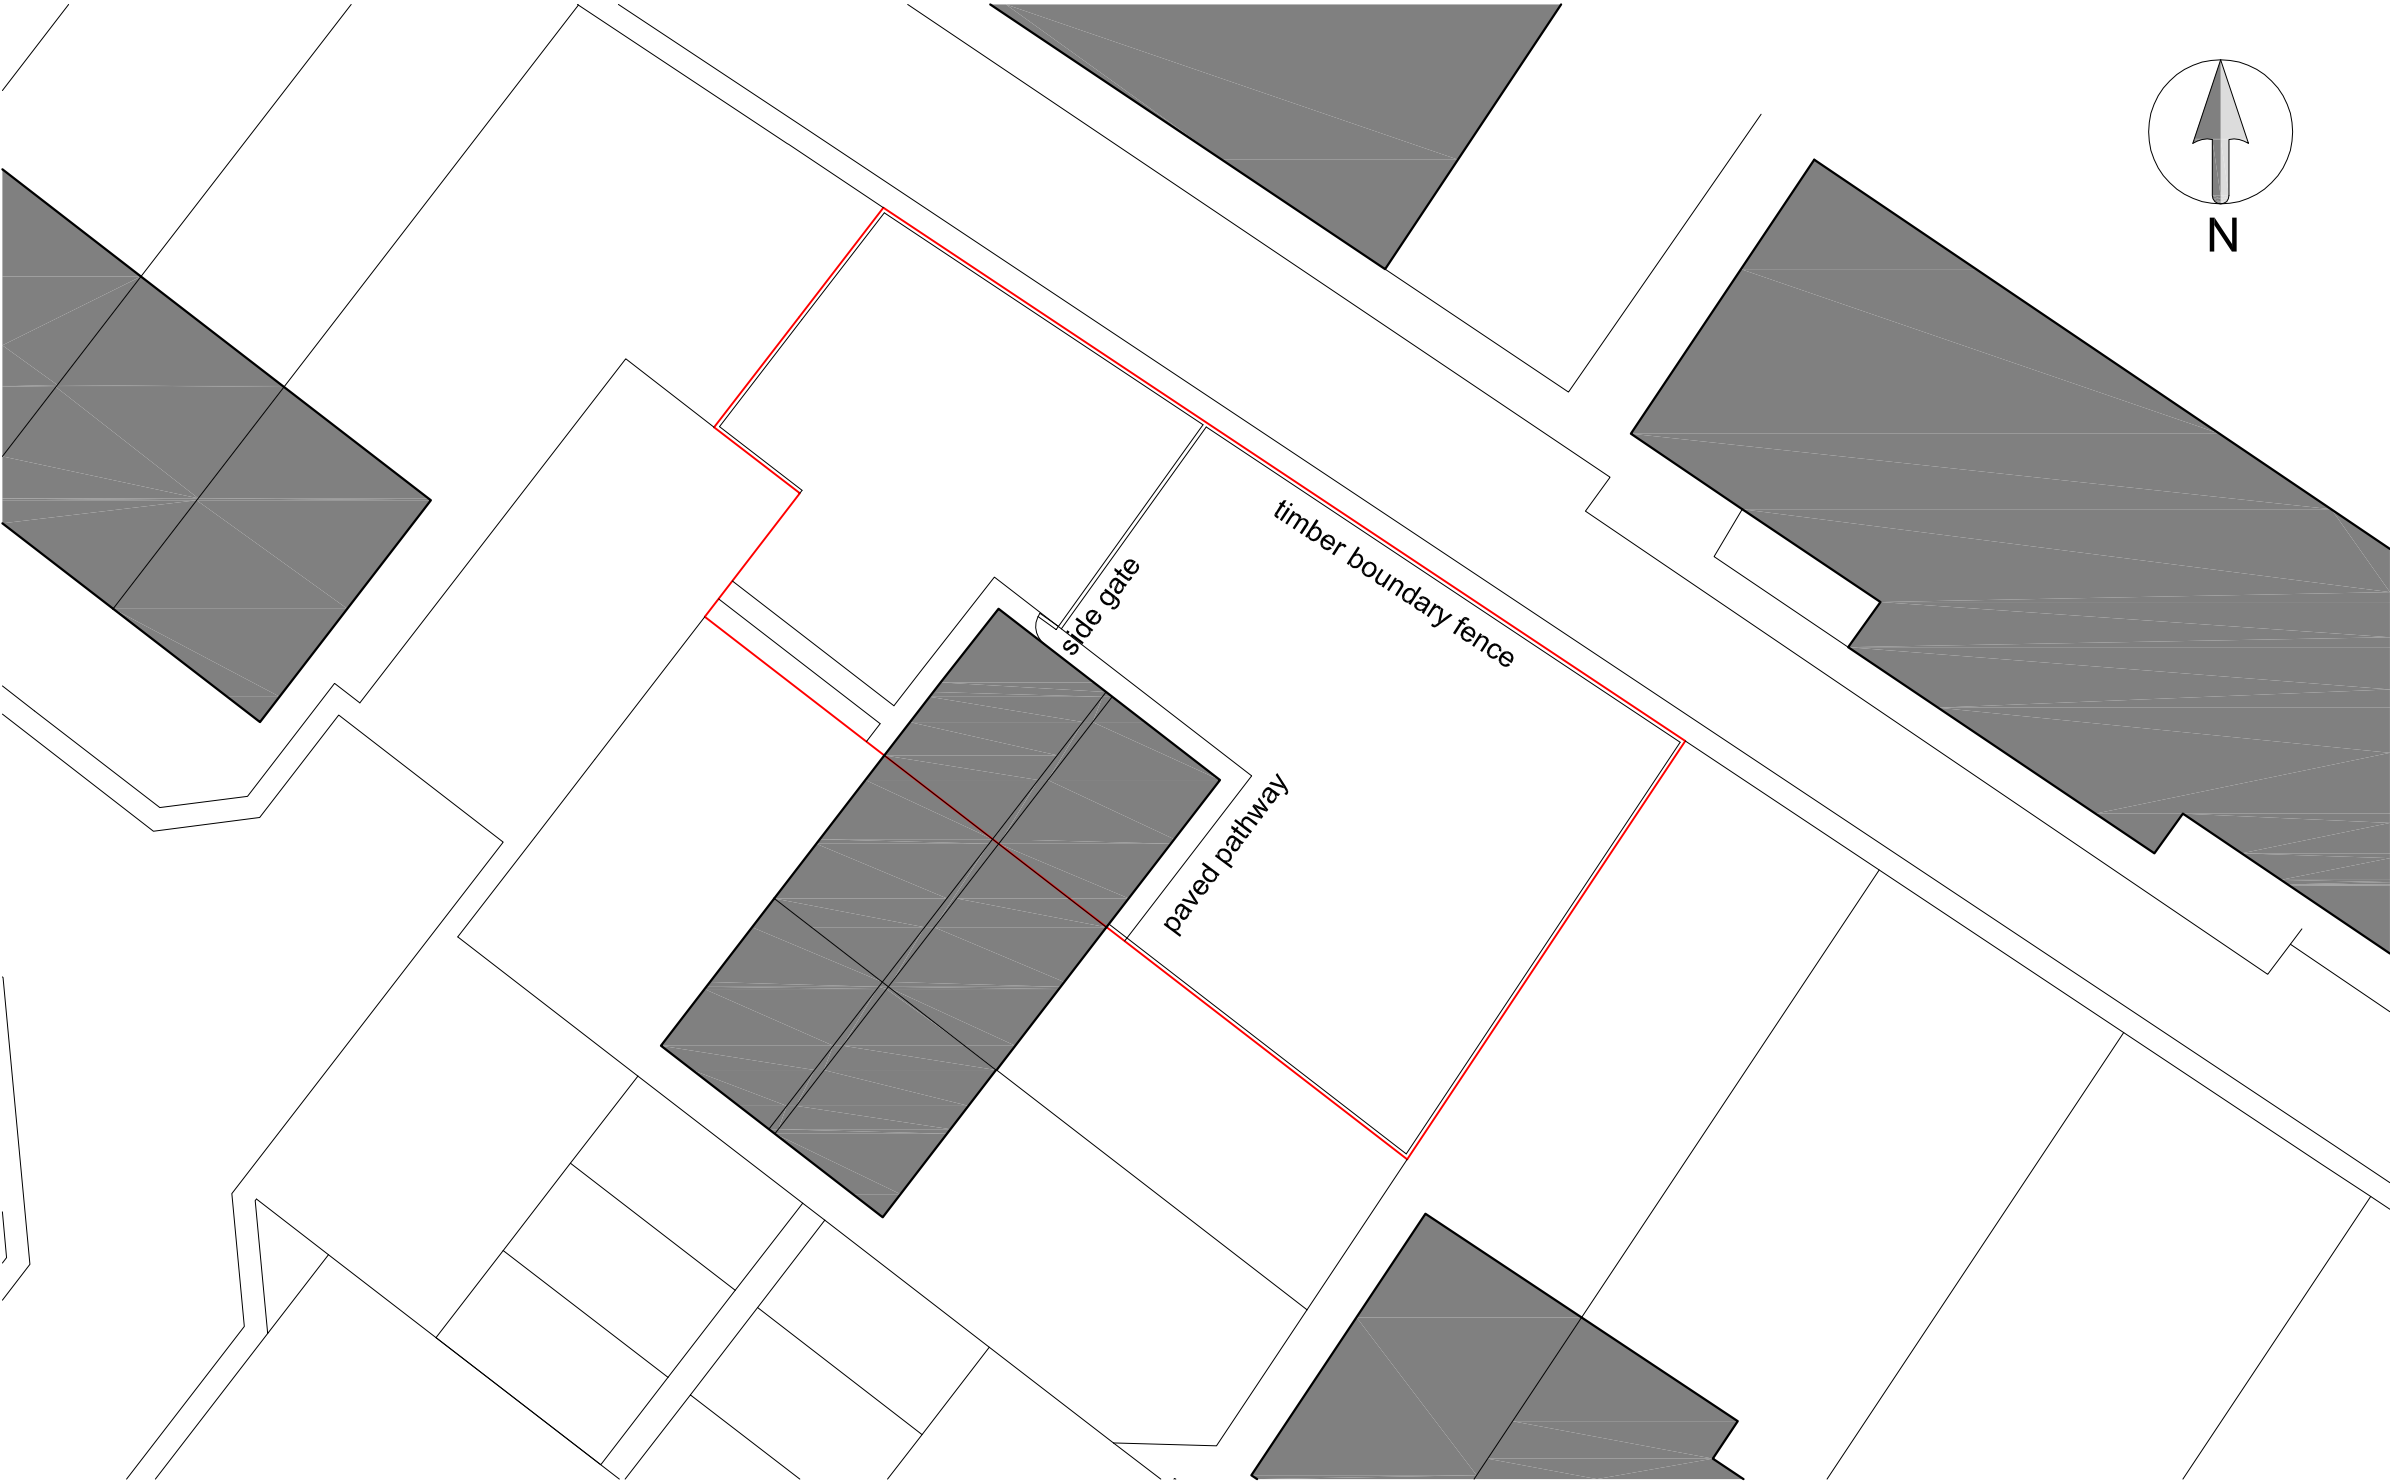

Revisions		
SHERWOOD KNIGHT ARCHITECTURE contact: office@sherwoodknight.co.ukPartnership No. OC378069		
Title Block Plan as Existing.		
Client Mr. Matthew Arnold		
Project House Extension 97 Thornton Road, Kendray, Barnsley S70 3LG		
Drawing Number 2012_001_02		
Scale 1:200 at A3	Date 19.09.12	Revision
Drawn RTK	Checked LS	