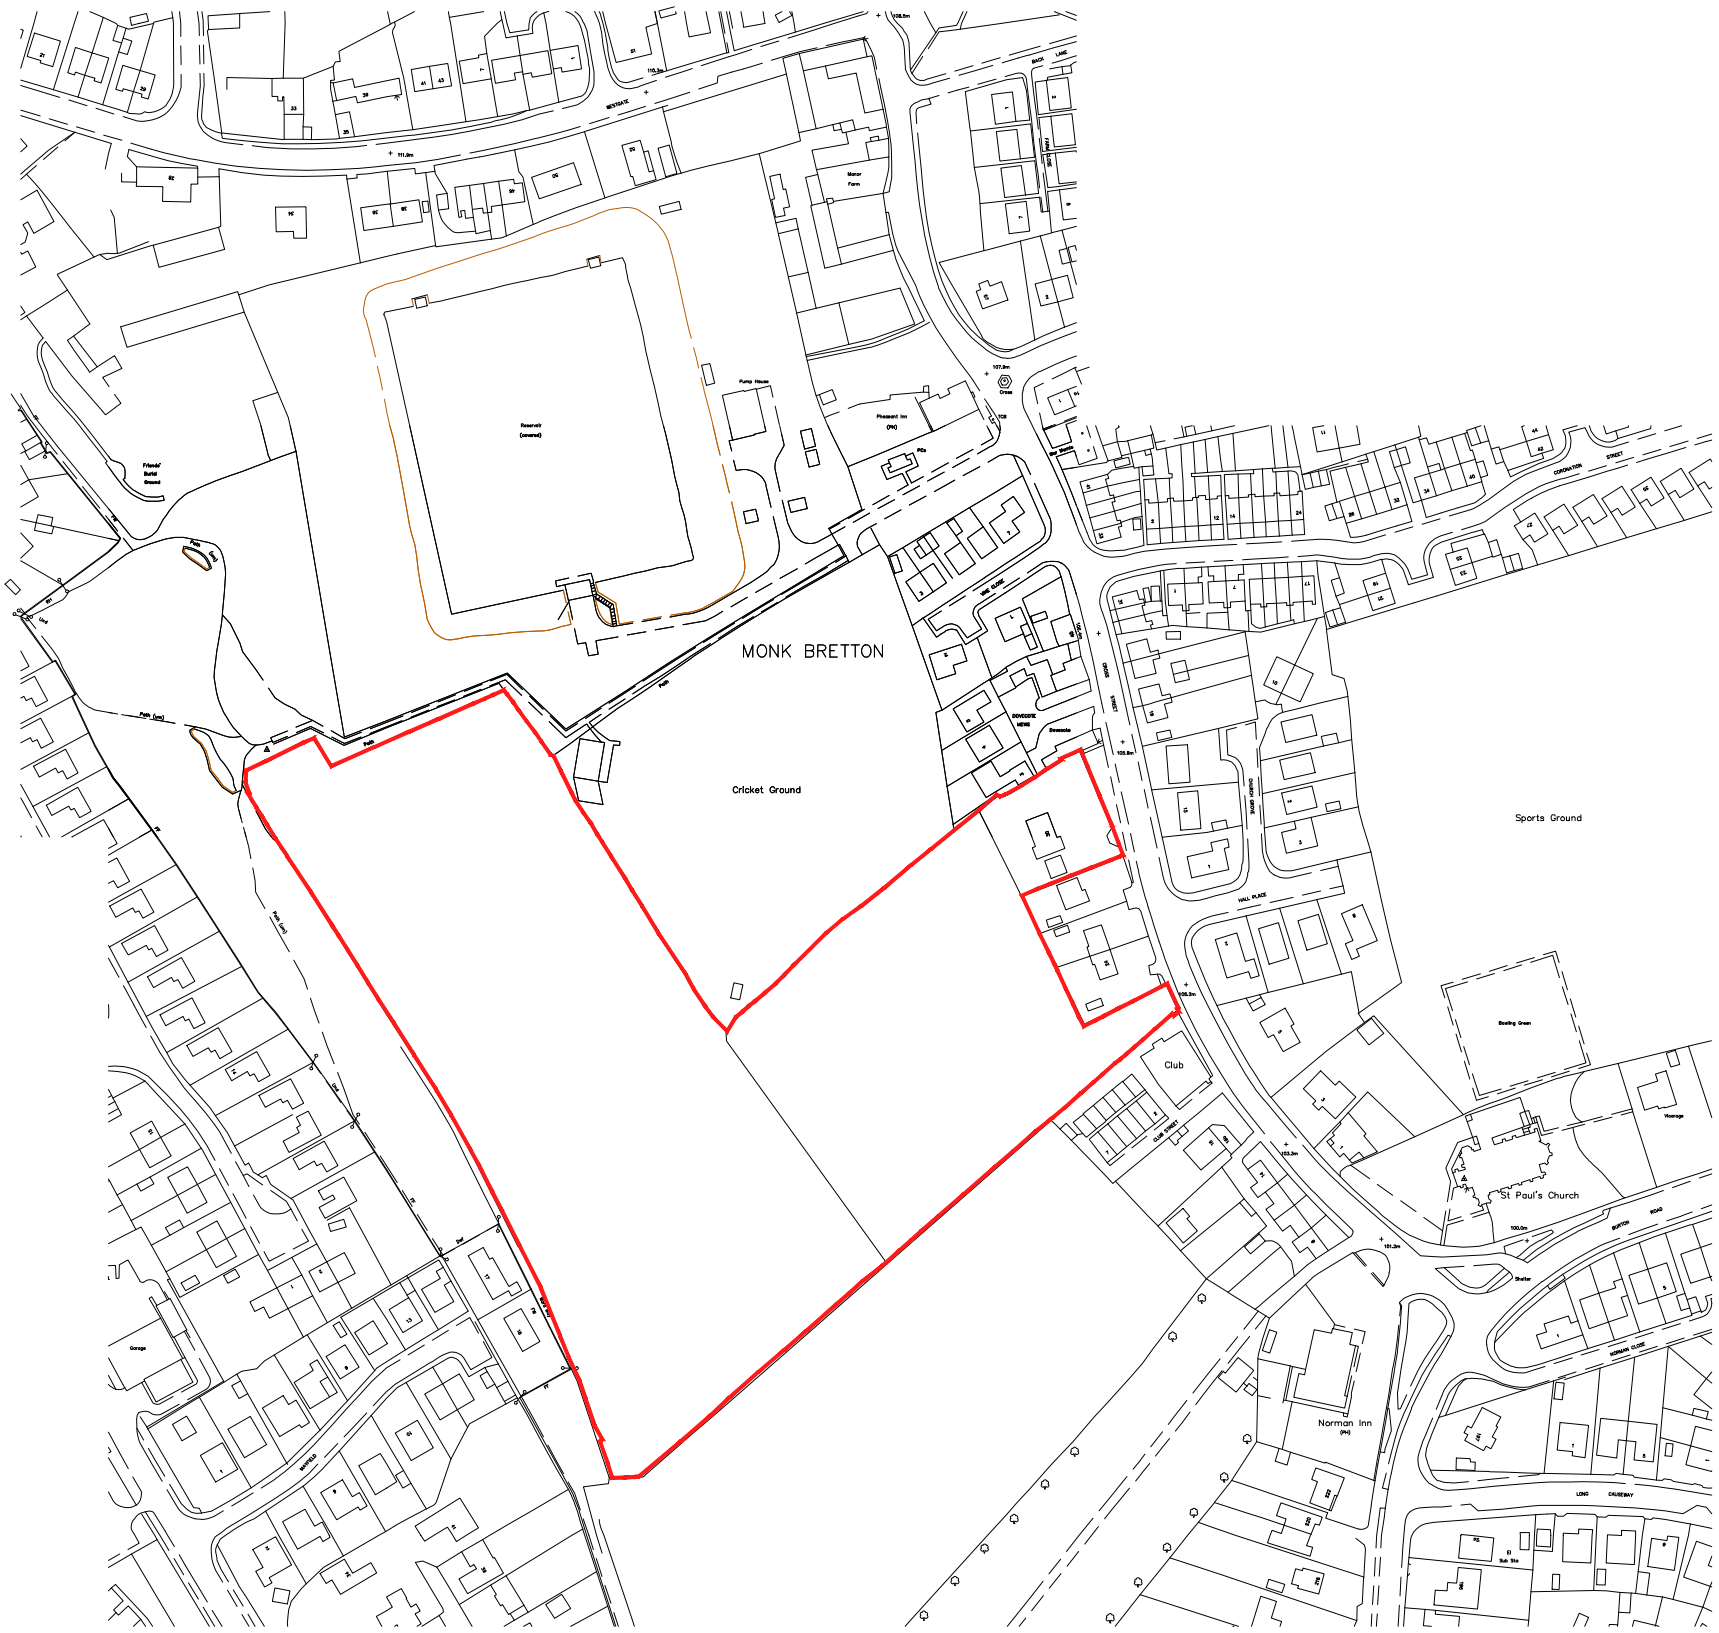


N

Drawing Number: 1505.02	**Project:** Monk Bretton	**Date:** April 2015	STEN ARCHITECTURE
Client: Bellway Homes	**Drawing Title:** Street scenes	**Scale @ A3:** 1:2500	
		Revision: --	