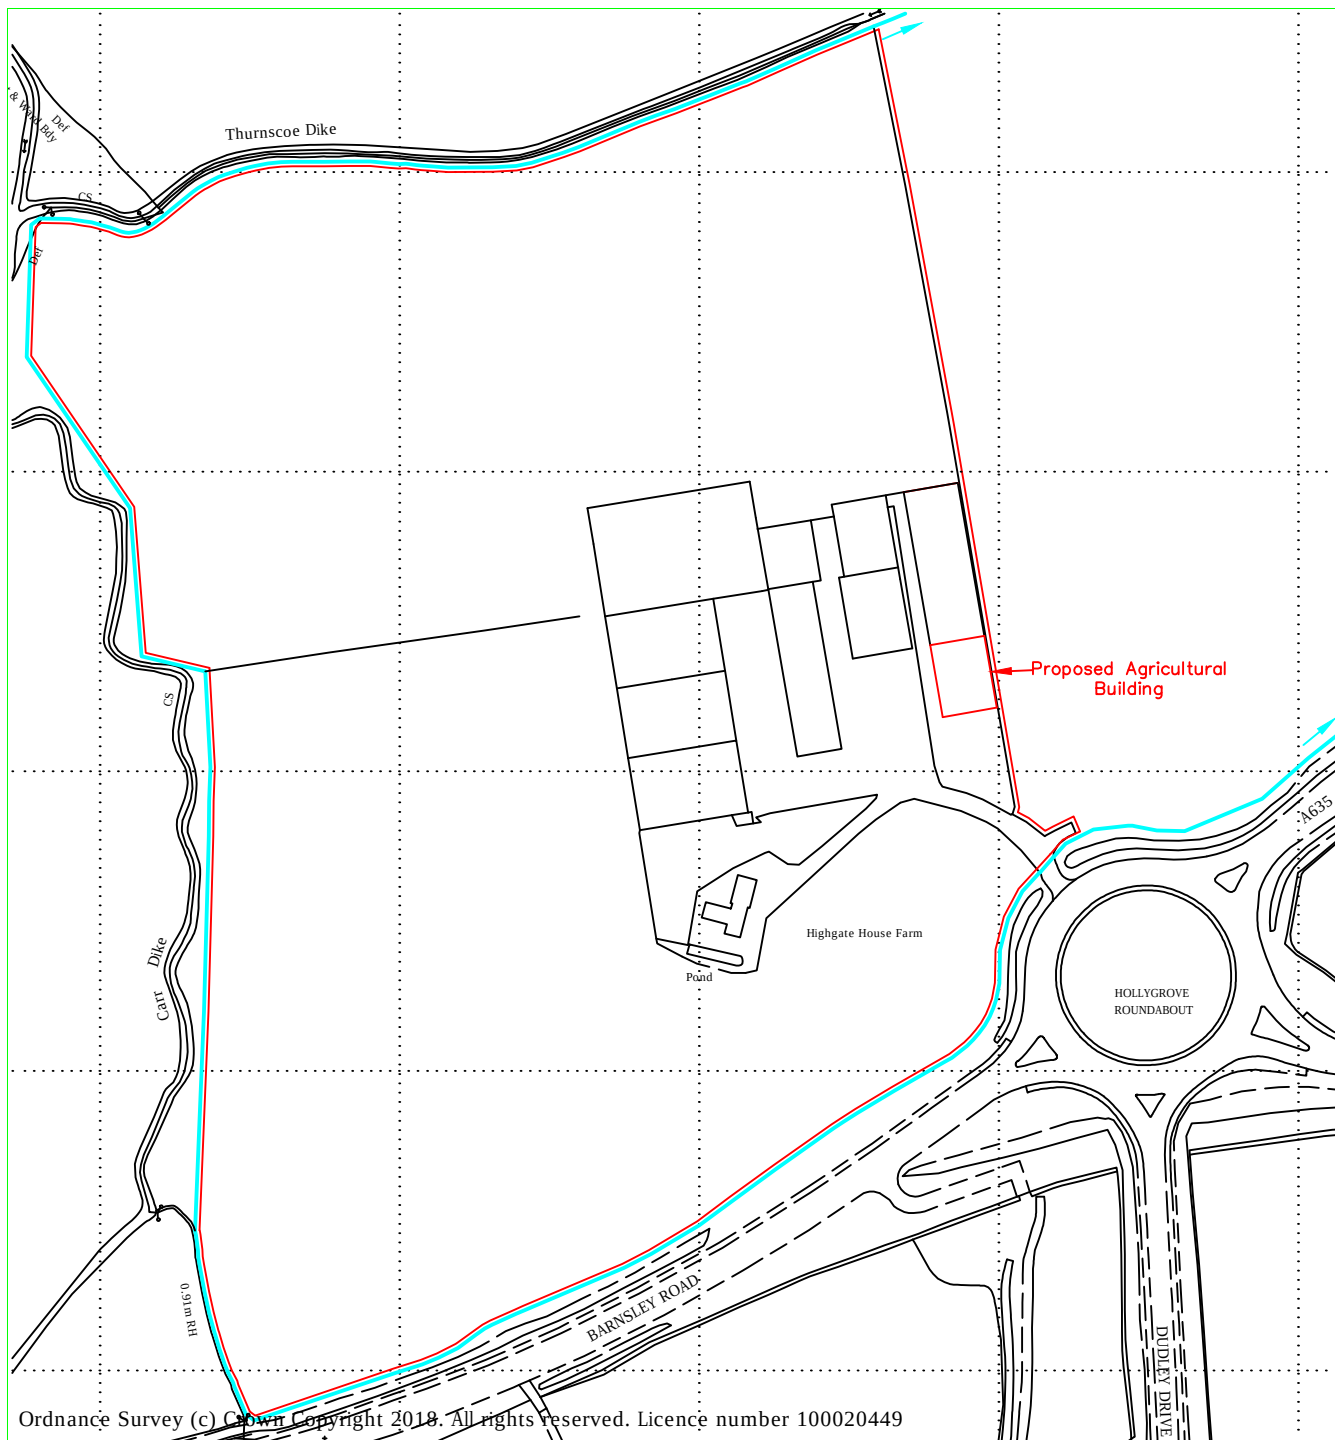


Reproduced from Ordnance Survey digital map data, 1:2500 scale, by permission of Ordnance Survey on behalf of The Controller of Her Majesty's Stationery Office.
© Crown copyright. All rights reserved. Licence Number: 100046980

Client:	Mr R Seels & Son Highgate House Farm, Dearne Valley Parkway, Goldthorpe, S63 9EY	Drawn: Joanne Stanley	Designed:
Project:	Proposed Agricultural Building	Checked:	Approved:
Title:	Location plan	Index no.:	Date: 16.03.2018
<i>A & H Structures Ltd</i>		Scales: 1:2500 @ A4	
		Drg. No. 1240-001	Rev.

Narlow Works, Thorpe
ASHBOURNE. DE6 2AT
Tel: 01335 350419
Fax: 01335 350533