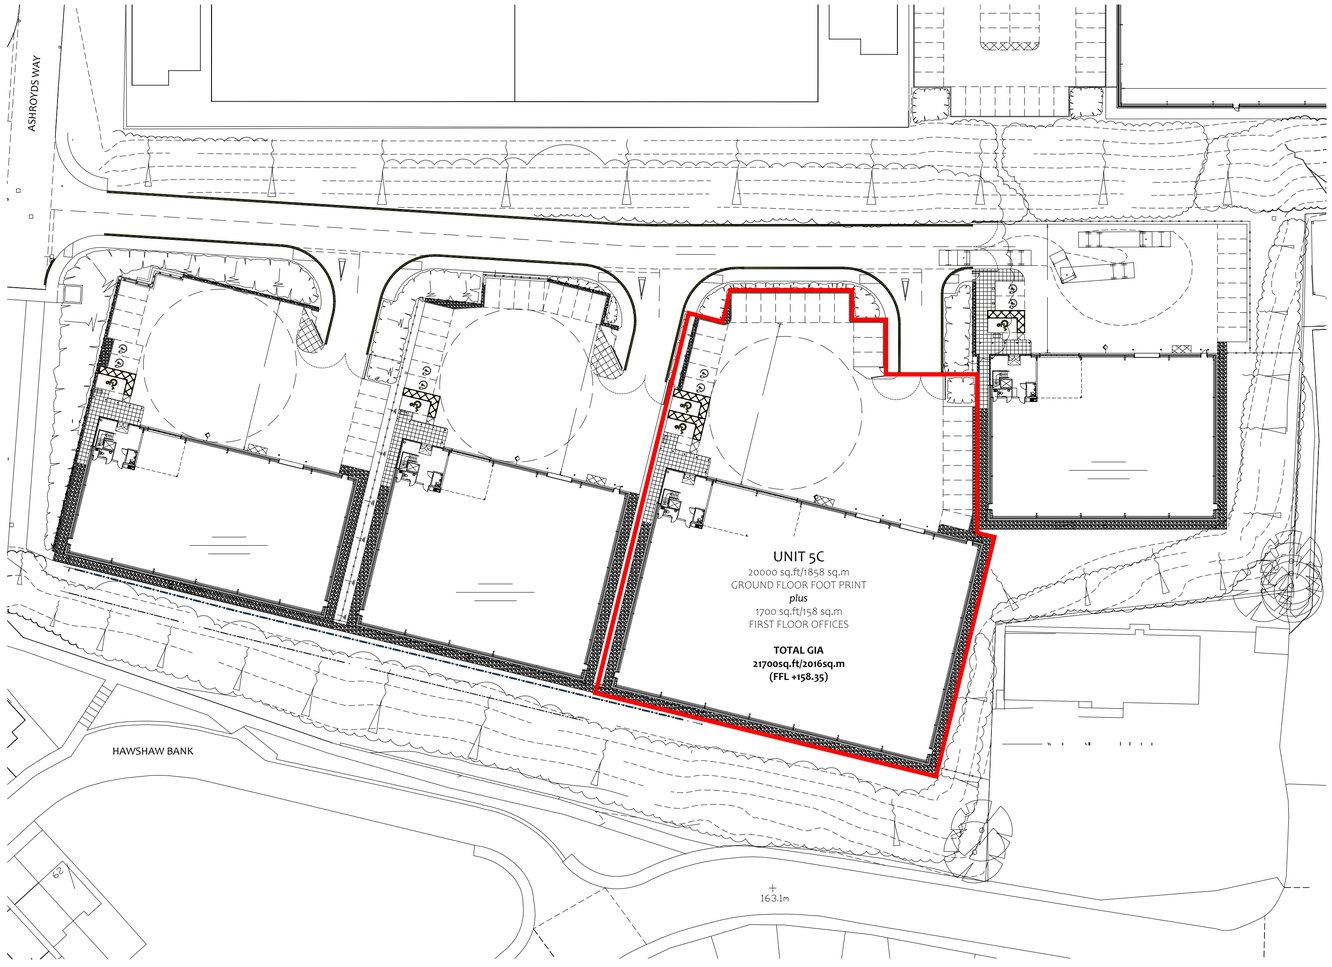


51/01: SITE MASTERPLAN
scale: 1:500

rev	alteration	date	by
Initial		22/02/22	MDS

PLANNING

FM & PROJECTS

Abbey House
11 Leopold Street
Sheffield
South Yorkshire
S1 2GY

T: 0114 349 8338
E: hello@cppfmp.co.uk
W: www.cppfmp.co.uk

CLIENT:

MINOVA GLOBAL

UNIT 5C
ASHROYD BUSINESS PARK
JUNCTION 36 M1, BARNSLEY
S74 9SB

PROJECT:

MINOVA GLOBAL

DRAWING TITLE:

UNIT 5C - SITE LOCATION

DATE:	SCALE:
08/10/21	AS NOTED @ A1

DRG.No.

0921-03- 51

REVISION:	DRAWN BY:
Initial	MDS

All dimensions to be verified on site