Notes:

PLANNING DRAWINGS - THIS DRAWING SHOULD NOT BE USED FOR ANY OTHER PURPOSES THAN THAT SPECIFIED HERE

COPYRIGHT - THIS DRAWING MAY NOT BE REPRODUCED OR MODIFIED IN WHOLE OR PART BY ANY PERSON OR ORGANISATION WITHOUT THE ARCHITECTS CONSENT. ISUING COPIES TO THIRD PARTIES MAY NOT BE DONE WITHOUT THE ARCHITECTS CONSENT

Revision: A

Revision List:

A - 03.02.23 - Resubmission

0 5m

Project/ Client: The Croft / Costello


Drawing Title: Garage & Annexe Plans- PROPOSED

Drawing Number: 2146/TP/007


Scale at A3: 1:100

Date: Oct 22

N

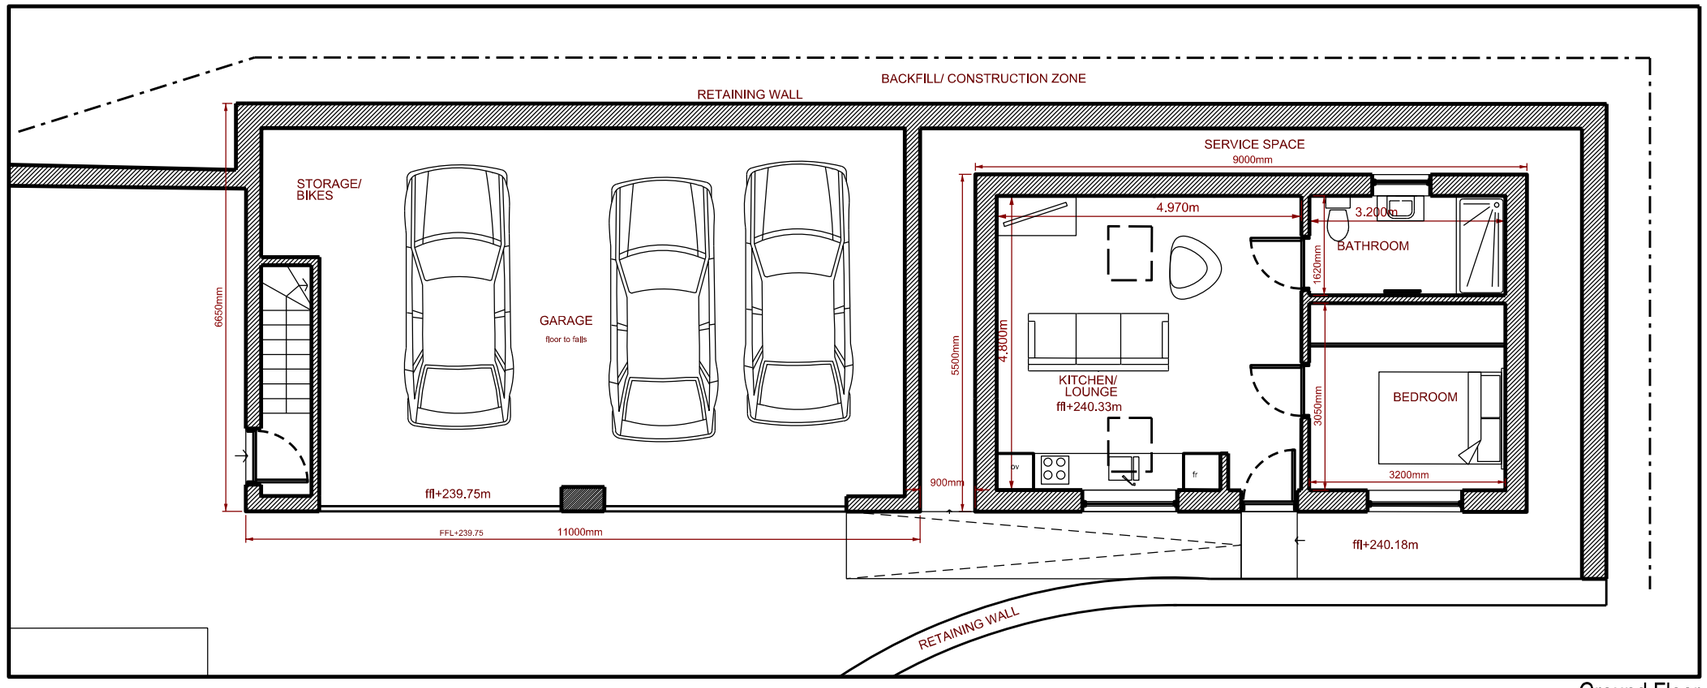

Ground Floor

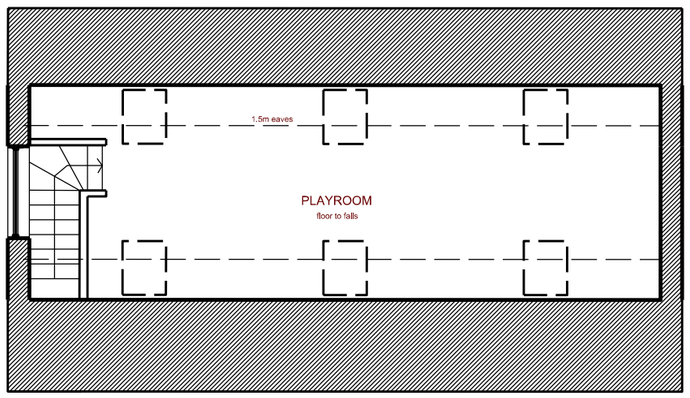

First Floor