
IF IN DOUBT PLEASE ASK!

notes

this drawing and design is the copyright of aja architects llp and must not be reproduced in part or in whole without prior written consent. contractors must verify all dimensions on site before commencing work or preparing shop drawings.

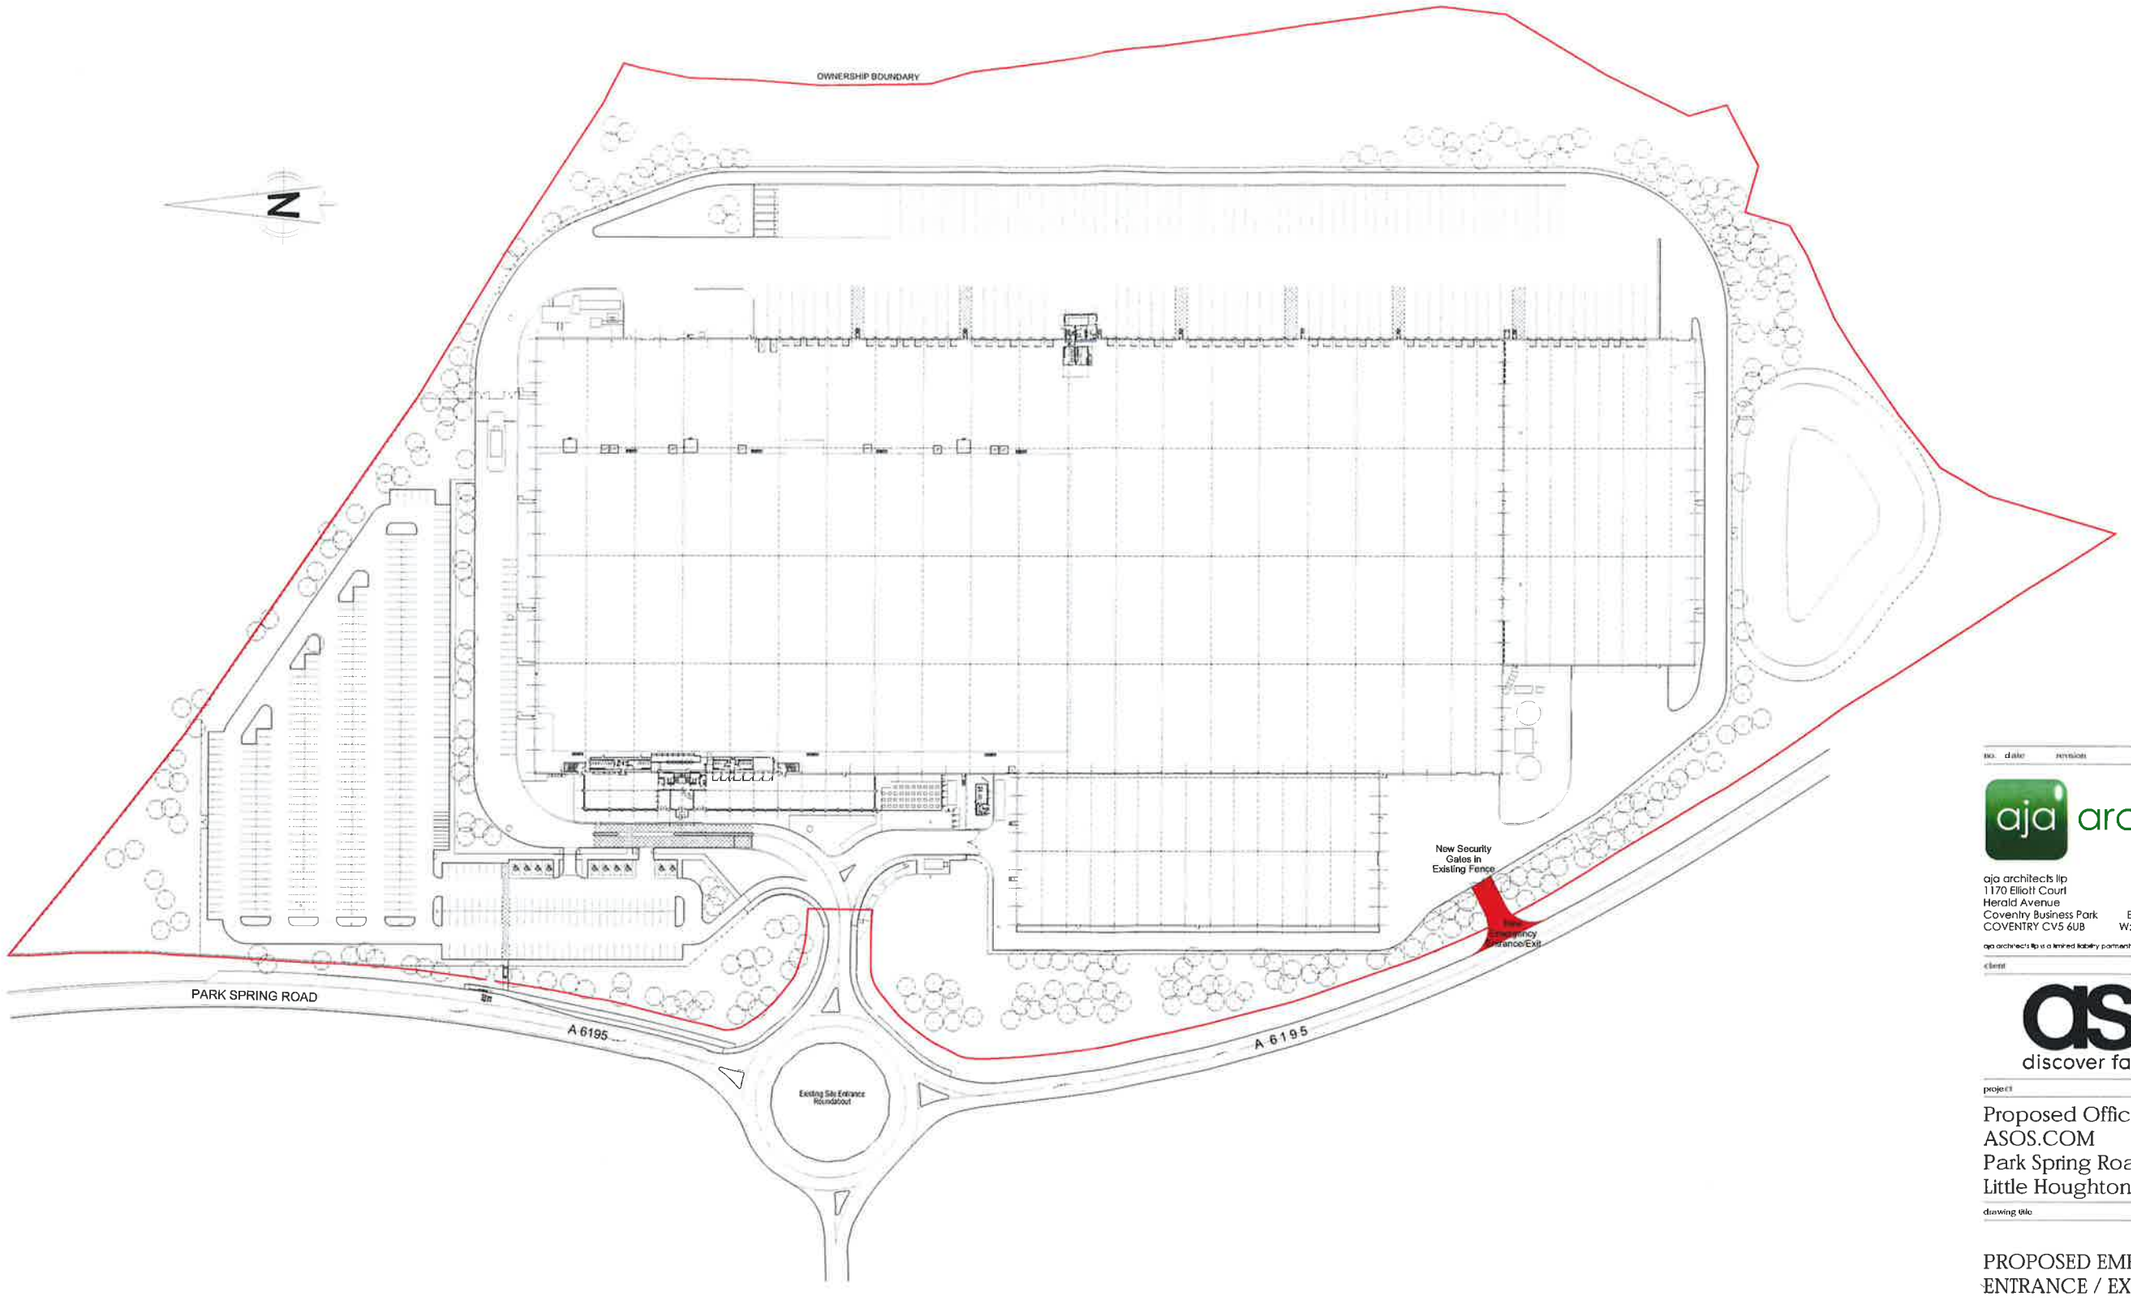

no.	date	revision	by

aja architects

aja architects llp
1170 Elliott Court
Herald Avenue
Coventry Business Park
COVENTRY CV5 6UB

T: 024 7625 3200
F: 024 7625 3210
E: aja@aja-architects.com
W: www.aja-architects.com

aja architects llp is a limited liability partnership registered in England No. OC326721

client

asos
discover fashion online

project

Proposed Office Extension
ASOS.COM
Park Spring Road
Little Houghton, Yorkshire

drawing title

PROPOSED EMERGENCY ENTRANCE / EXIT

scale	1:1000@A1	drawn	RPW
checked		date	09.10.17

drawing no

6010 - 036