




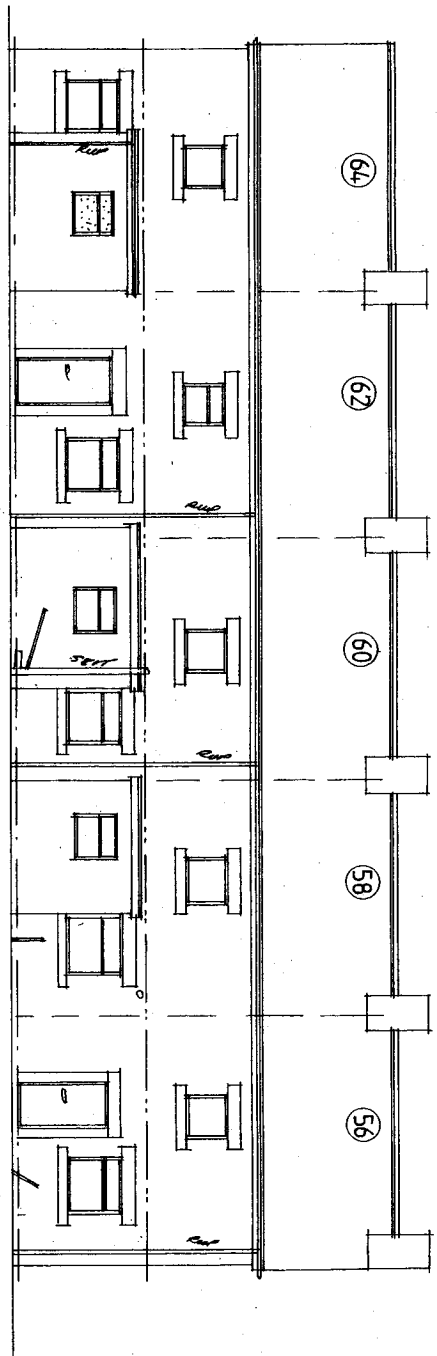

Rear

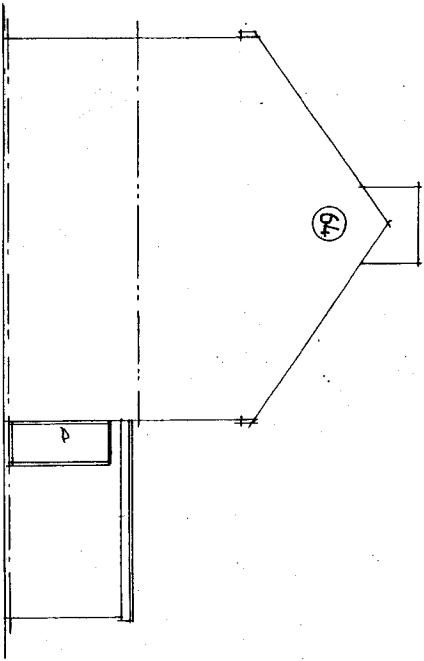

Side

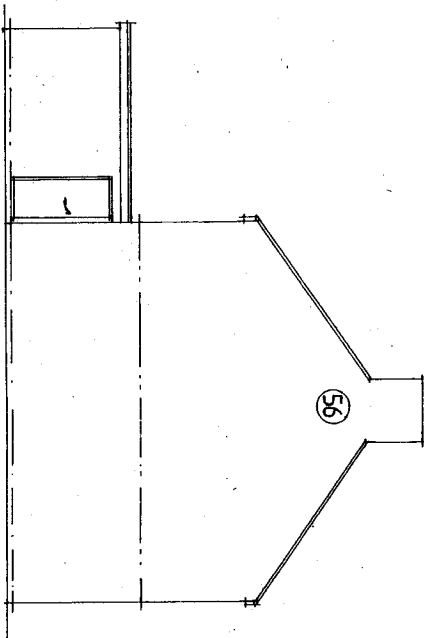


Side

Rev	Notes	Date


Garry Greetham Associates
 Residential Design Consultant
 Westwood House
 18 Carr Lane
 Tankersley
 Barnsley S75 3BE
 Tel(01226)746573

PROJECT 2 Storey Rear Extension
CLIENT Mr.J.Elliott & Ms.L.Bromell
TITLE Elevations as Existing
ADDRESS 58 & 60 Sheffield Road,
 Hoyland Common,
 Barnsley. S74 0DQ
DRAWN BY 999
SCALE 1:100 **DATE** Oct 21
DRAWING No 972-02 **REV**
 Member of the Chartered Institute
 of Architectural Technologists

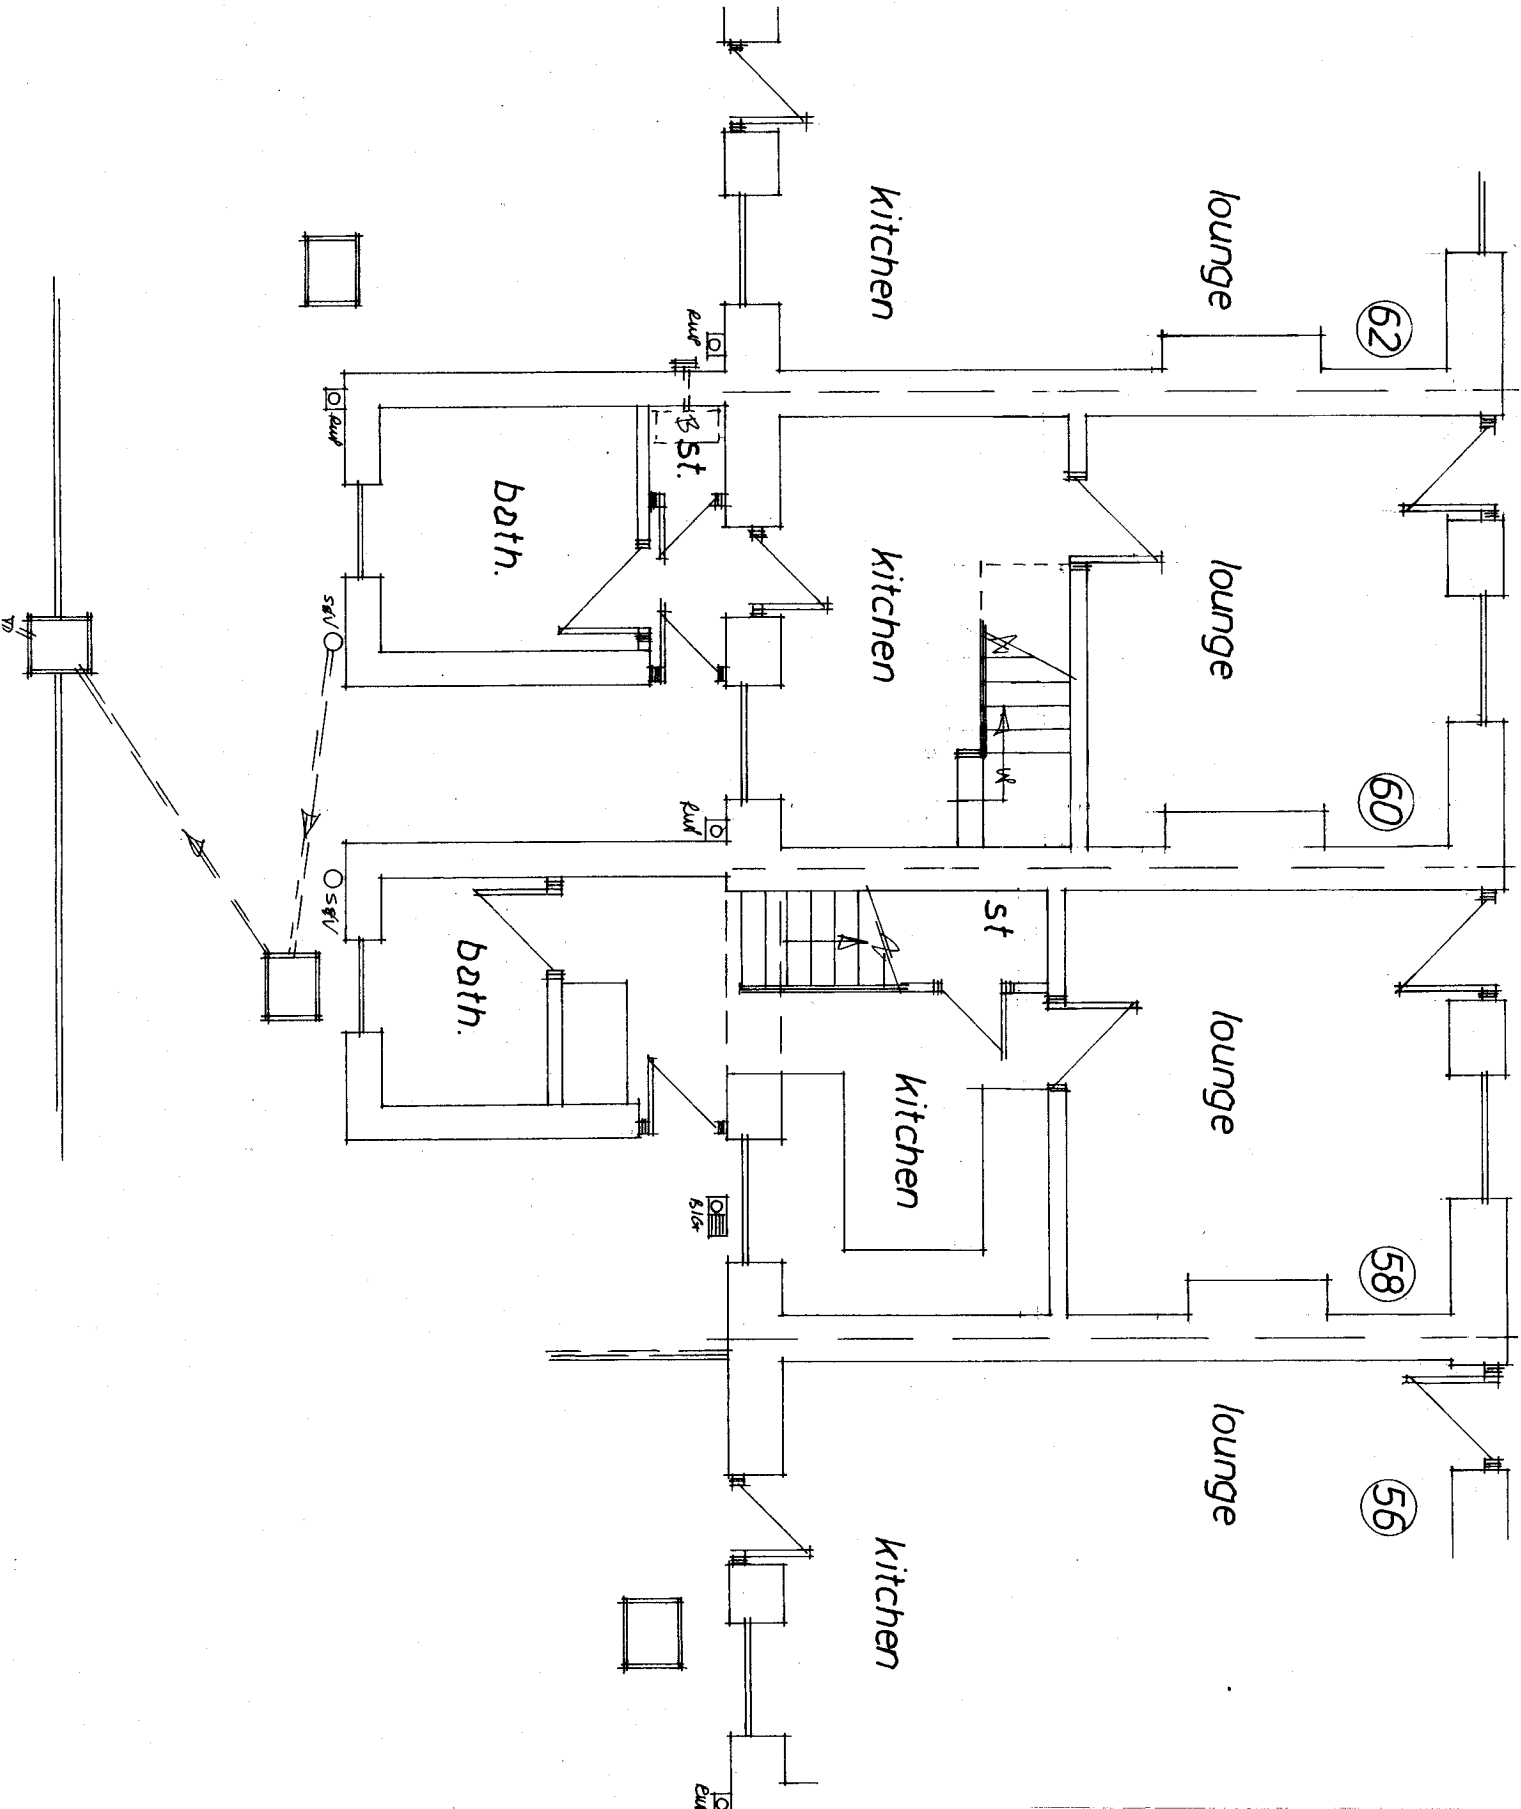

<p>Garry Greetham Associates Residential Design Consultant Westwood House 18 Carr Lane Tannersley Barnsley S75 3BE Tel(01226)746573</p>	
<p>PROJECT 2 Storey Rear Extension</p>	
<p>CLIENT Mr.J.Elliott & Ms.L.Bromall</p>	
<p>TITLE G. F. Layout as Existing</p>	
<p>ADDRESS 58 & 60 Sheffield Road, Hoyland Common, Barnsley. S74 0DD</p>	
<p>DRAWN BY 999</p>	<p>DATE Oct 21</p>
<p>SCALE 1:50</p>	<p>REV</p>
<p>DRAWING No 972-03</p>	<p>Member of the Chartered Institute of Architectural Technologists</p>

Rev	Notes	Date

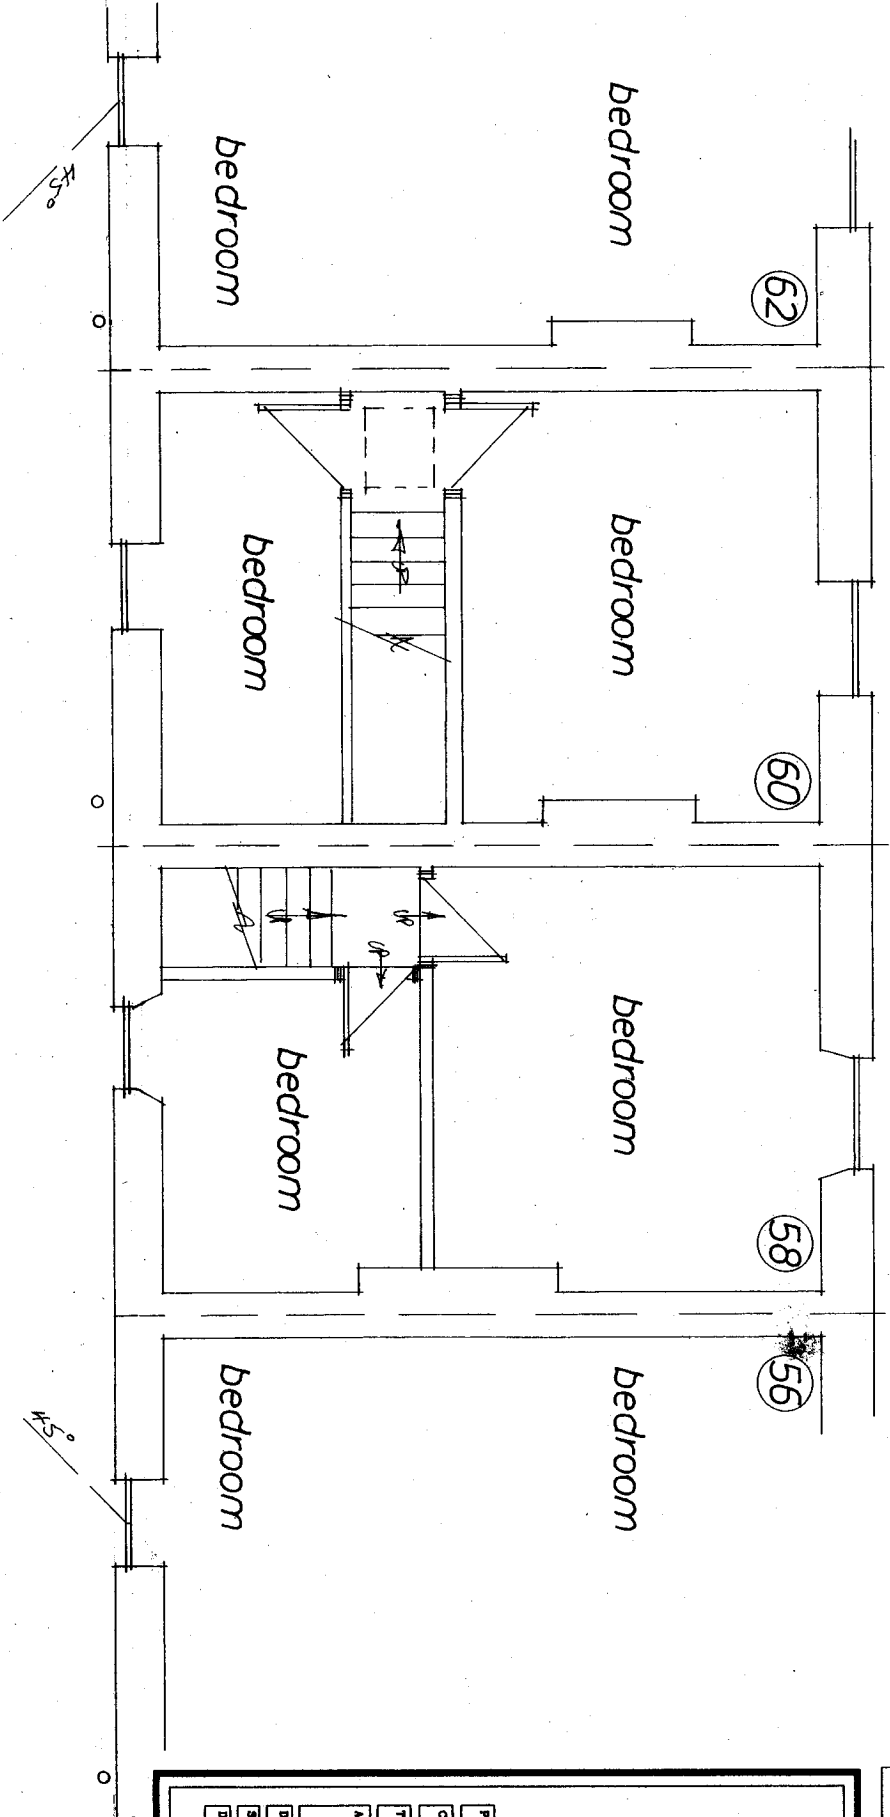

Rev	Notes	Date

Garry Greetham Associates
 Residential Design Consultant
 Westwood House
 18 Carr Lane
 Tankersley
 Barnsley S75 3BE
 Tel(01226)746573

Project 2 Storey Rear Extension

Client Mr.J.Elliott & Ms.L.Bramall

Title F. F. Layout as Existing

Address 58 & 60 Sheffield Road,
 Hoyland Common,
 Barnsley. S74 0DQ


Drawn by 999

Scale 1:50 **Date** Oct 21


Drawing No 972-04 **Rev**

Member of the Chartered Institute
 of Architectural Technologists


Rear

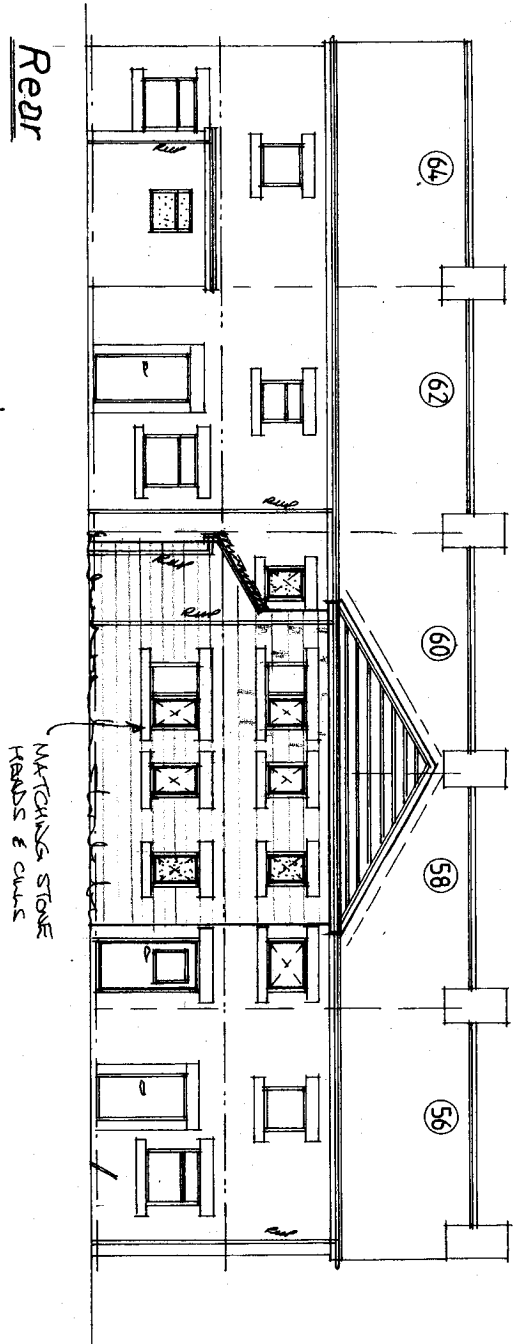

Side

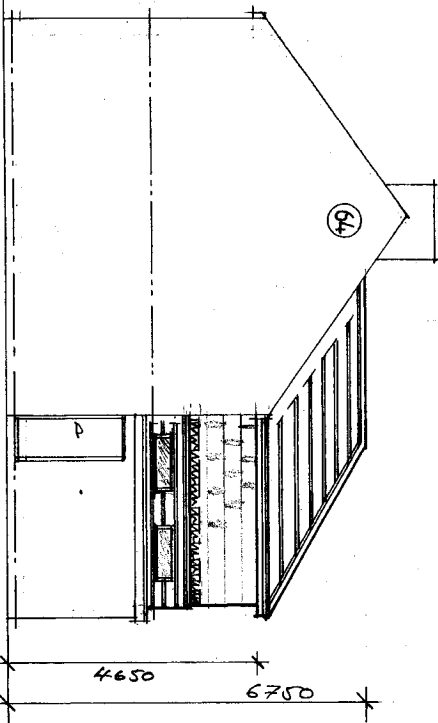

Side

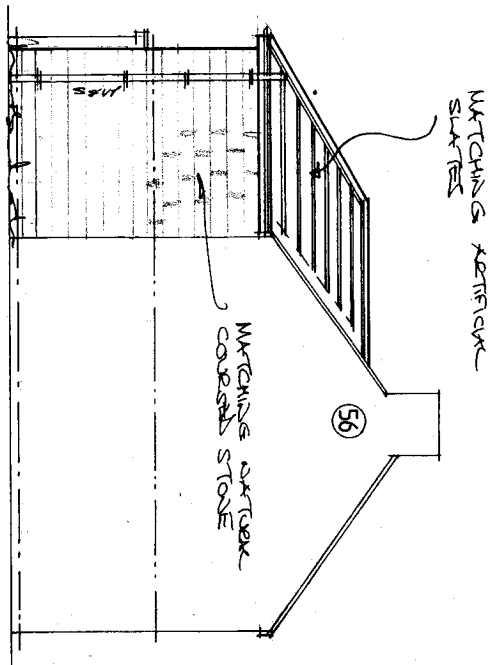

Rev	Notes	Date

Garry Greetham Associates
Residential Design Consultant
Westwood House
18 Carr Lane
Tankersley
Barnsley S75 3BE
Tel(01226)746573

Project 2 Storey Rear Extension
Client Mr.J.Elliott & Ms.L.Bramall
Title Elevations as Proposed
Address 58 & 60 Sheffield Road,
Hoyland Common,
Barnsley. S74 0DQ
Drawn by 999
Scale 1:100 **Date** Oct 21
Drawing No 972-05 **Rev**
Member of the Chartered Institute
of Architectural Technologists

Garry
Greetham
Associates
Residential
Design Consultant
Westwood House
18 Carr Lane
Tankersley
Barnsley S75 3BE
Tel(01226)746573

Product 2 Storey Rear Extension

Client Mr.J.Elliott & Ms.L.Bramall

Title G. F. Layout as Proposed


Address 58 & 60 Sheffield Road,
Hoyland Common,
Barnsley. S74 00Q

Drawn by 999

Scale 1:50 Date Oct 21

Drawing No 972-06 Rev

Member of the Chartered Institute
of Architectural Technologists

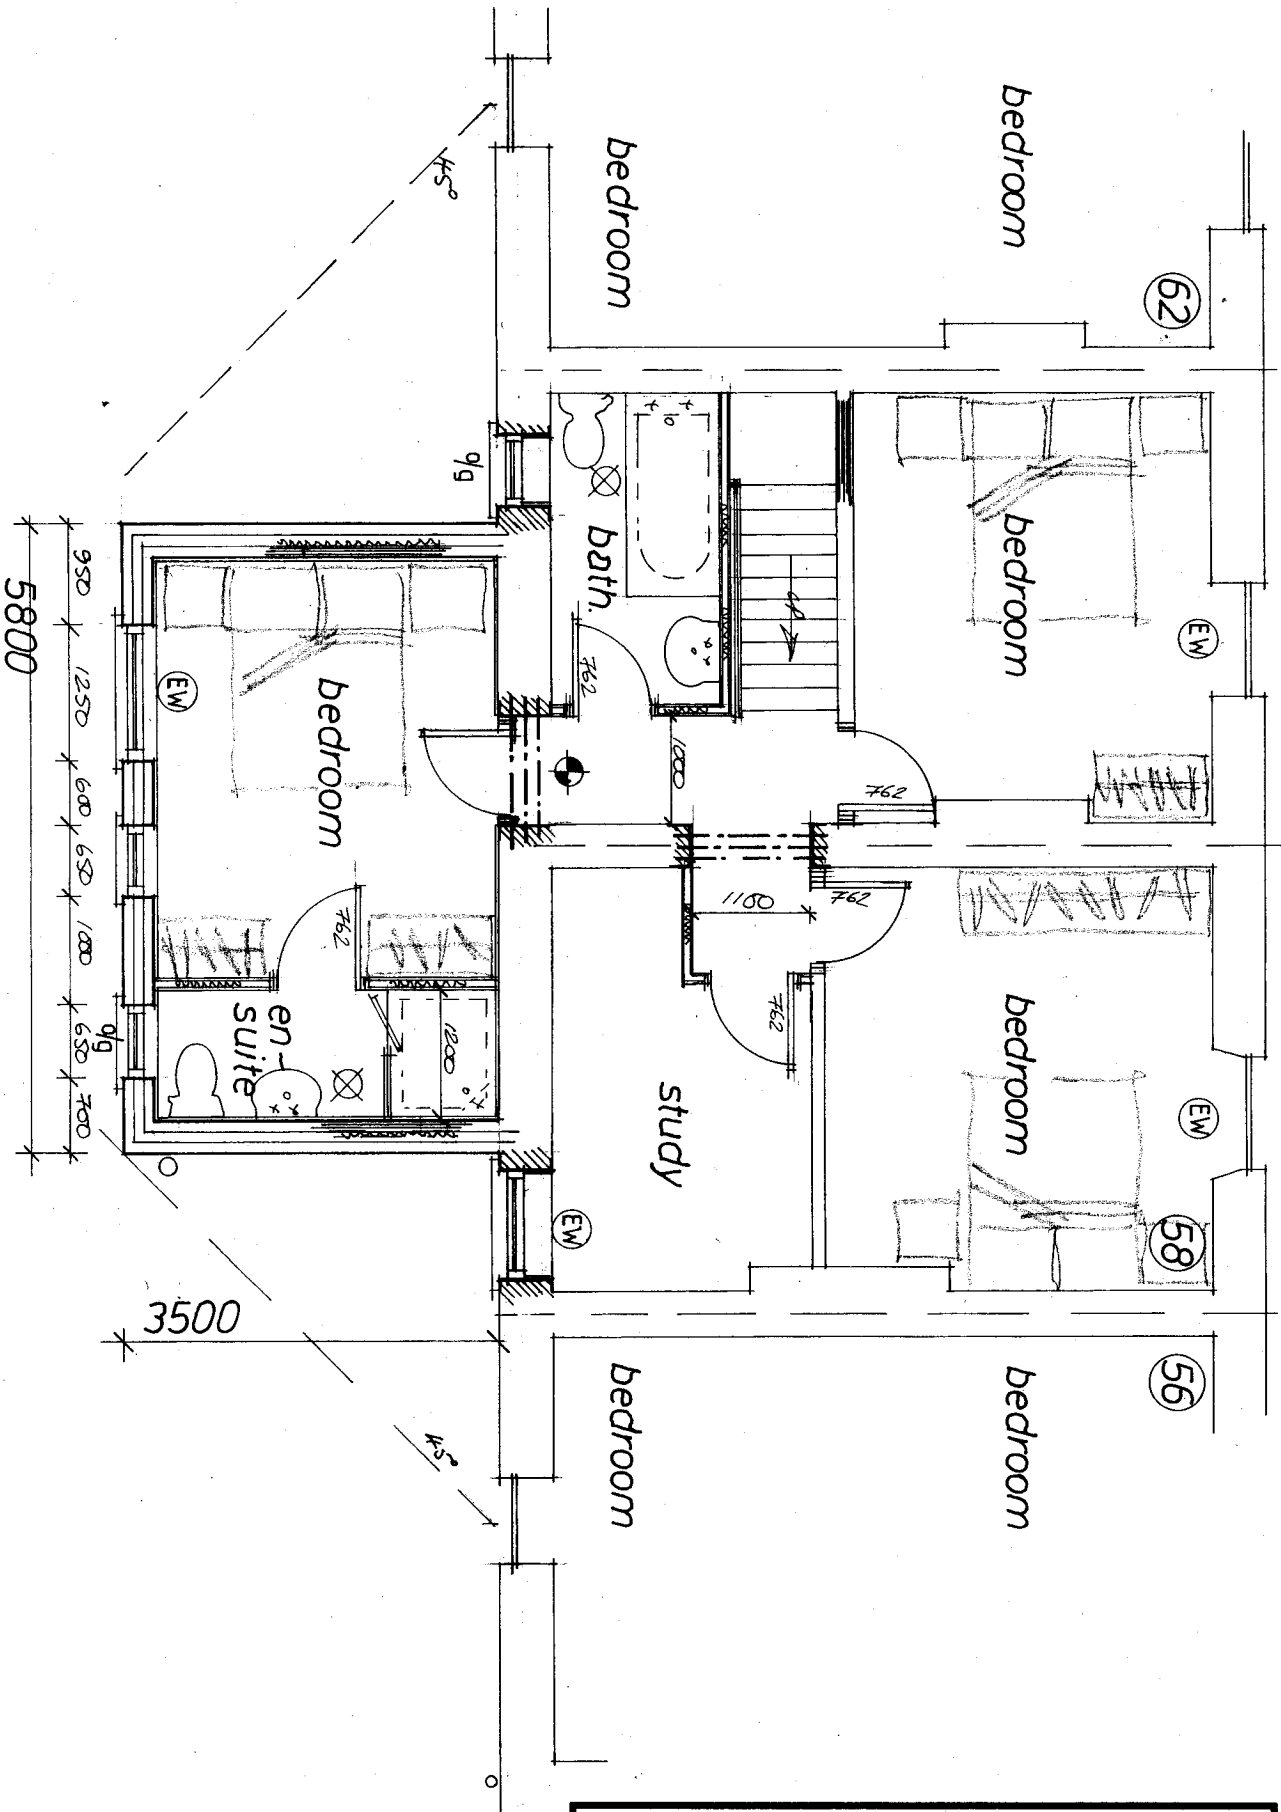

<p>Garry Greetham Associates Residential Design Consultant Westwood House 18 Carr Lane Tankersley Barnsley S75 3BE Tel(01226)746573</p>	
<p>PROJECT 2 Storey Rear Extension</p>	
<p>CLIENT Mr.J.Elliott & Ms.L.Bramall</p>	
<p>TITLE F. F. Layout as Proposed</p>	
<p>ADDRESS 58 & 60 Sheffield Road, Hoyland Common, Barnsley. S74 0DQ</p>	
<p>DRAWN BY 999</p>	<p>DATE Oct 21</p>
<p>SCALE 1:50</p>	<p>REV</p>
<p>DRAWING No 972-07</p>	<p>Member of the Chartered Institute of Architectural Technologists</p>

Rev	Notes	Date