
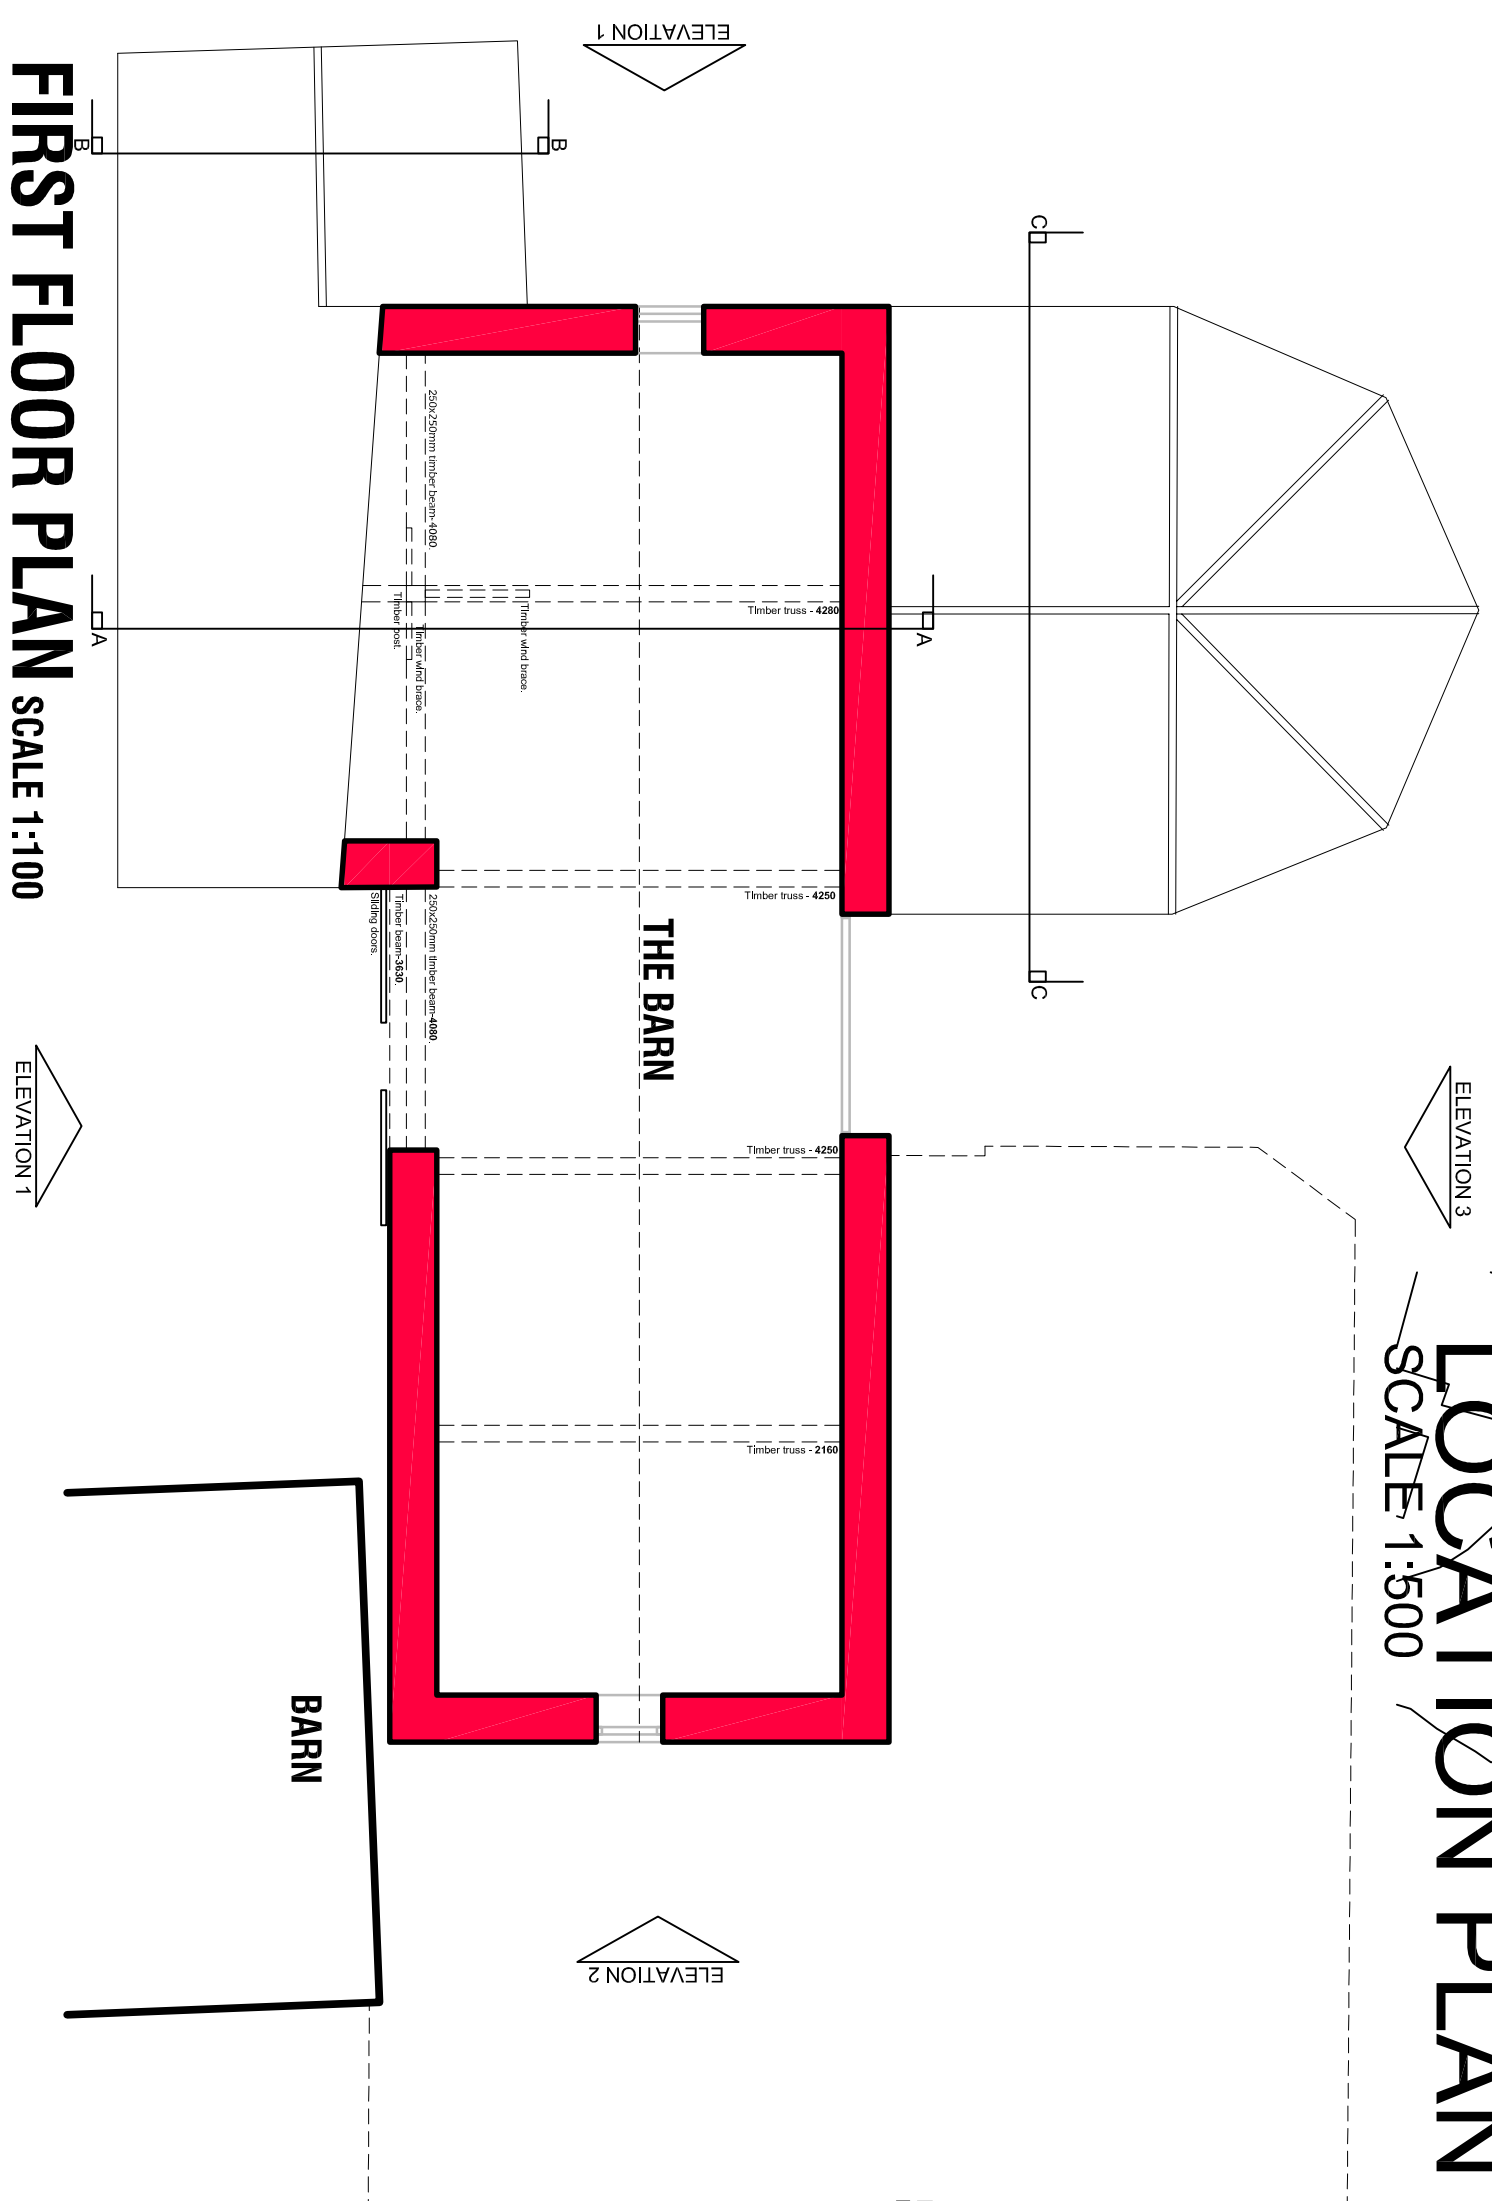
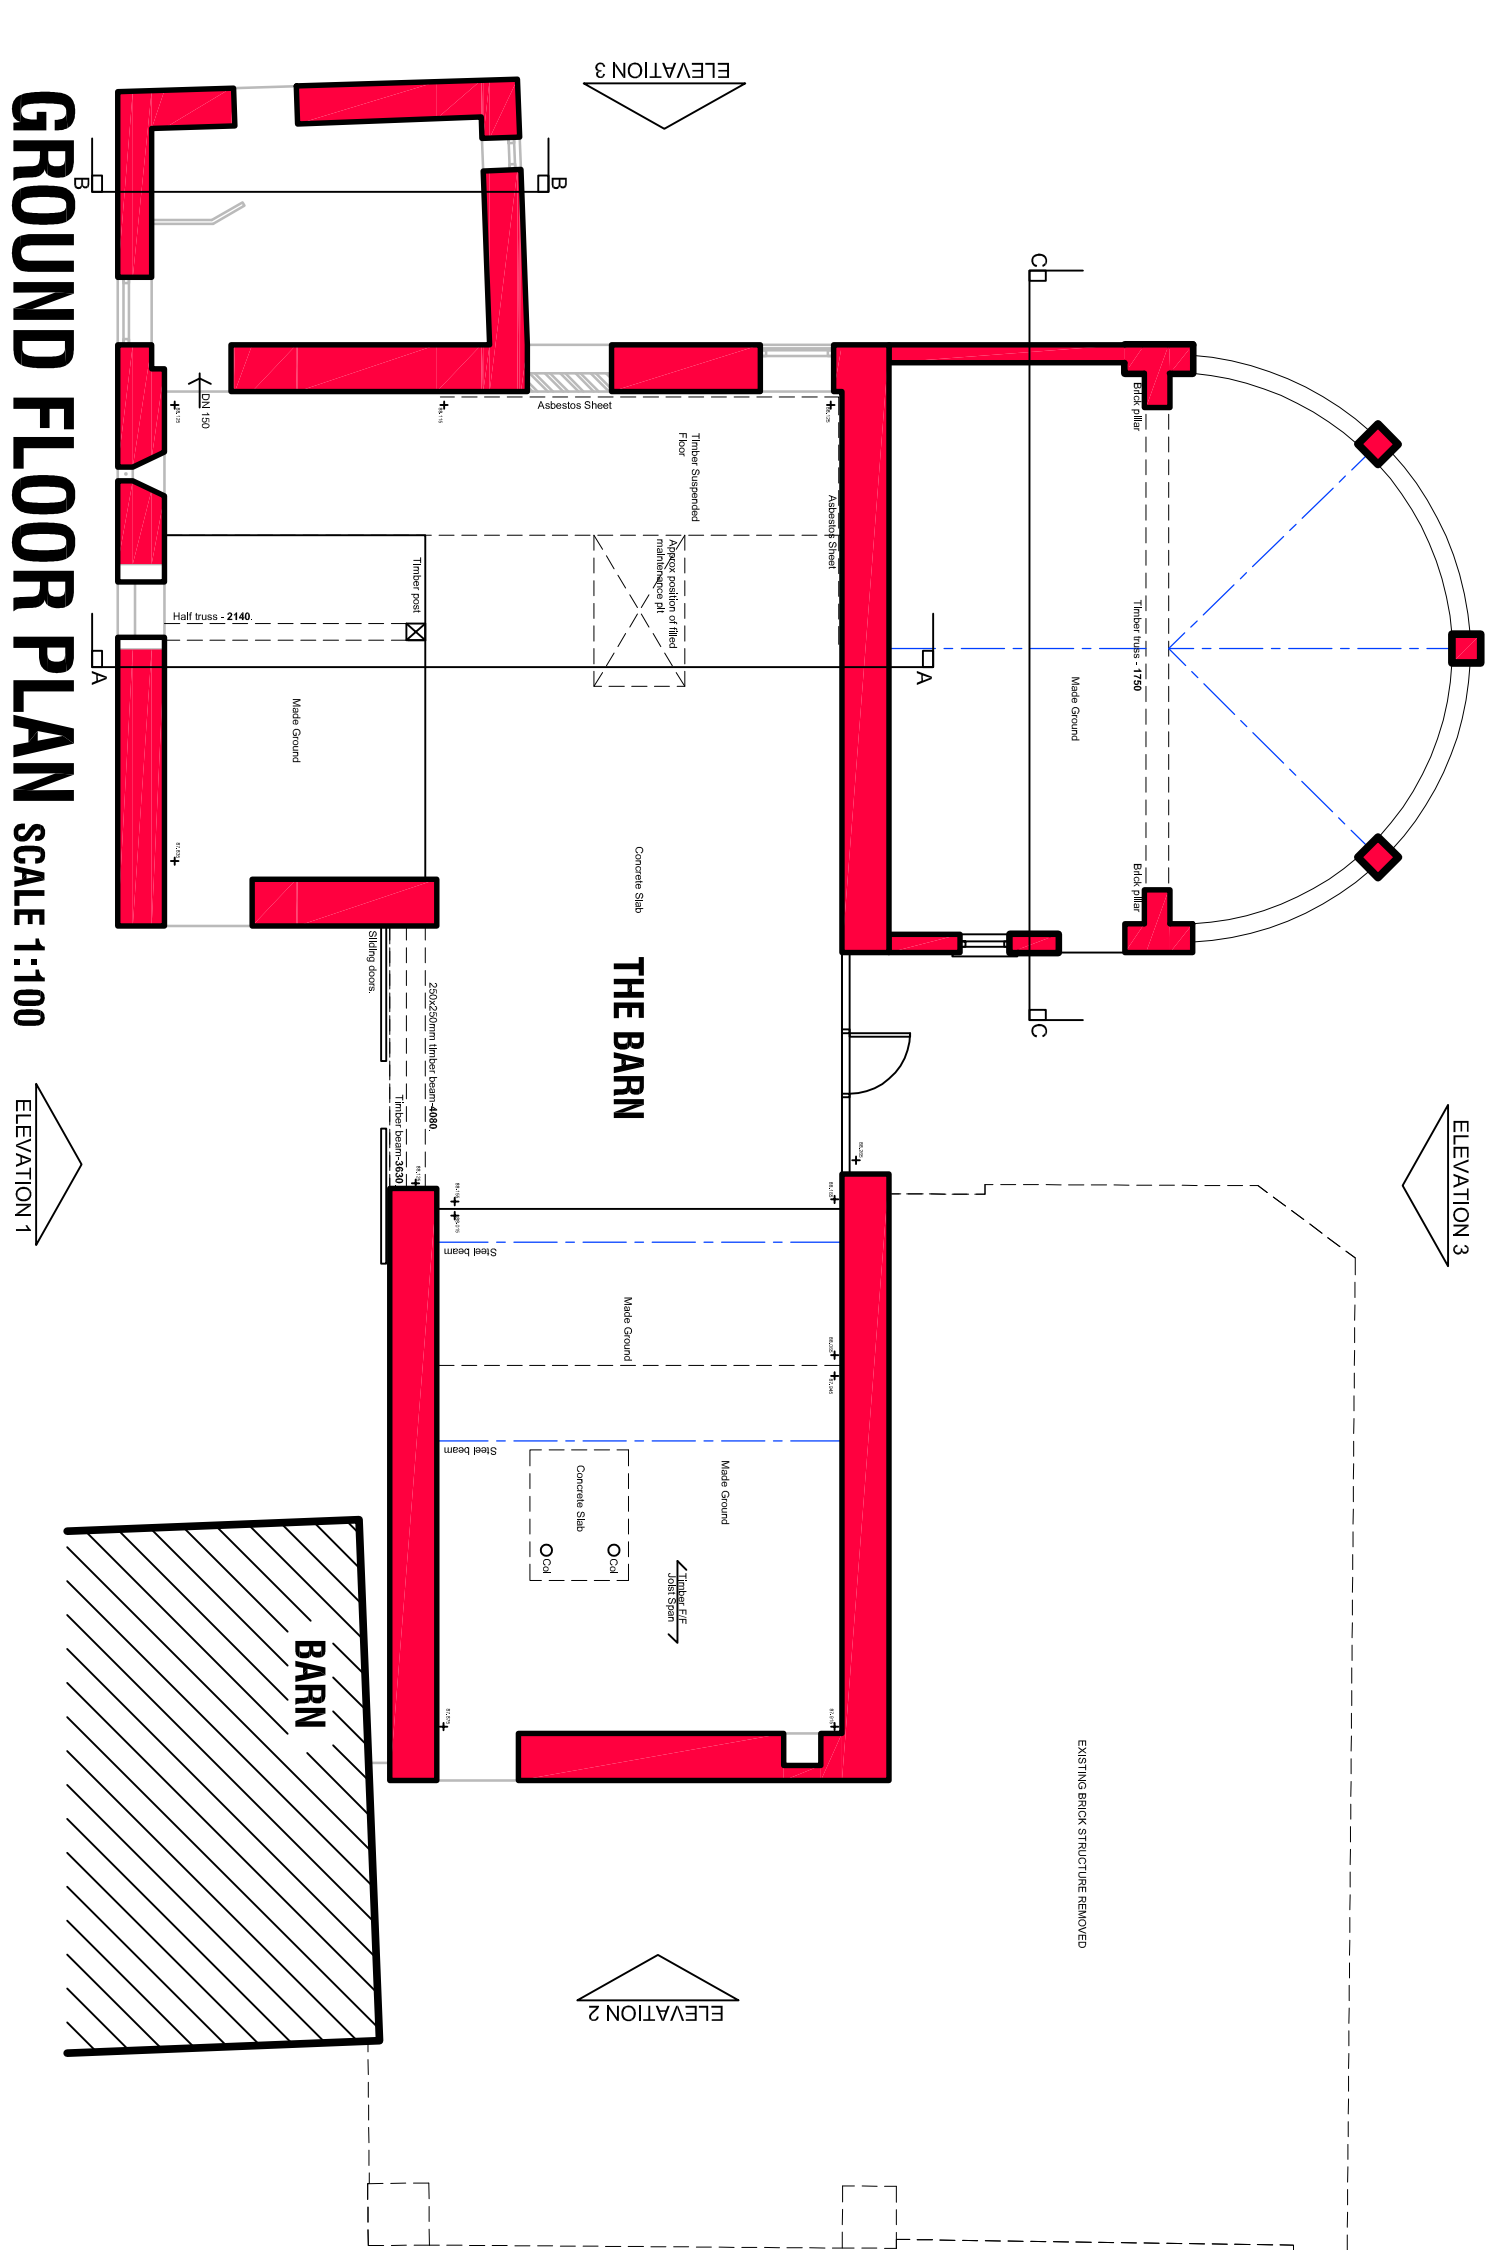
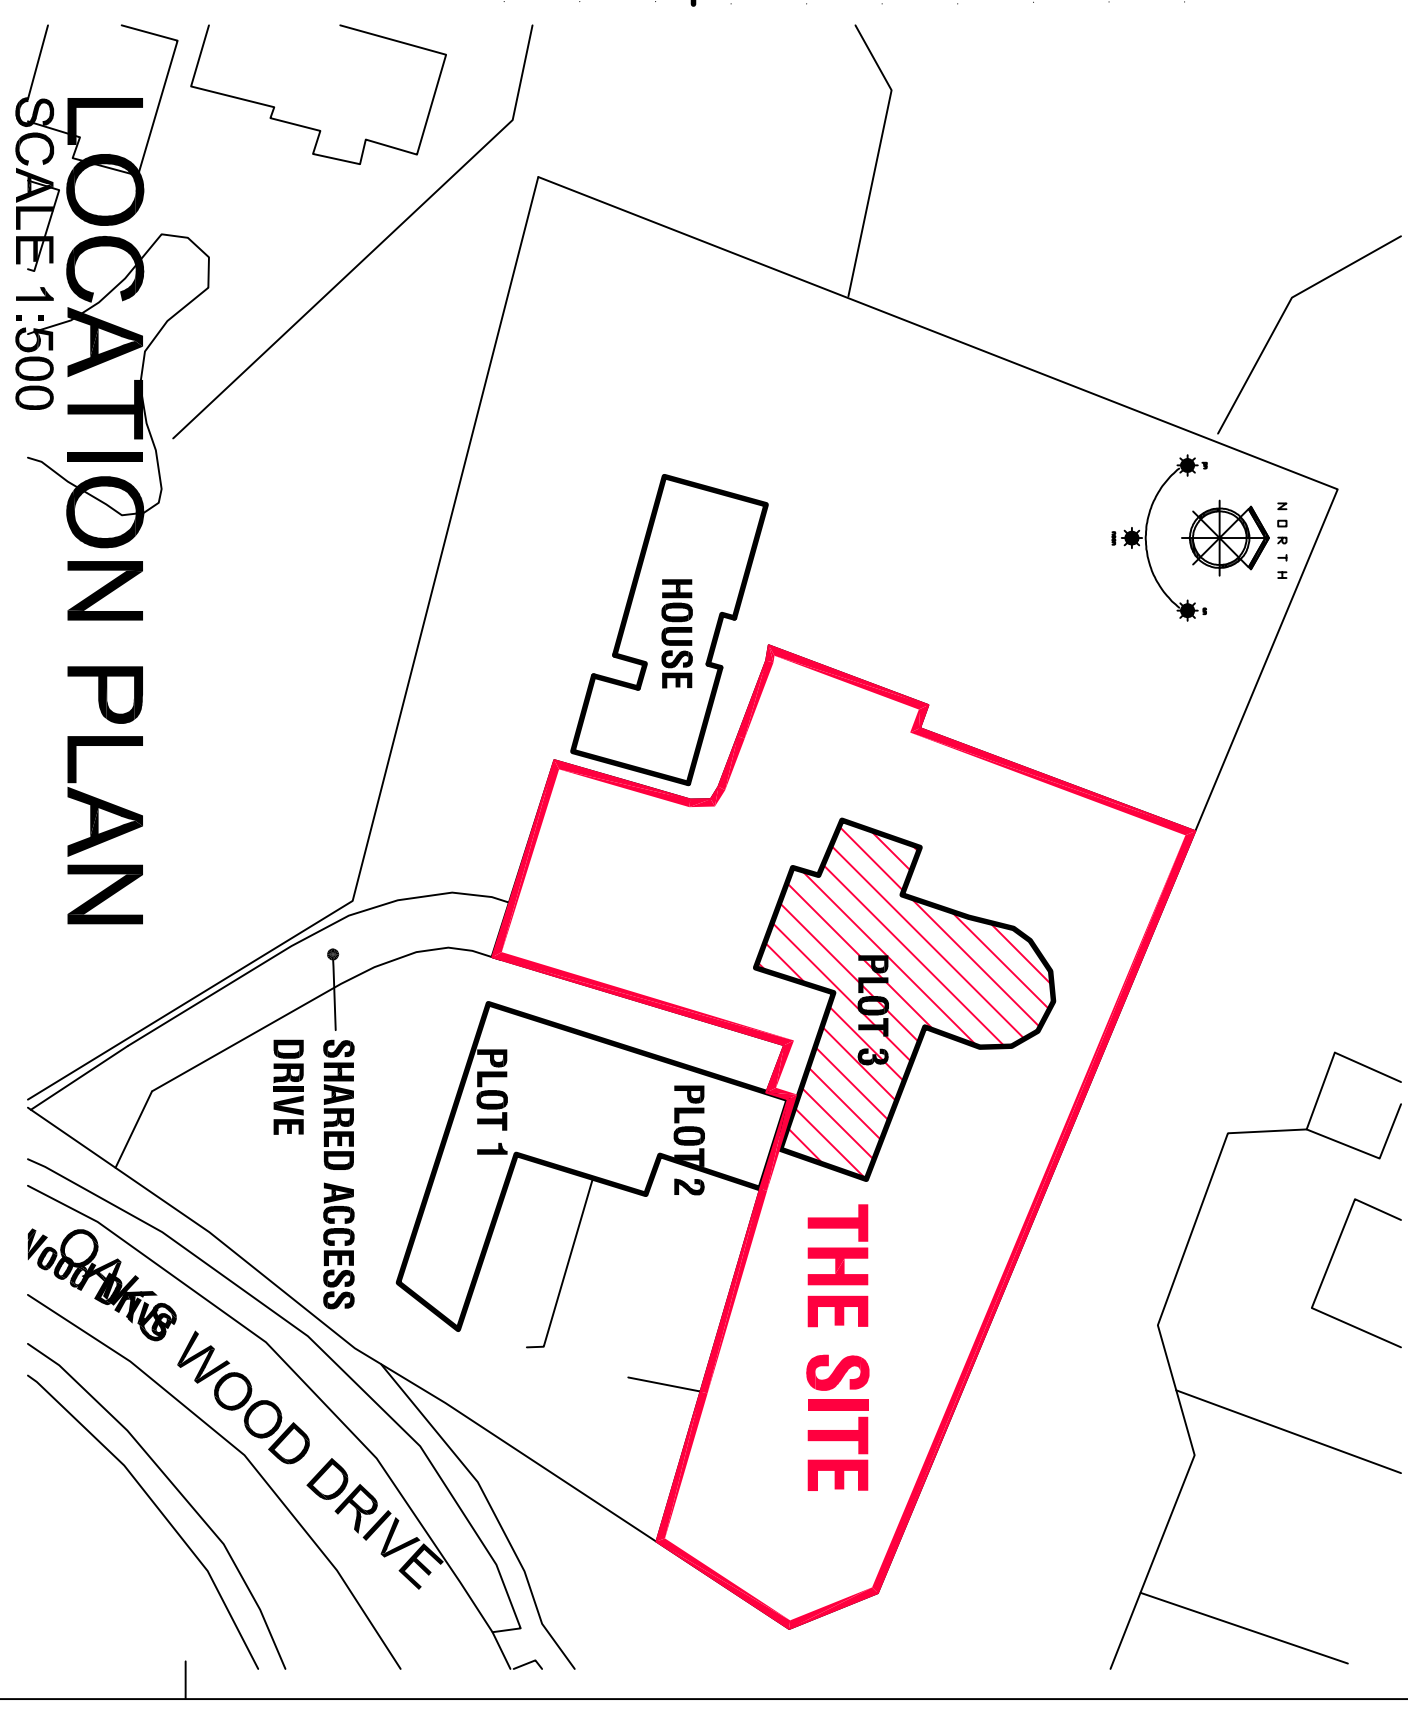
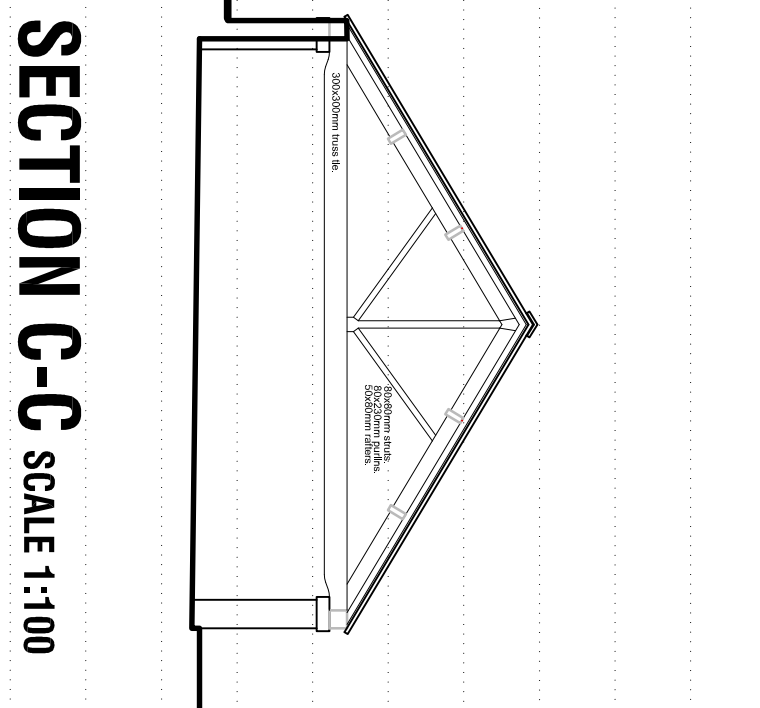
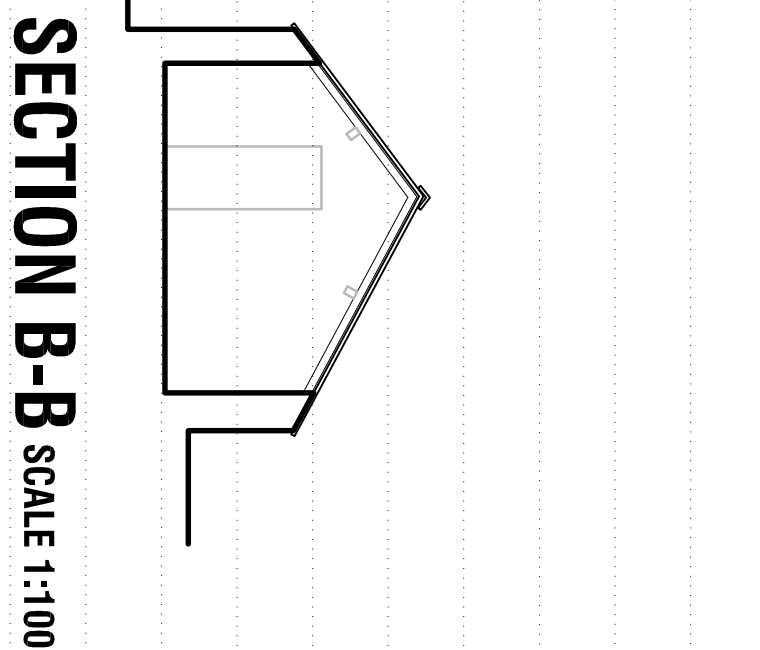
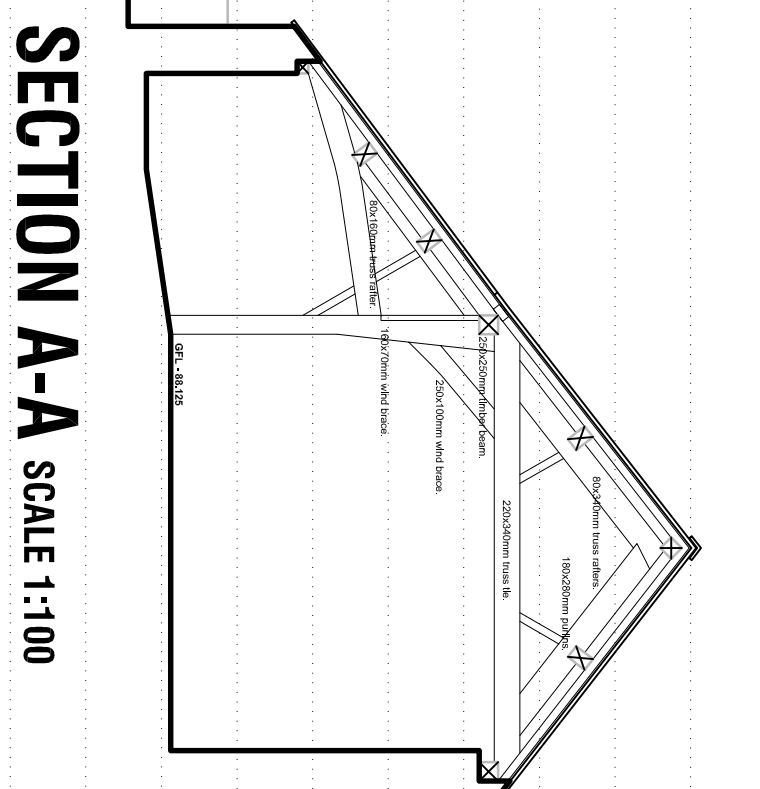
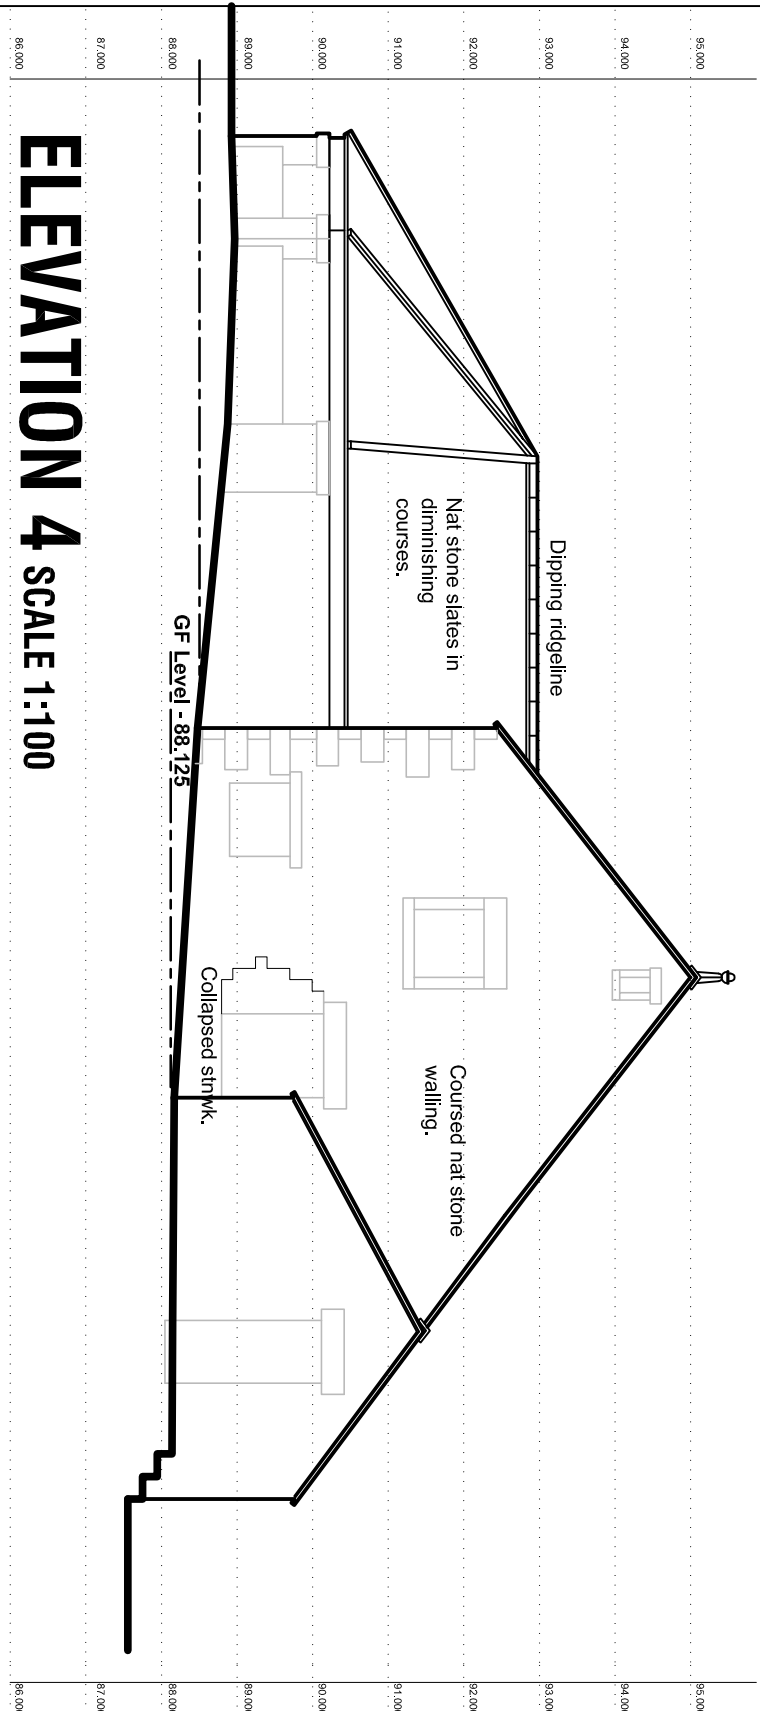
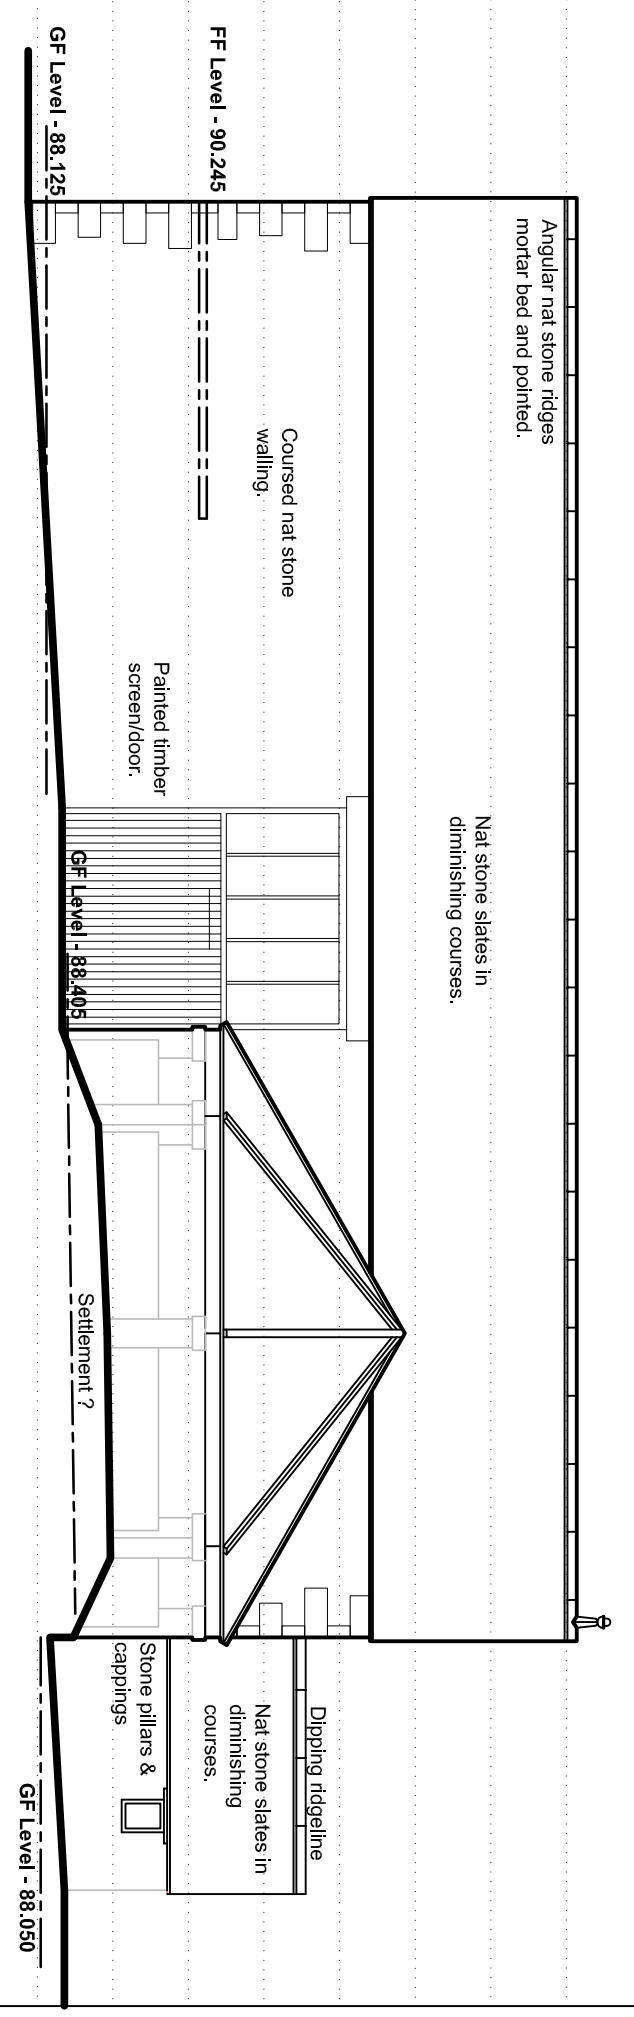
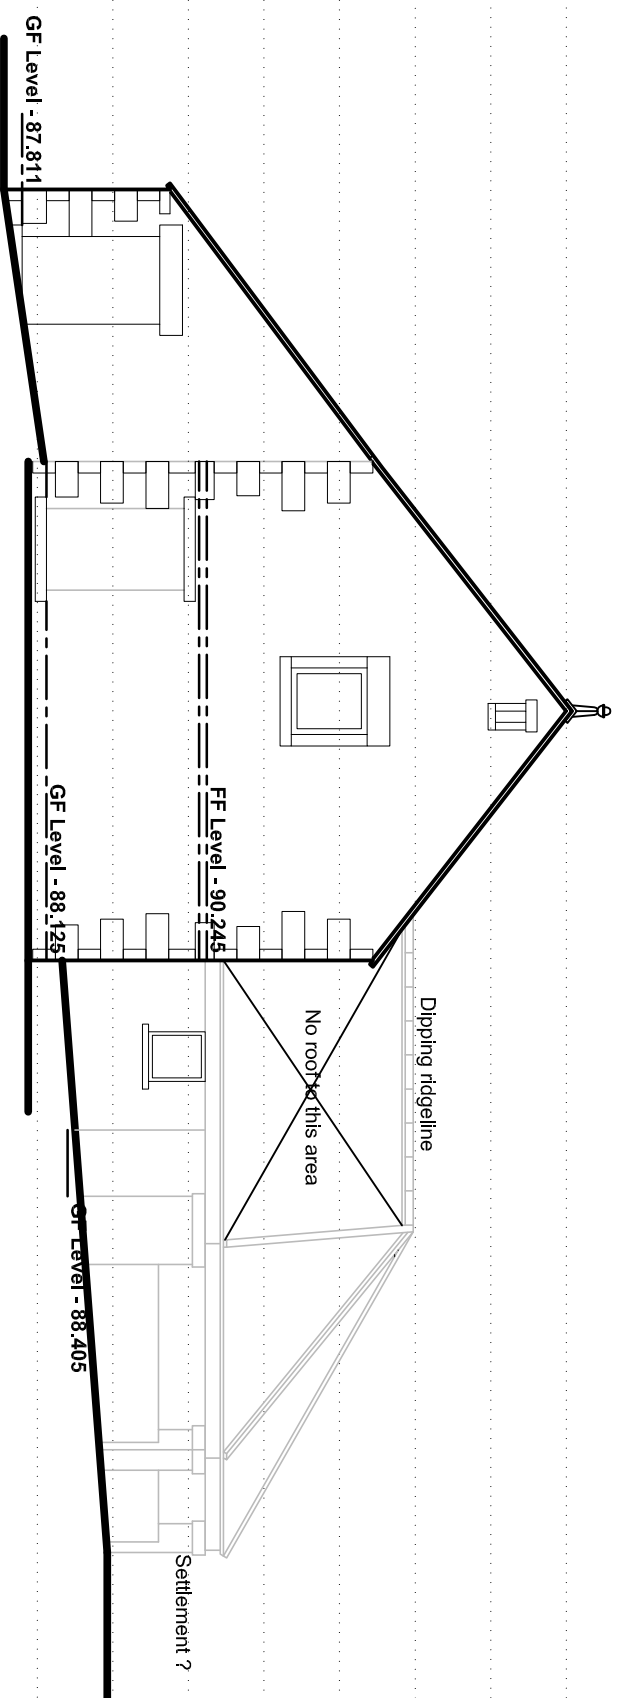


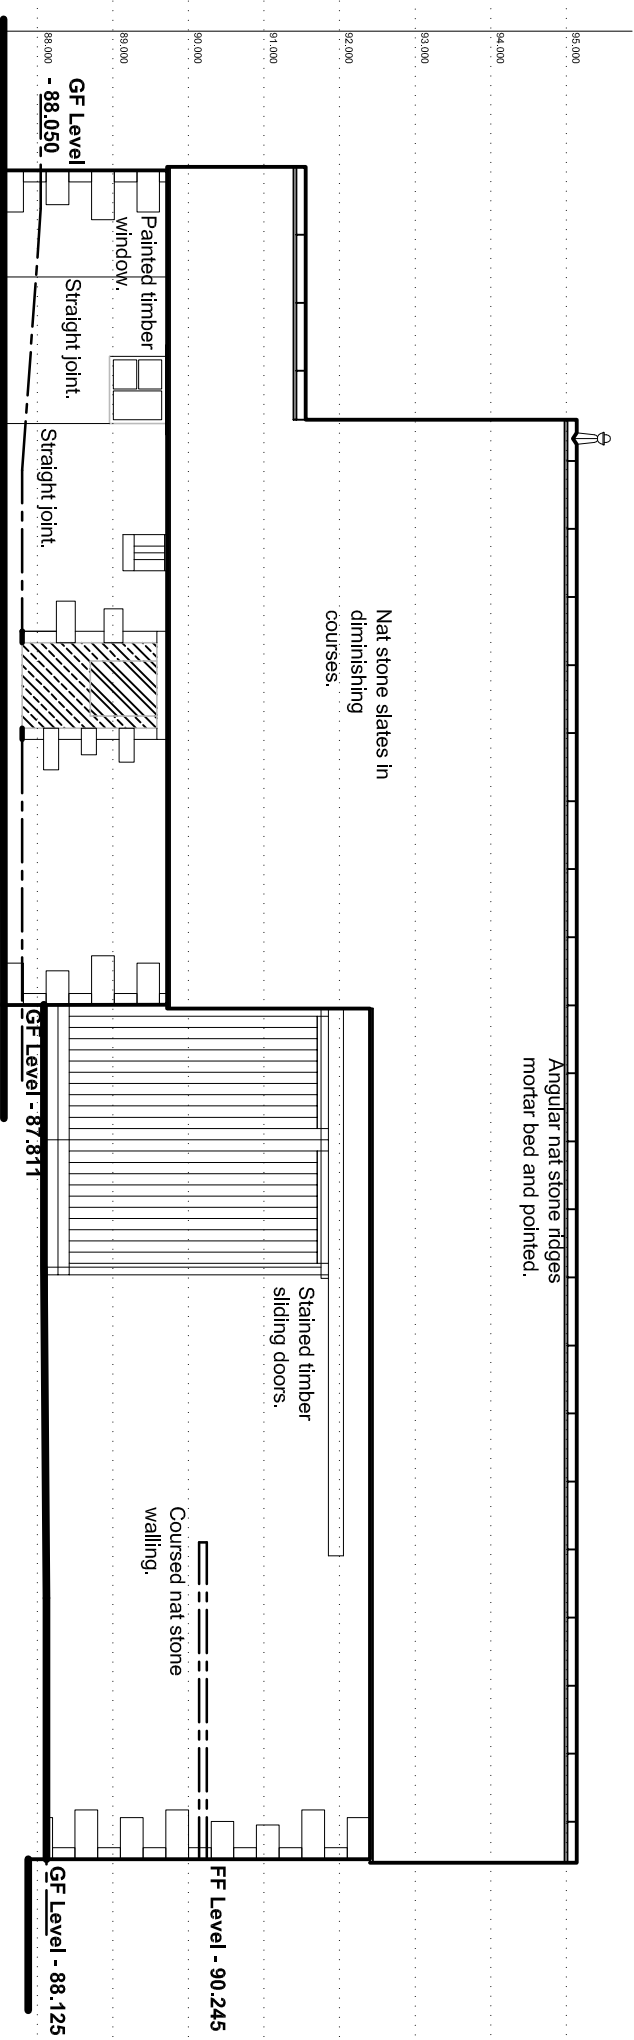

# AS EXISTING

|   |        |             |      |        |             |
|---|--------|-------------|------|--------|-------------|
|   |        |             |      |        |             |
| <br>Chartered Institute of<br>Architectural Technologists<br>Registered Practice   |        |             |      |        |             |
| Notes:<br><br>1. THE DRAWING AND THE COMMENTS AND NOTICES THEREON ARE PROVIDED AS A SERVICE TO CLIENTS ONLY AND MAY BE USED OR REPRODUCED ONLY UNDER CONTRACT.<br>2. CONTRACTORS AND SUB-CONTRACTORS MUST CHECK AND AGREE ALL DIMENSIONS BEFORE PREPARING SHOP DRAWINGS OR COMMENCING WORK ON SITE.<br>3. CONTRACTORS ARE RESPONSIBLE FOR AIRING, THE DESIGNER OF ANY DISCREPANCY DISCOVERED ON THIS DRAWING OR BETWEEN THIS DRAWING AND ANY OTHER RELATED DOCUMENT ISSUED UNDER THE SAMEWORK FORM OF CONTRACT IN RESPECT OF THE WORK.<br>4. WRITTEN DIMENSIONS ONLY ARE TO BE USED FROM THIS DRAWING, IF IN ANY DOUBT ASK FOR CLARIFICATION. |        |             |      |        |             |
| Revisions:   |        |             |      |        |             |
| Date   | Suffix | Description | Date | Suffix | Description |
|   |        |             |      |        |             |
|   |        |             |      |        |             |
| <div>NYP ARCHITECTURAL SERVICES</div> <div>The Grove, High Street, Doverton, Barnley, S75 3HQ. Tel: 01228 203889; E-mail: south@nyp.co.uk / service@nyp.co.uk</div> <div>Project: PLOT 3 OAKS FARM<br/>OAKS WOOD DRIVE<br/>DARTON , BARNSELY</div> <div>Client: MR P LISTER</div> <div>Drawing Title: PLANS, SECTION &amp; ELEVATIONS<br/>AS EXISTING</div> <div>Date: APRIL 2016<br/>Scale: AS INDICATED<br/>Rev: 02/31<br/>Dwg. No.: PLO1</div>   |        |             |      |        |             |