
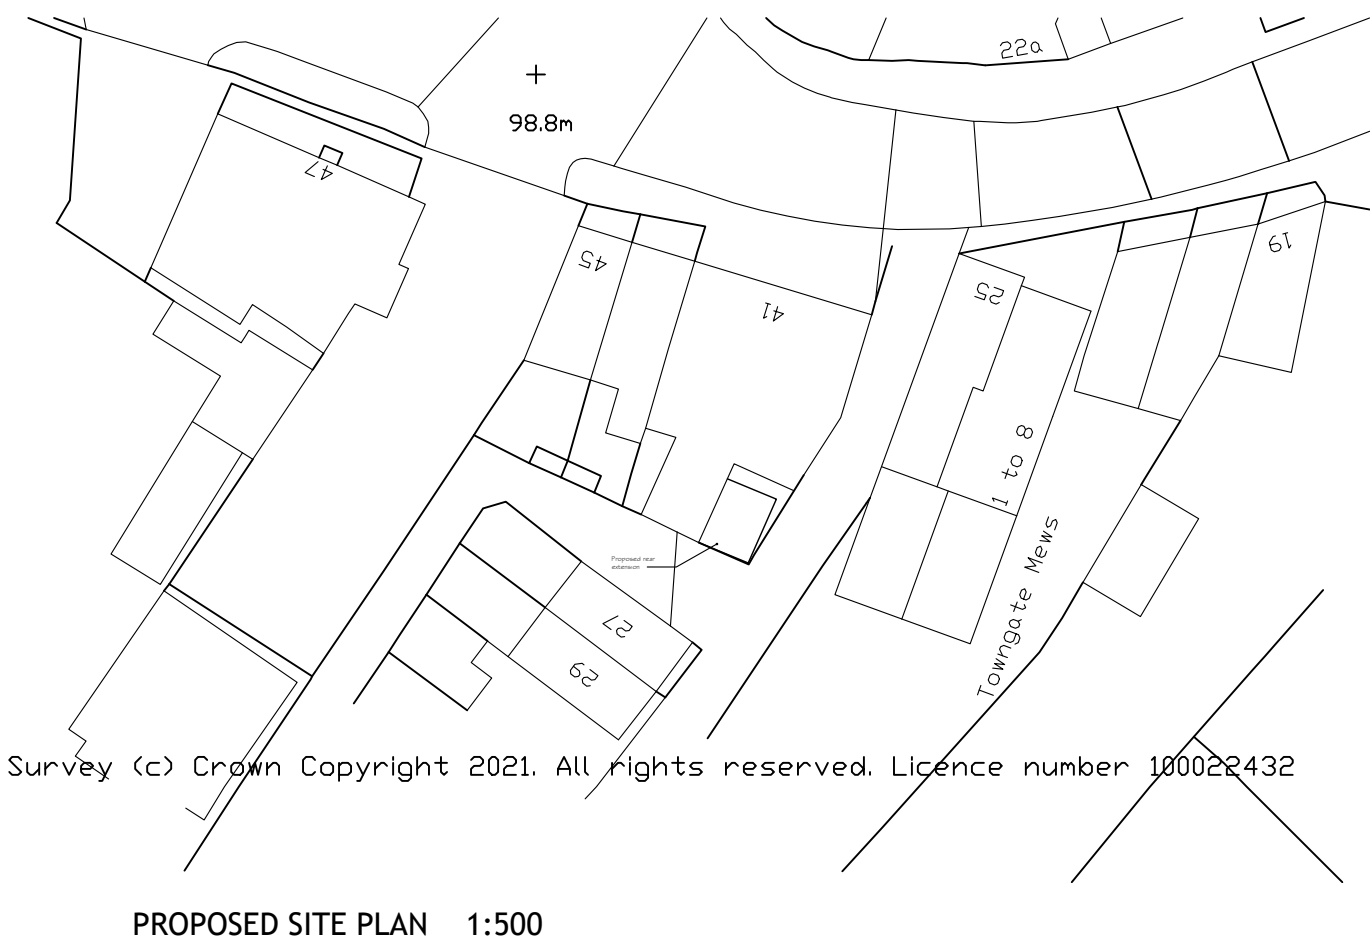
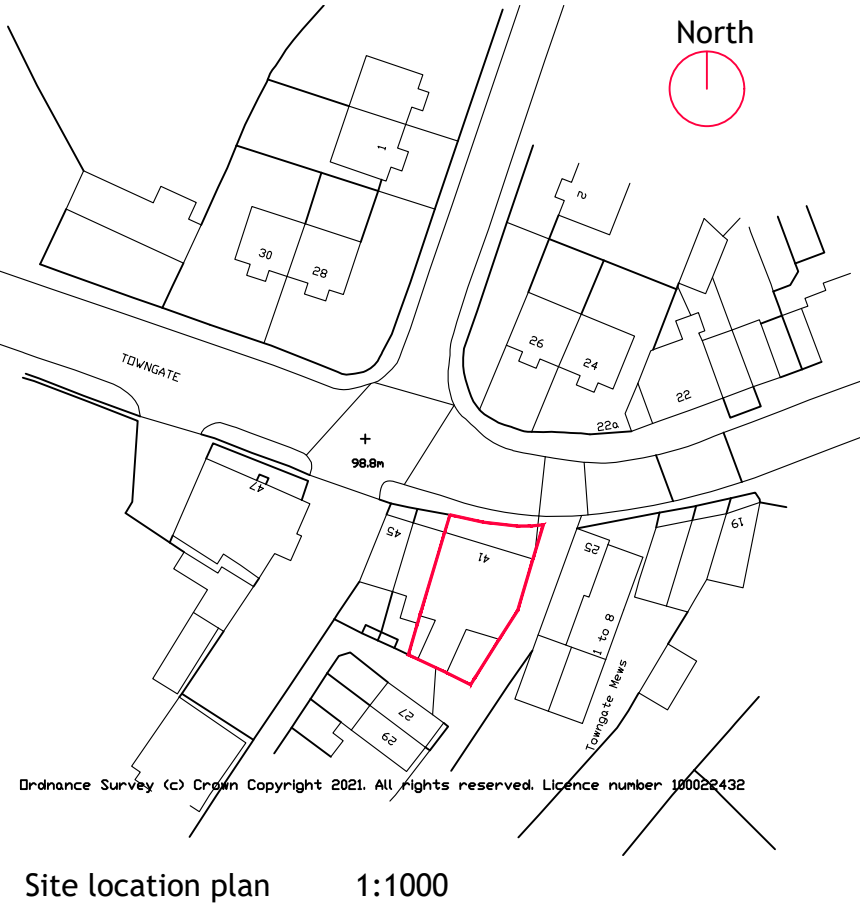
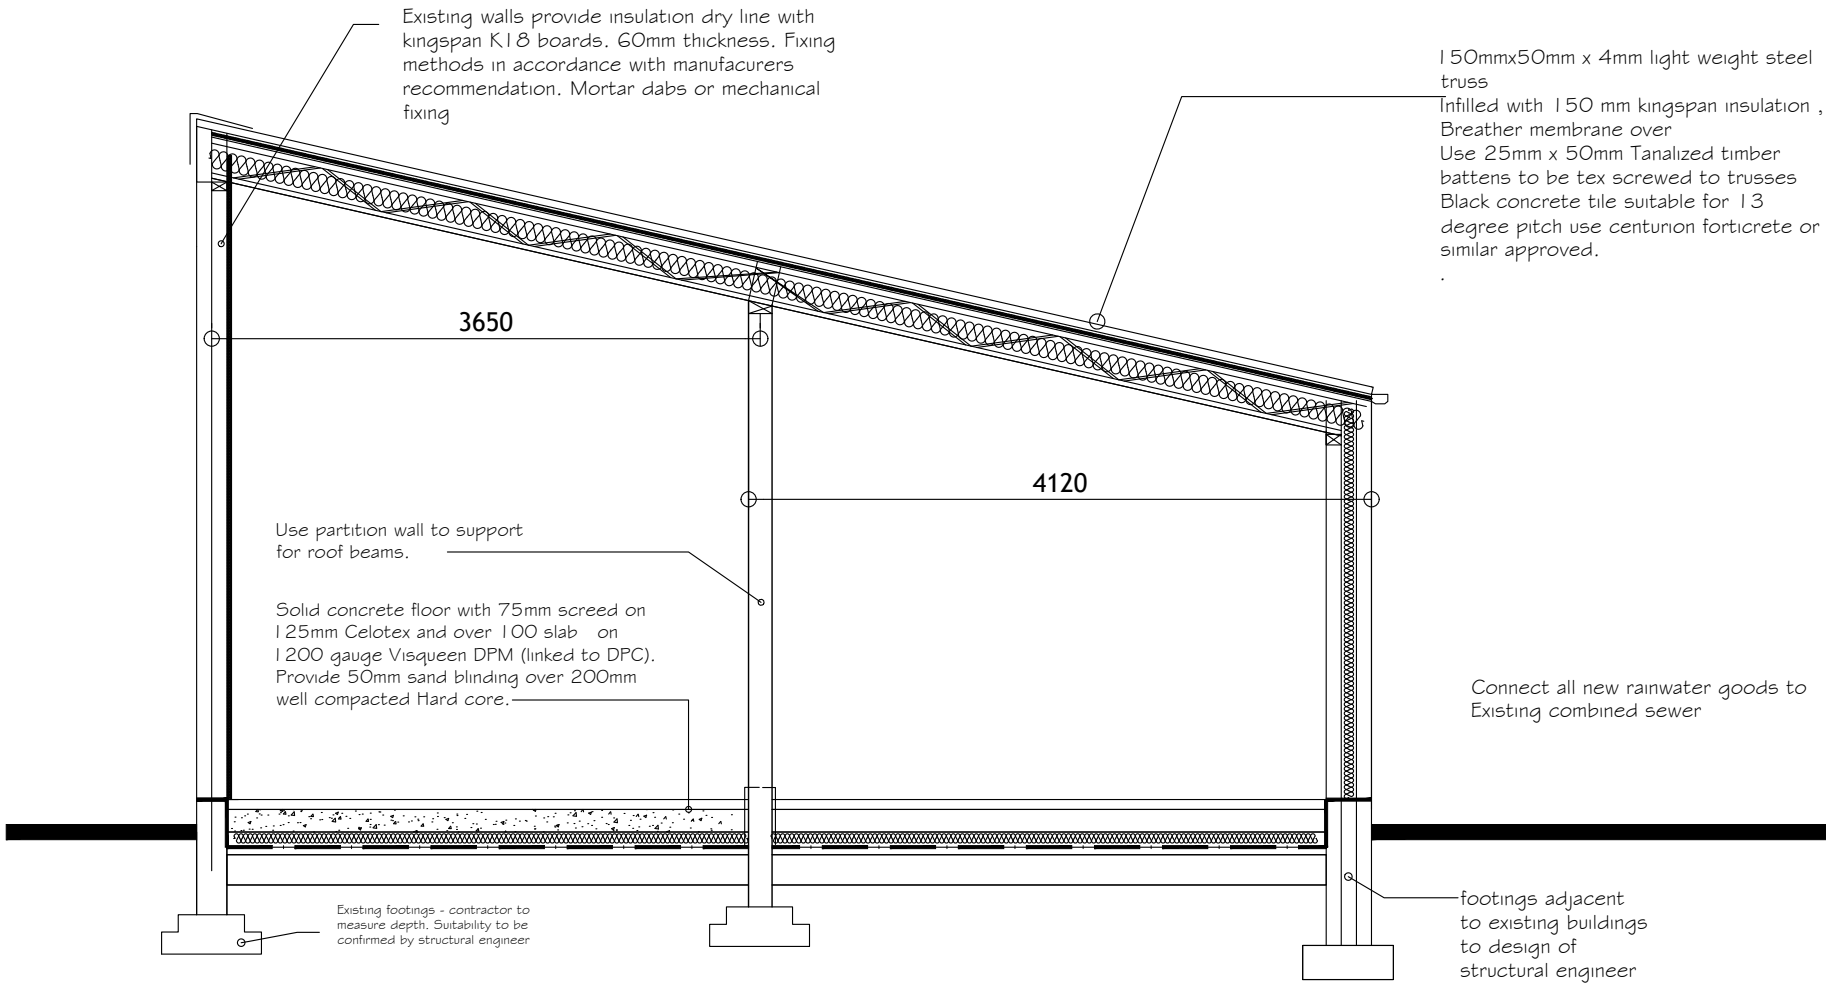


REVISIONS				
REV	DATE	DESCRIPTION	CHECKED	APPROVED

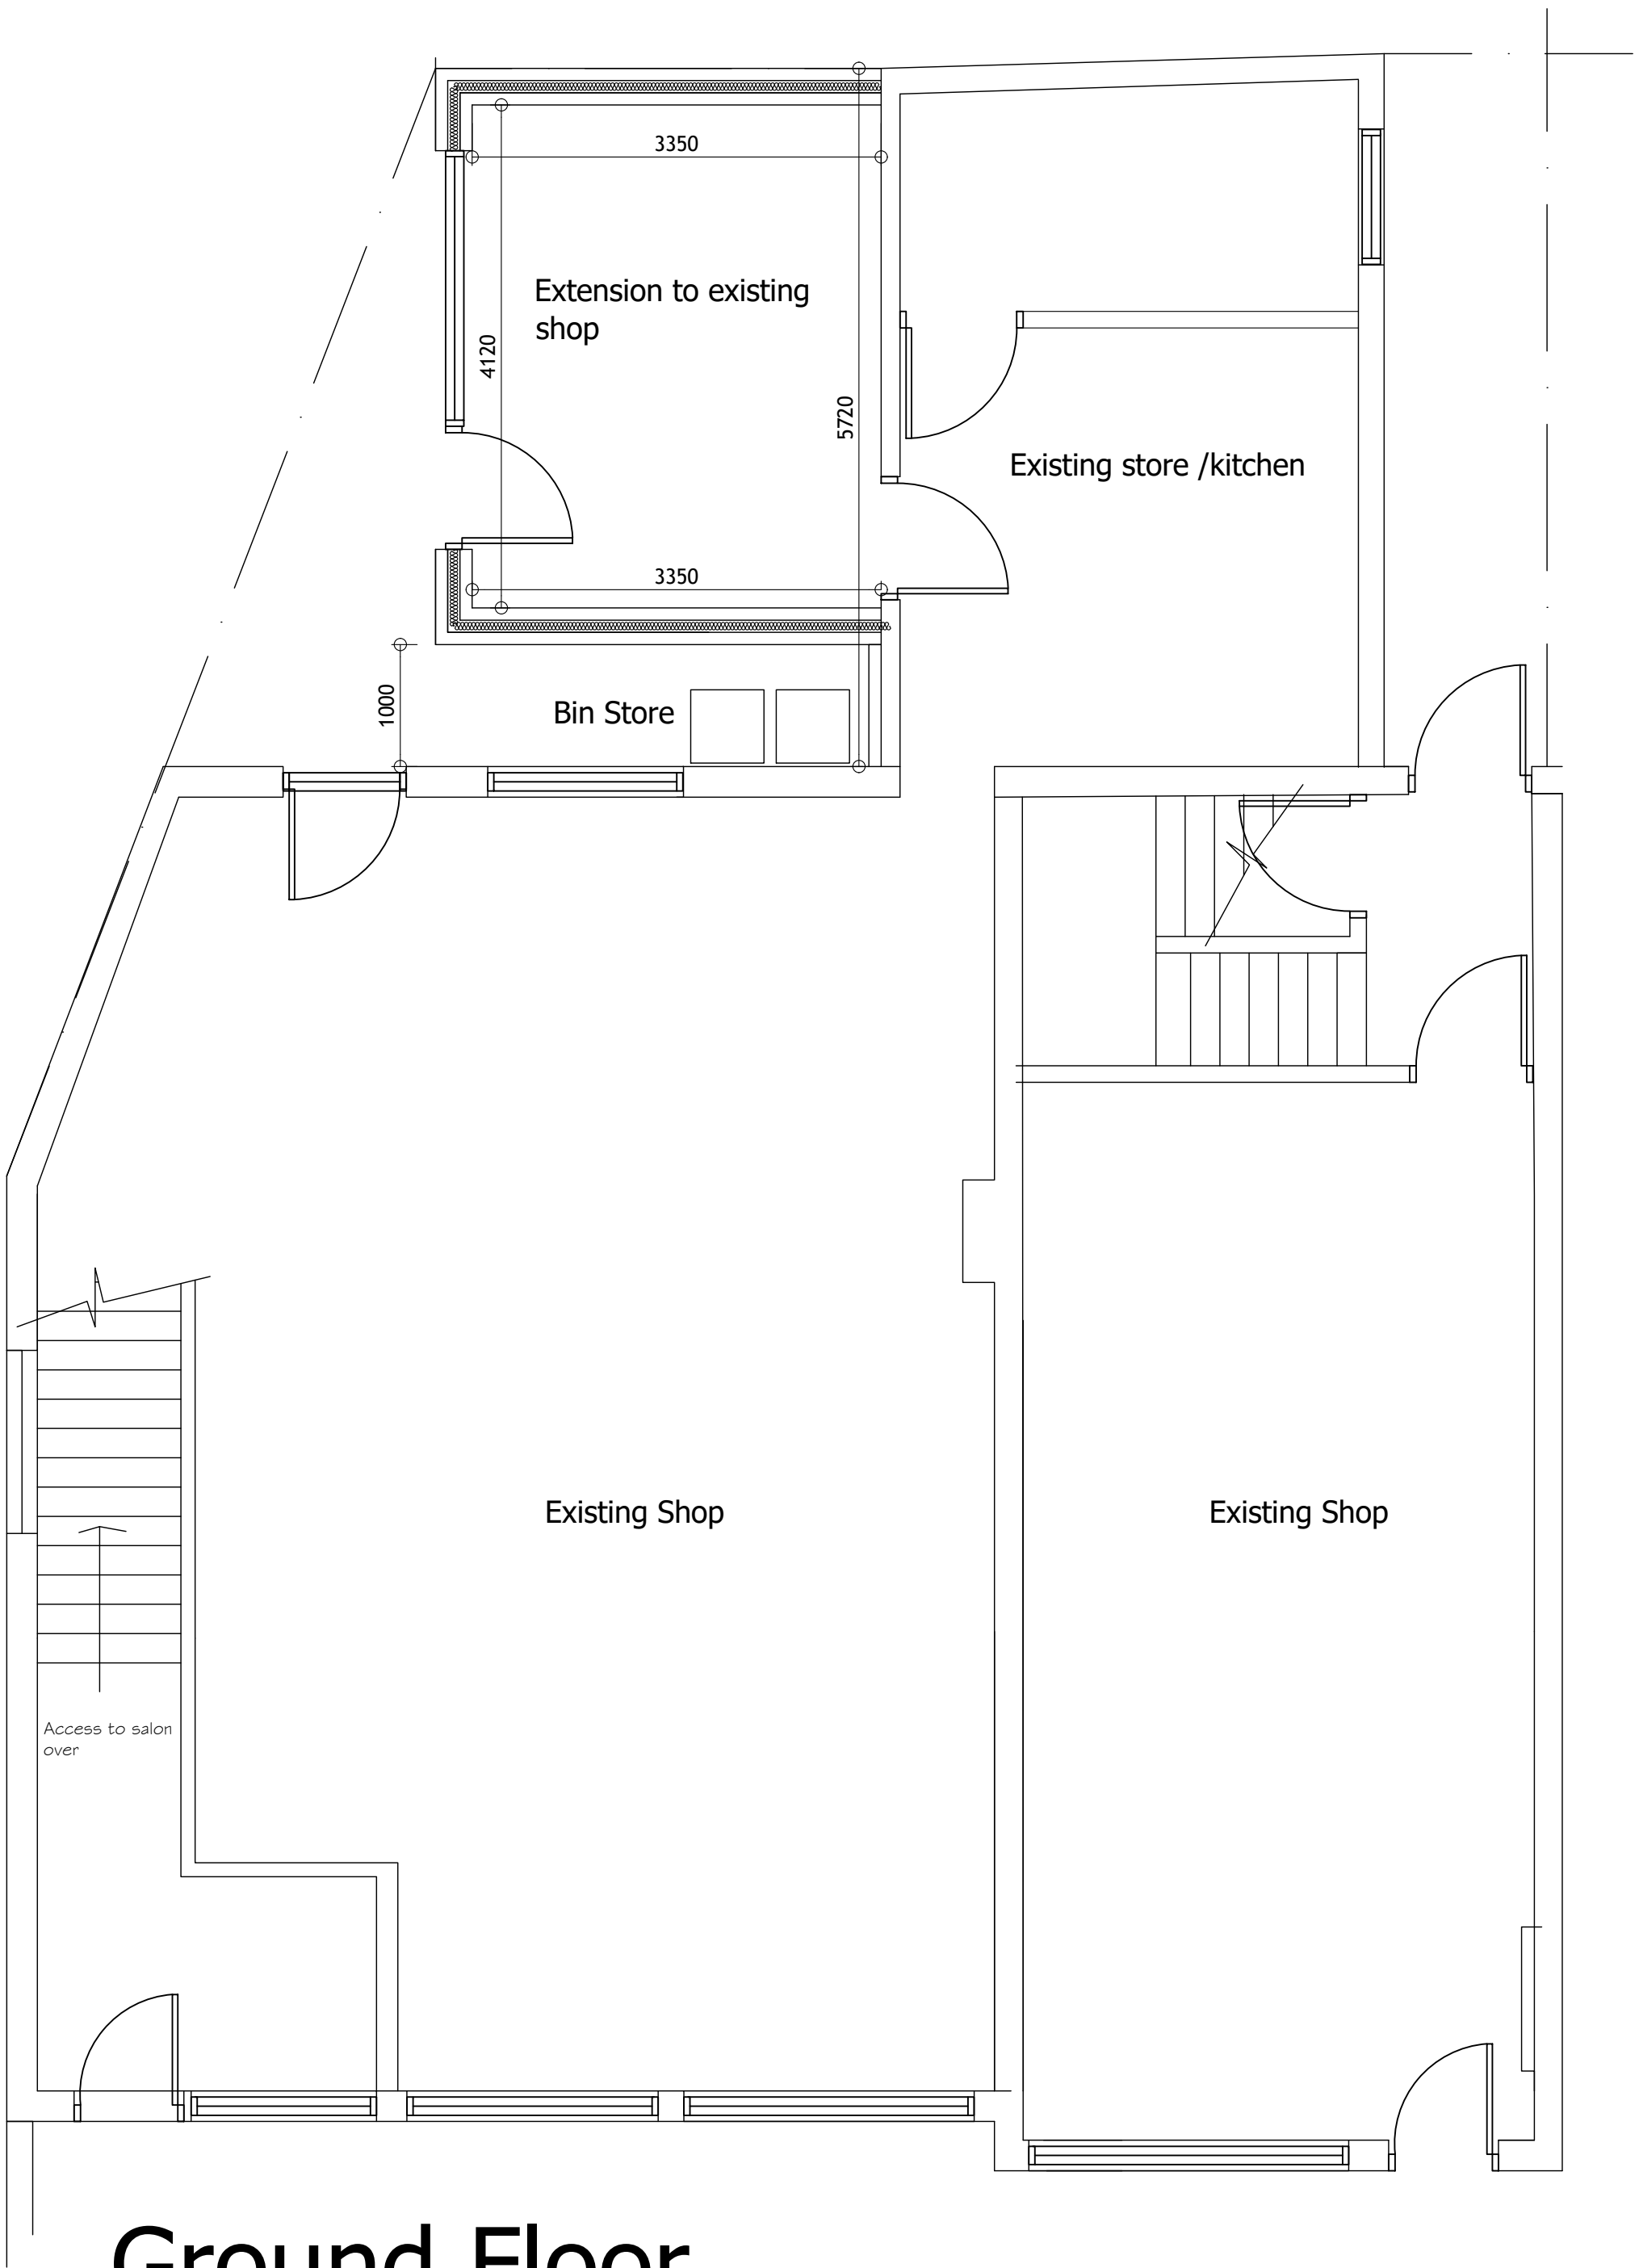

CLIENT ROB ALLEN		
PROJECT TITLE PROPOSED EXTENSION TO RETAIL UNIT TO REAR OF 41 TOWNGATE MAPPLEWELL EXISTING LAYOUTS		
DRAWING TITLE EXISTING PLANS AND ELEVATIONS		
© ANTHONY SNOWDEN ARCHITECT 2021 RIBA		
SCALE 1:50		
PROJECT NO. 0200	DRAWING NO. 02	REV. 00