
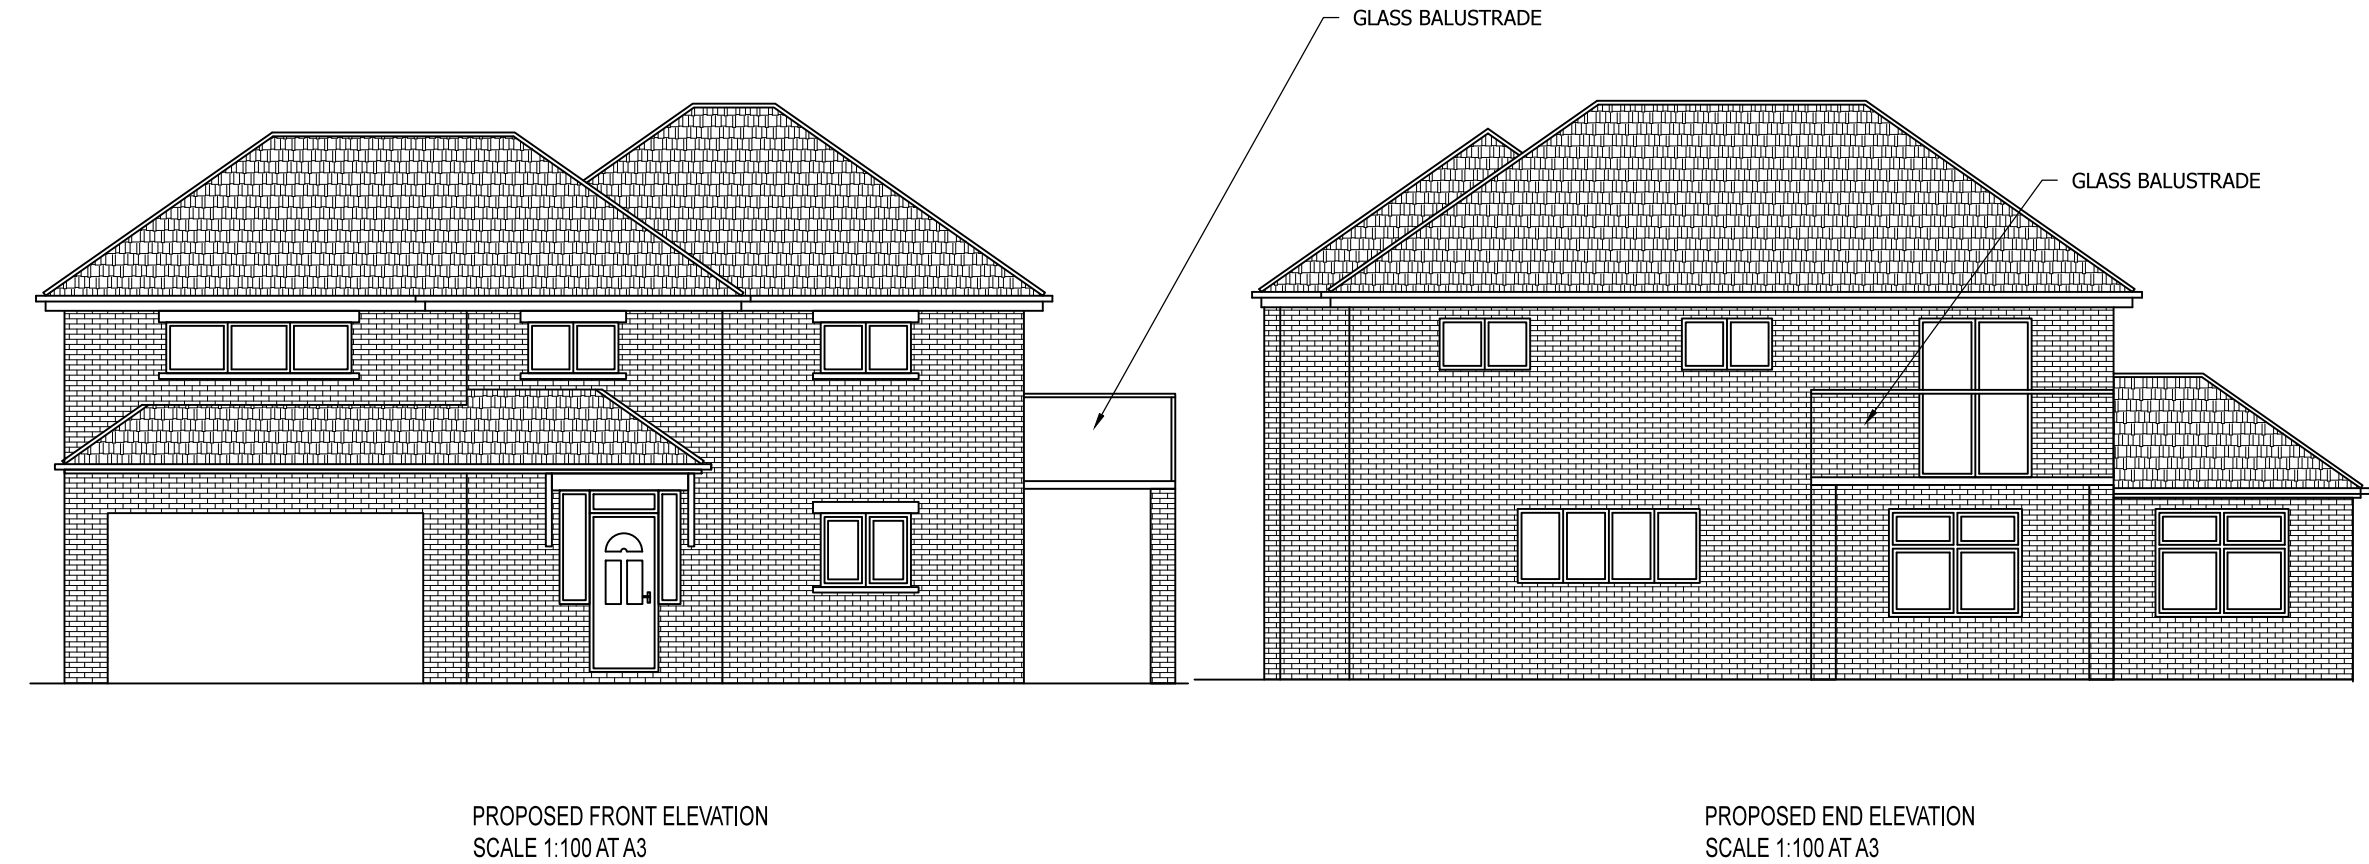


Drawing No.	Rev No.
MAS001 -003	

DO NOT SCALE: Contractor to check all dimensions and report any omissions or errors

NOTES

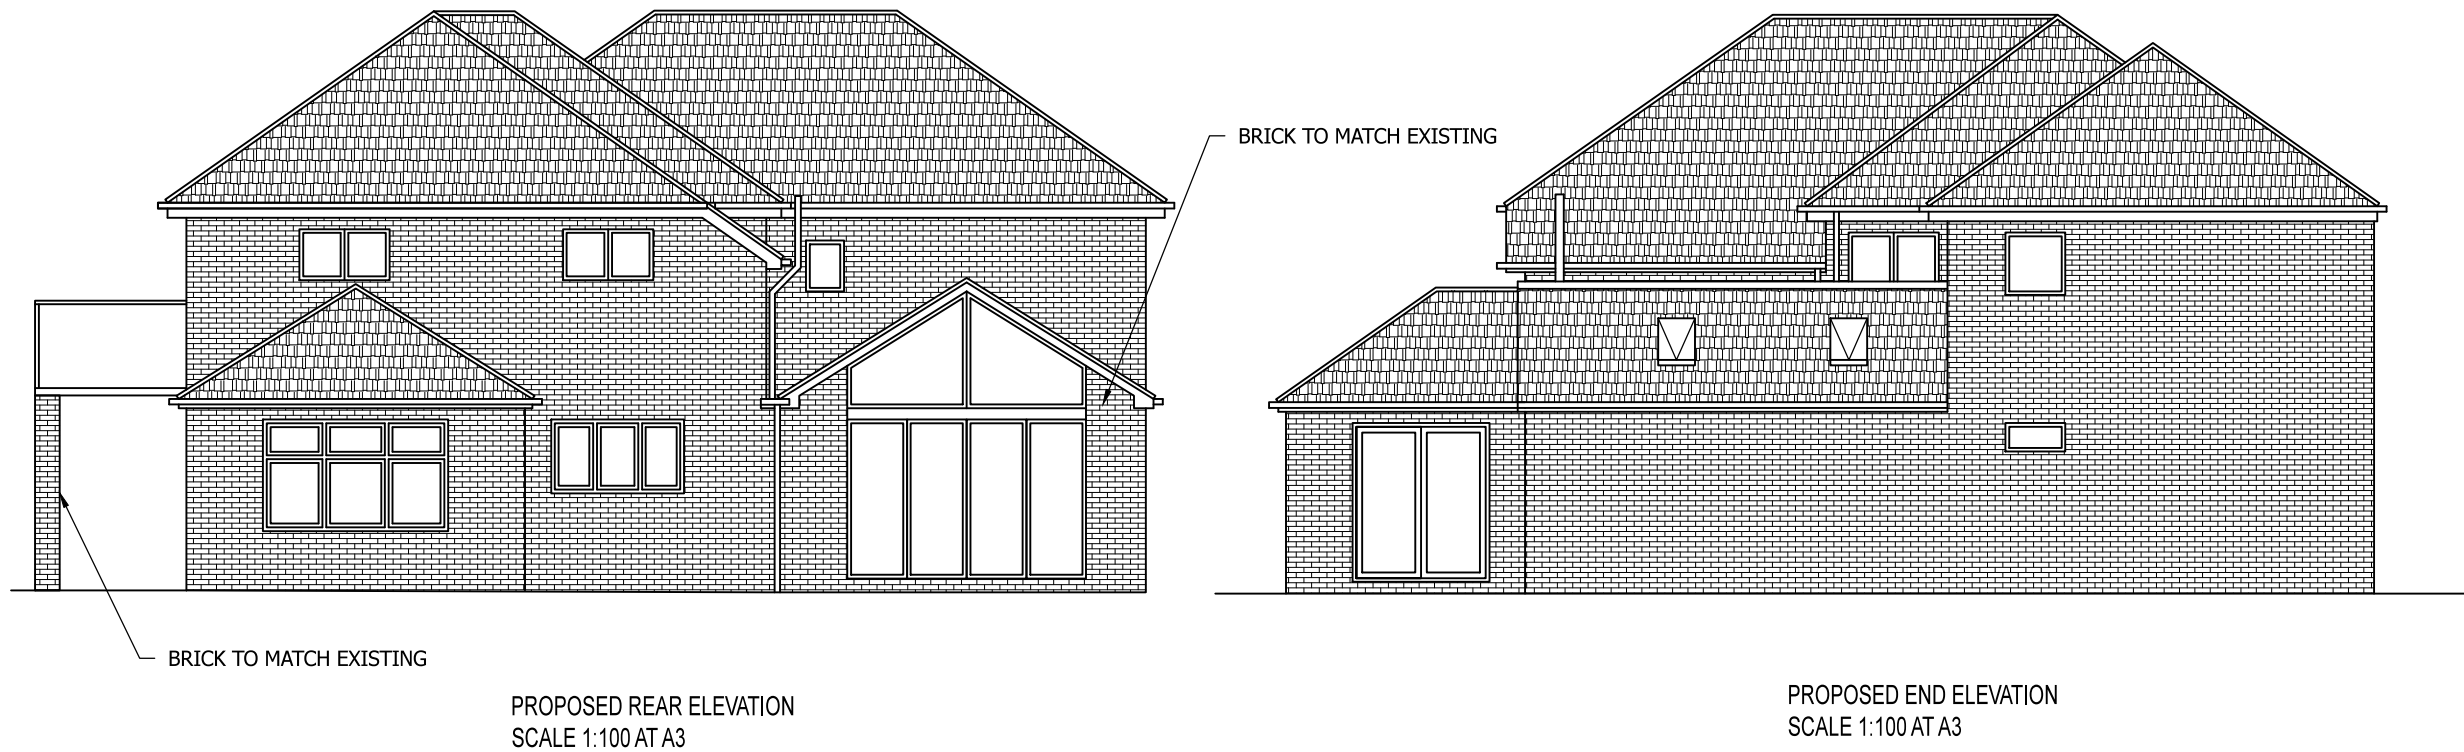

Rev	Description	By	Chk	App	Date
JRB DESIGNS Ltd 1 Saville Road Cudworth Barnsley S72 8LT Tel: 01226 383542 Fax: 01226 380078 Mob: 07970 541192 Email: john@jrbdesigns.co.uk This drawing is copyright. © jrbdesigns Ltd.					
Client		MR. A SMITH			
Drawing Title		PROPOSED ELEVATIONS			
Address		19 THE BALK STAINCROSS COMMON BARNLEY S75 6JJ			
Project Title:		PROPOSED SINGLE STOREY EXT & SIDE BALCONY EXTENSION			
Purpose of Issue:		PLANNING			
Drawing Status		FIRST ISSUE			
Scale at A3 AS SHOWN		Drawn By JRB	Date 08/07/2020		
Checked By	Date 08/07/2020	Approved By		Date 08/07/2020	
Project No. MAS001		Drawing No. 003		Revision -	
APPROVAL ☒ INFORMATION ☐ TENDER ☐ CONTRACT ☐ CONSTRUCTION ☐					