EXTERNAL CATENARY (MORTAR FIXING)

CABLING CLIPPED INTERNALLY OR IN SUITABLE CONTAINMENT


HIGH LEVEL CATENARY LINKING BUILDINGS

BELOW GROUND DUCT LINKING BUILDINGS (EXISTING)

BT OPENREACH CUSTOMER SERVING POINT

SCOPE

PROVISION AND INSTALLATION OF A NEW HIGH SPEED GIGABIT FIBRE NETWORK

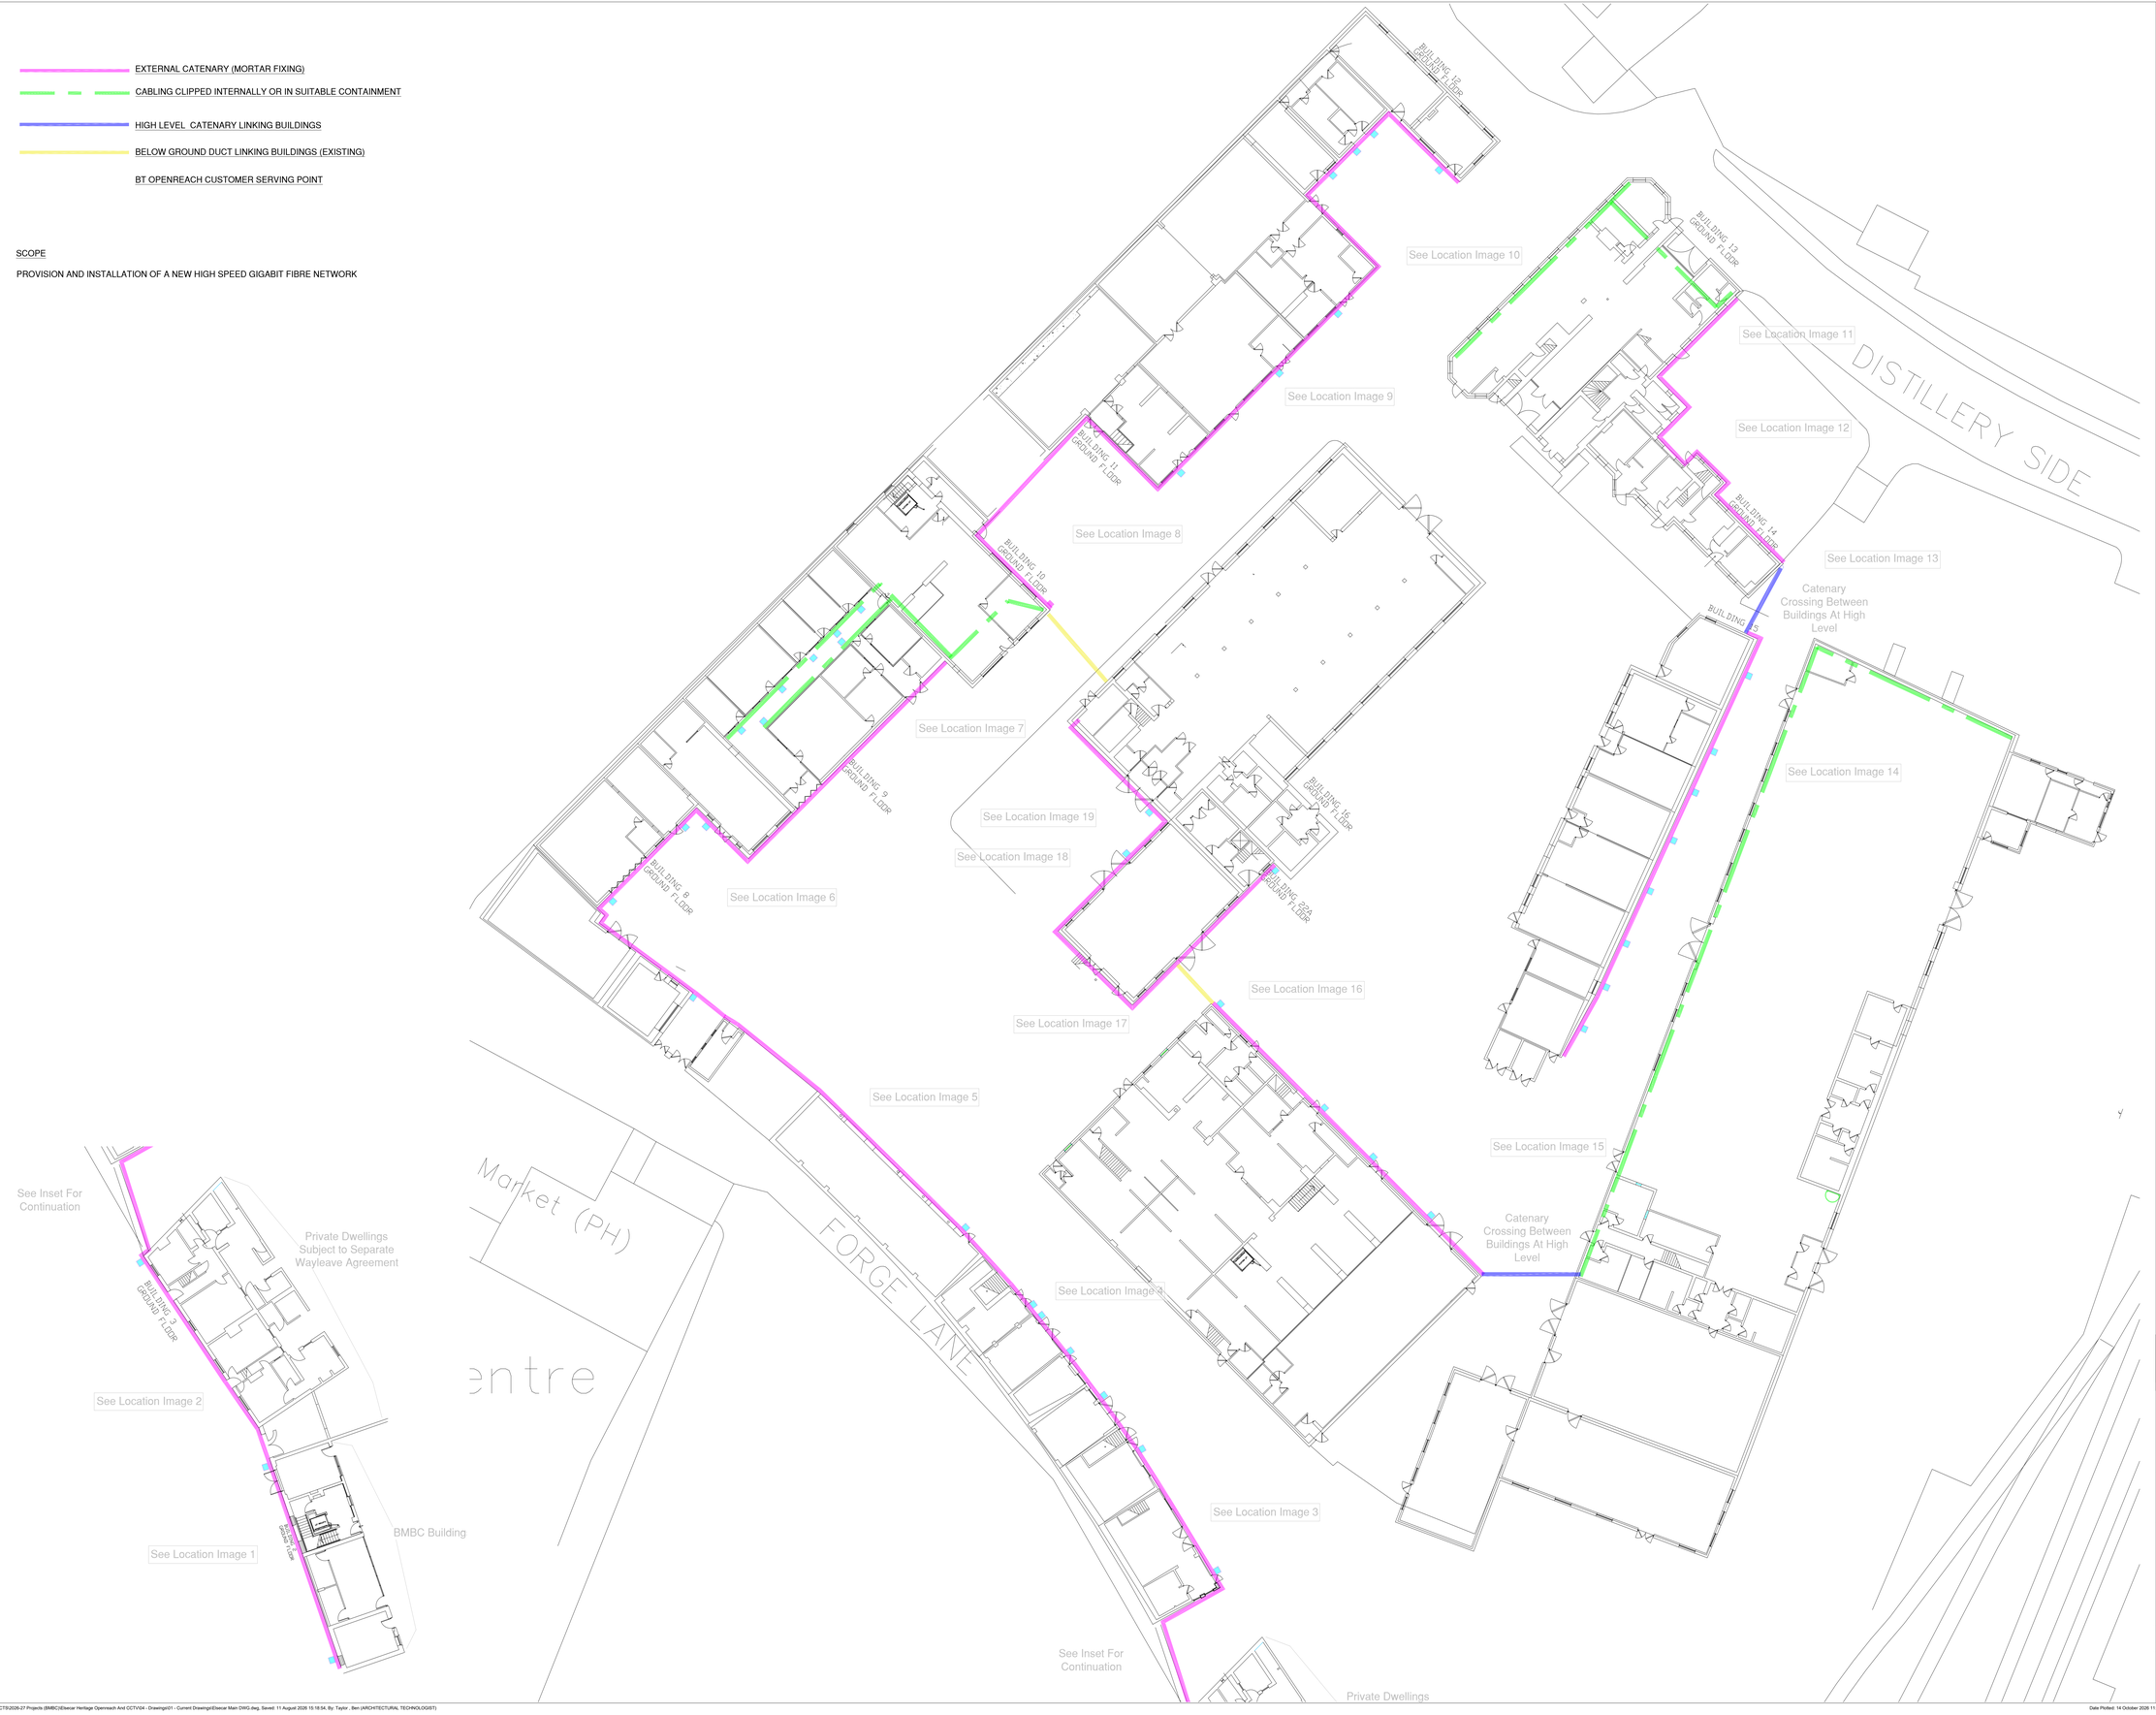

DO NOT SCALE FROM THIS DRAWING. ALL DIMENSIONS TO BE CHECKED ON SITE BY CONTRACTOR. REPORT ANY DISCREPANCIES TO DRAWING AUTHOR AND PROPERTY SERVICES TEAM. DRAWING OR CONTENTS SHOULD NOT BE DUPLICATED WITHOUT PRIOR CONSENT.

DRAWING TO BE READ IN CONJUNCTION WITH ALL OTHER PROJECT DOCUMENTS INCLUDING BUT NOT LIMITED TO DRAWINGS, SPECIFICATIONS, SCHEDULES

0m 2 4 6 12m

1:200

NOTES

Rev	Notes	Date	Issued By
P1	First Issue	07/08/26	PAD

BARNSLEY Metropolitan Borough Council
PROPERTY SERVICES

SERVICE

PROPERTY SERVICES

PROJECT

ELSECAR HERITAGE CENTRE
FIBRE INFRASTRUCTURE WORKS

TITLE

SITE LAYOUT

PROJECT REF	DRAWING REFERENCE	REV
	EHC-DR-ZZ-001	P1
SCALE 1:200	DISCIPLINE FACILITIES MGMT	SHEET SIZE A0
PURPOSE OF ISSUE INFORMATION		Drawn PAD / Checked XX