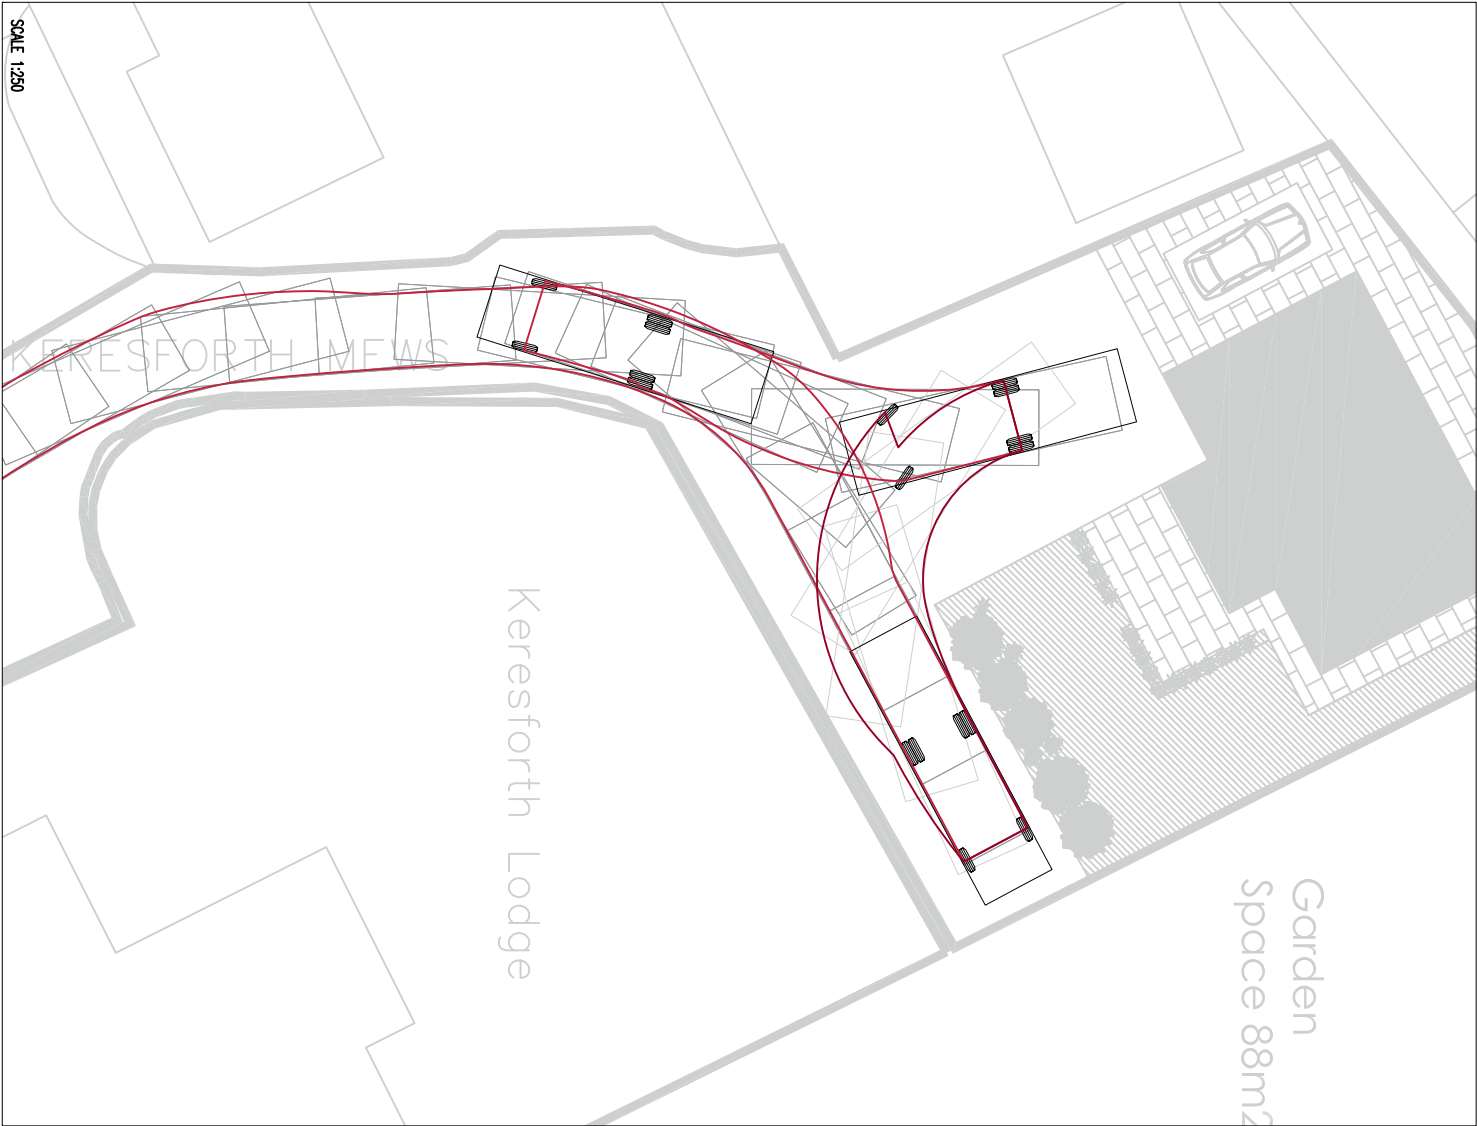
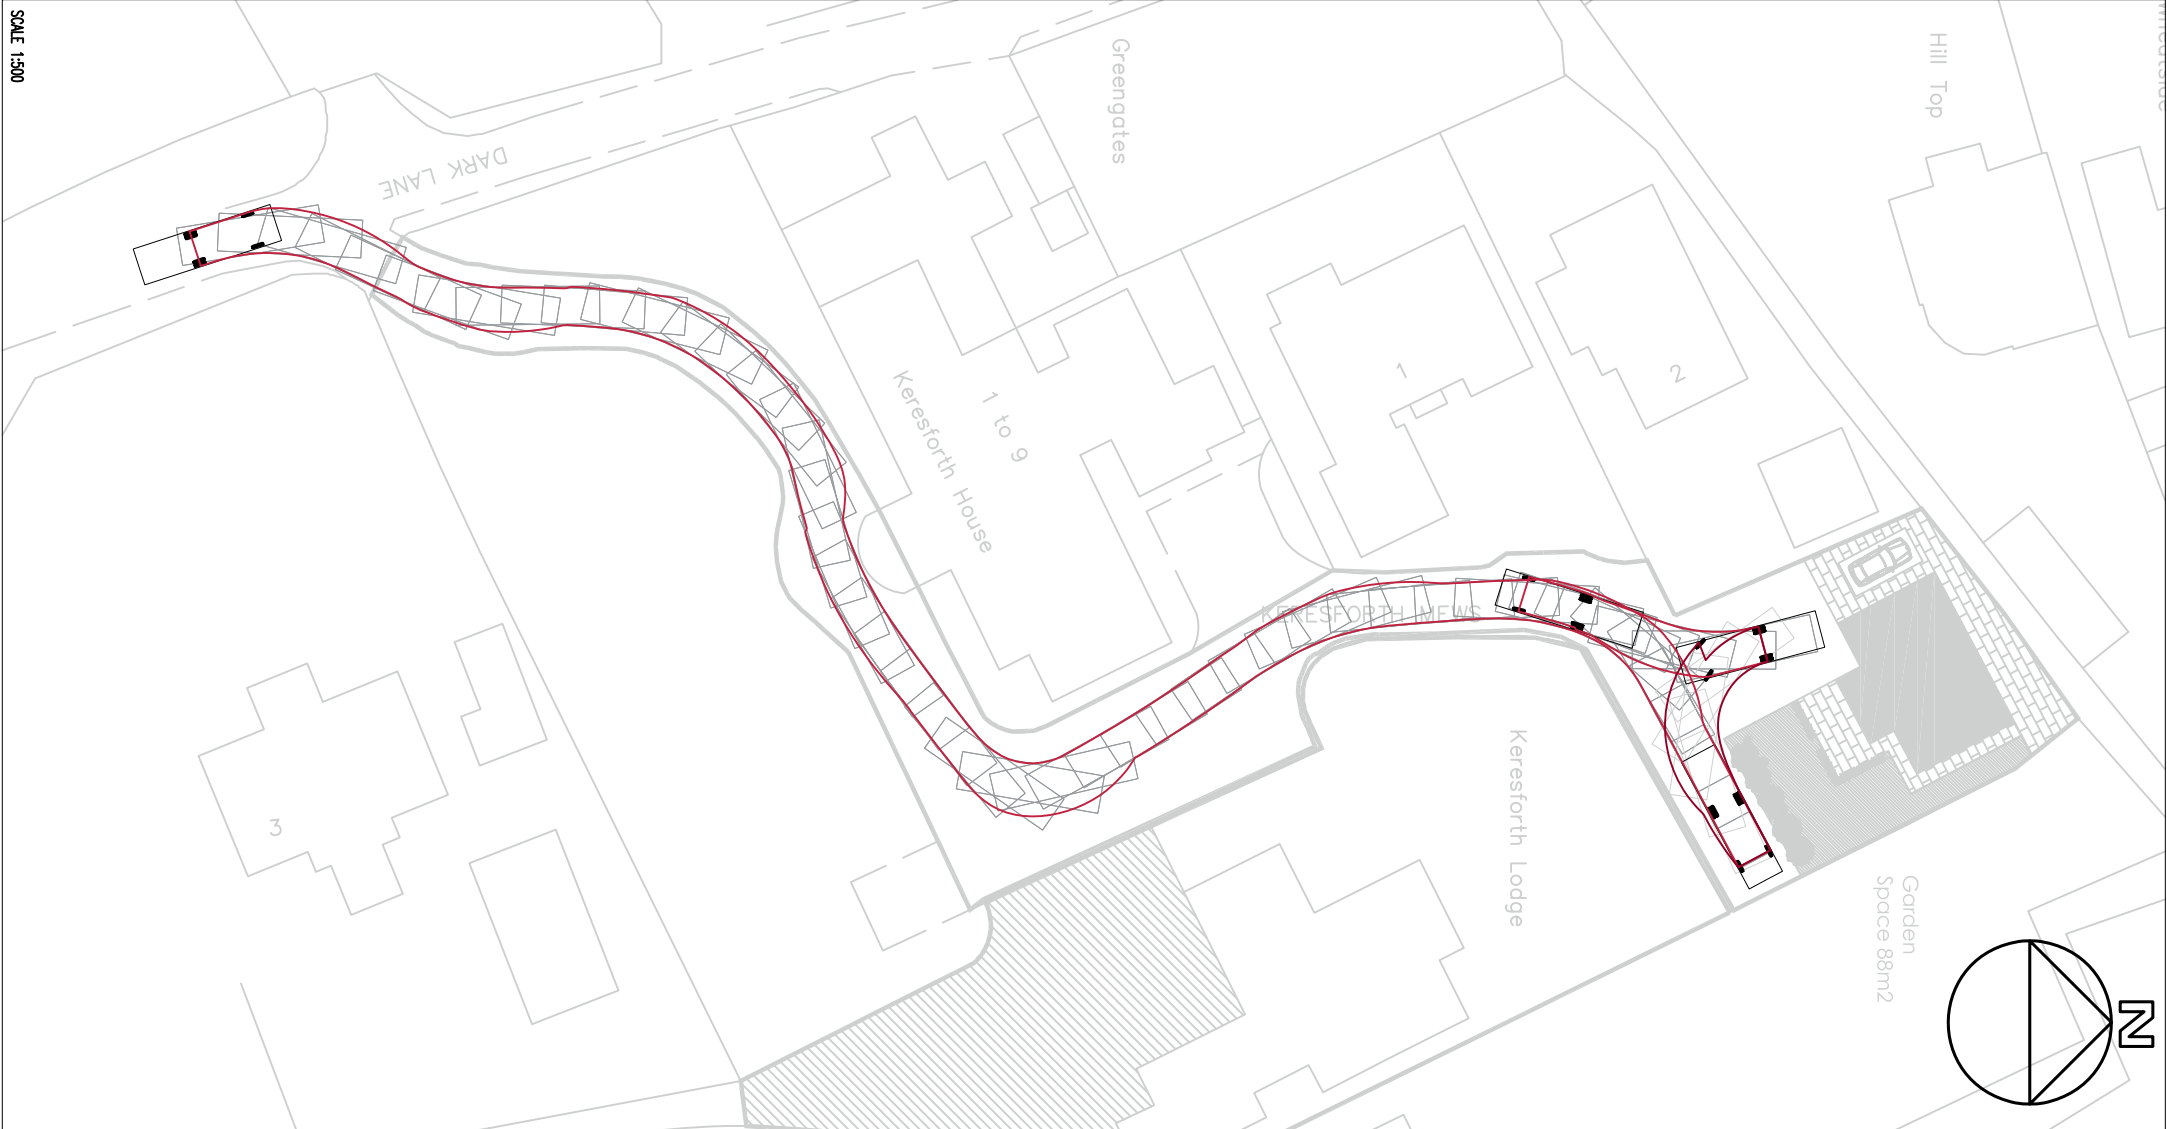


(South Yorkshire) Fire Appliance
Overall Length
Overall Width
Overall Body Height
Min Body Ground Clearance
Track Width
Lock to Lock Time
Kerb to Kerb Turning Radius

9.500m
2.500m
3.515m
0.400m
2.400m
6.00s
7.910m

GENERAL NOTES:

- THIS DRAWING SHOWS THE PROVISIONAL DESIGN ONLY AND IS SUBJECT TO LOCAL AUTHORITY APPROVAL. THIS DRAWING SHOULD NOT BE SCALED FOR SETTING OUT PURPOSES.
- THIS DRAWING IS BASED ON A GROUNDWATER SURVEY PROVIDED BY OTHERS.

REV	DATE	DESCRIPTION
A	MARCH 2018	AMENDMENTS TO TURNING HEAD

PARAGON HIGHWAYS

PARAGON HIGHWAYS
UNIT 2, THE OFFICE CAMPUS,
PARAGON BUSINESS PARK, RED HALL COURT, WAKEFIELD WF1 2UY
01924 291536 / PARAGONHIGHWAYS.COM

SCALE:

AS SHOWN @A3

JOB

1422

DWG

01

REV

A

DATE:

MAR 2018

DRAWN BY

JH

CHECKED BY

PH

KERESFORTH LODGE, DARK LANE, BARNSELEY
TRACKING