

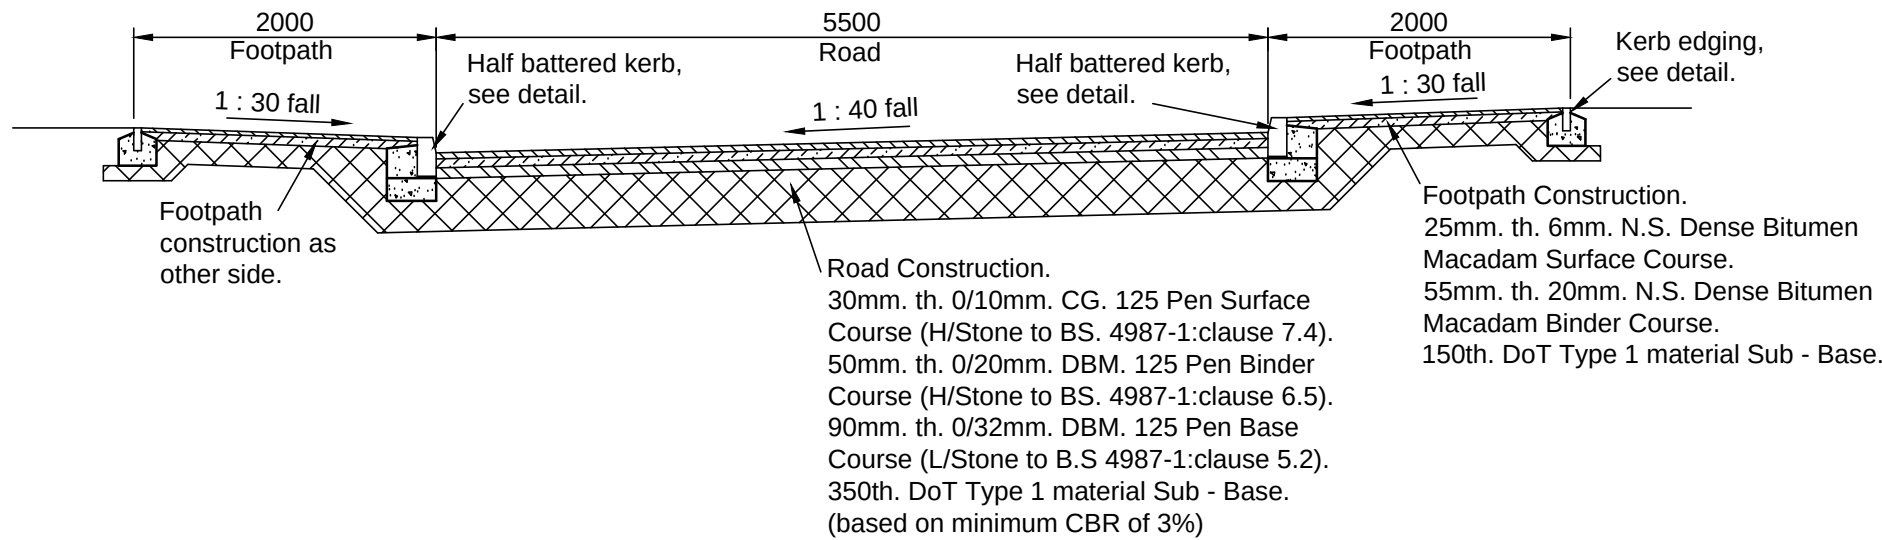


NOTES


1. DO NOT SCALE - Use figured dimensions only.
2. All dimensions shown are in millimetres unless otherwise stated.
3. The Contractor is to verify all dimensions on site before commencing work or preparing shop drawings.
4. This drawing is to be read in conjunction with all Engineers and Architects drawings and specifications.

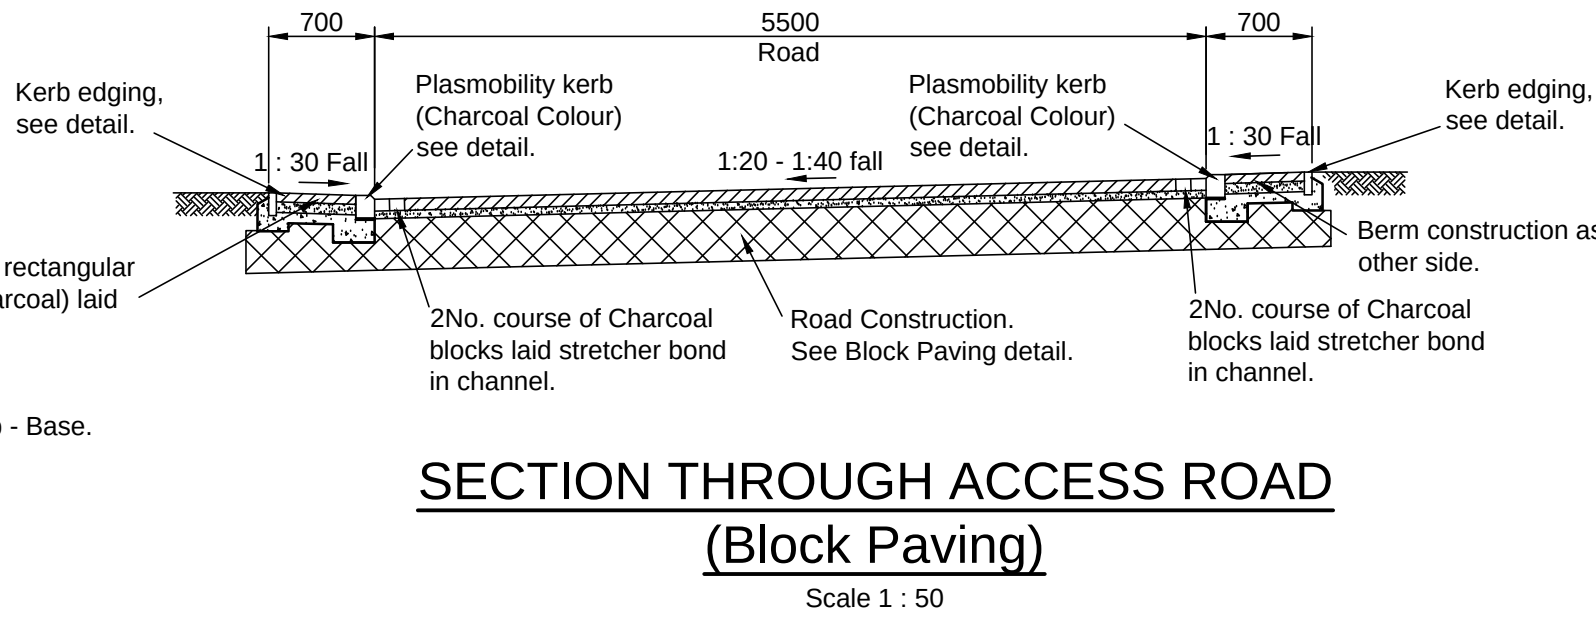









SECTION THROUGH ACCESS ROAD
(Tarmac)
Scale 1 : 50

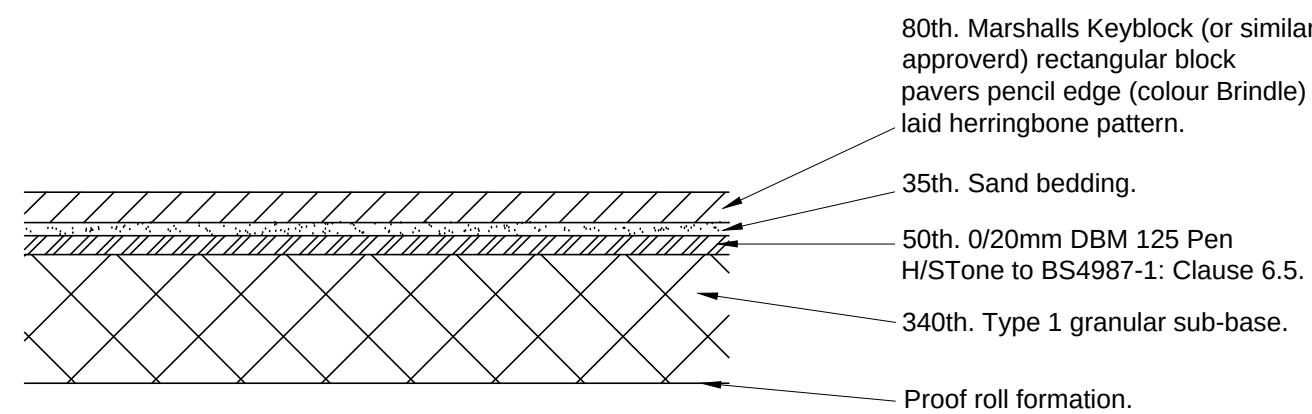

SECTION THROUGH ADOPTABLE
BLOCK PAVING
SCALE 1:20

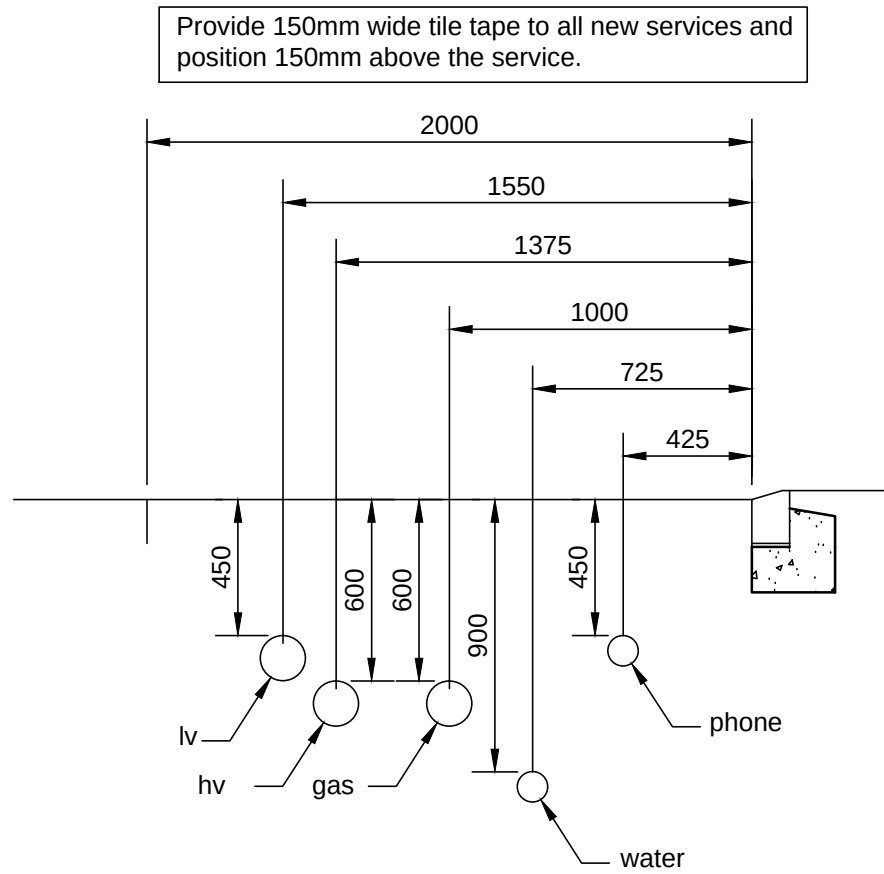

PREFERRED LAYOUT OF SERVICES
SCALE 1:25

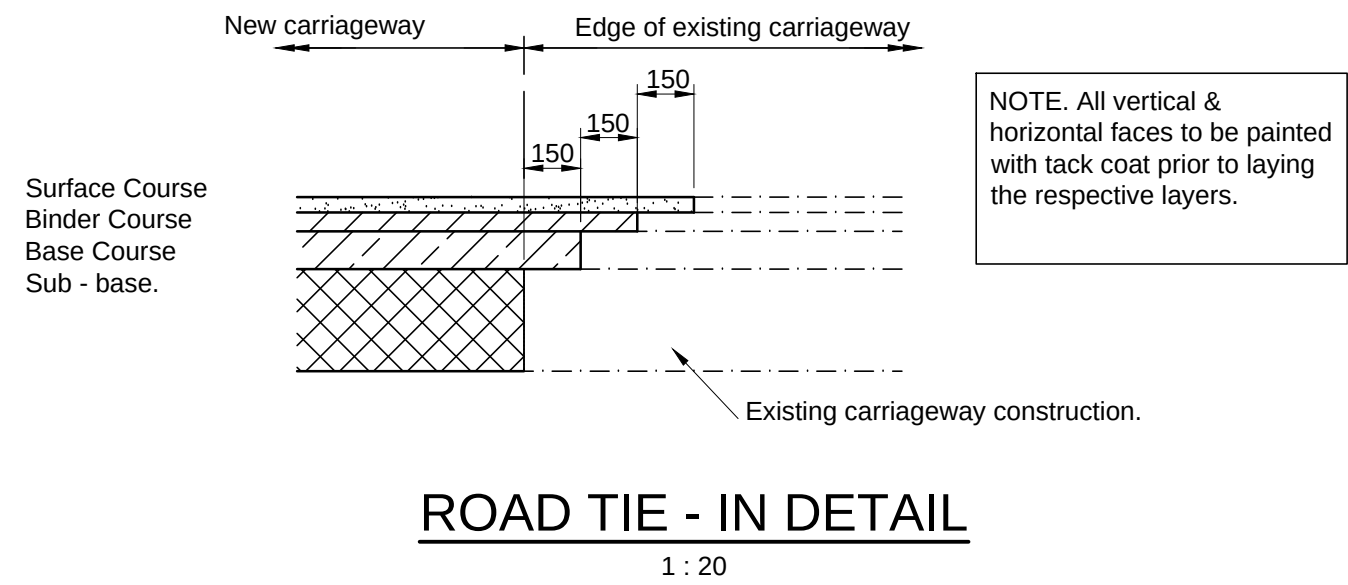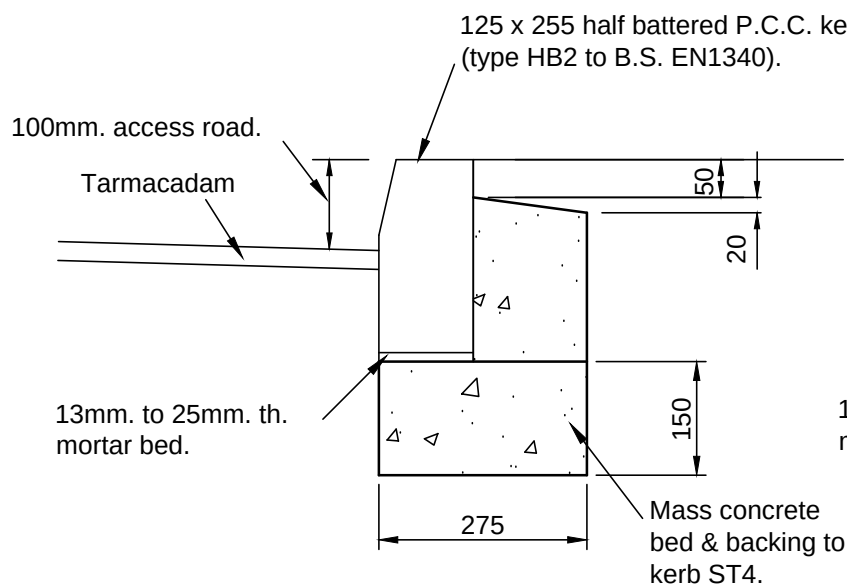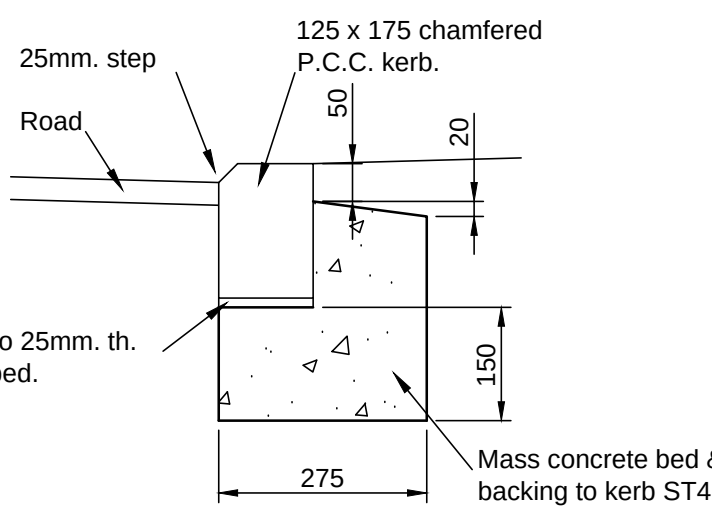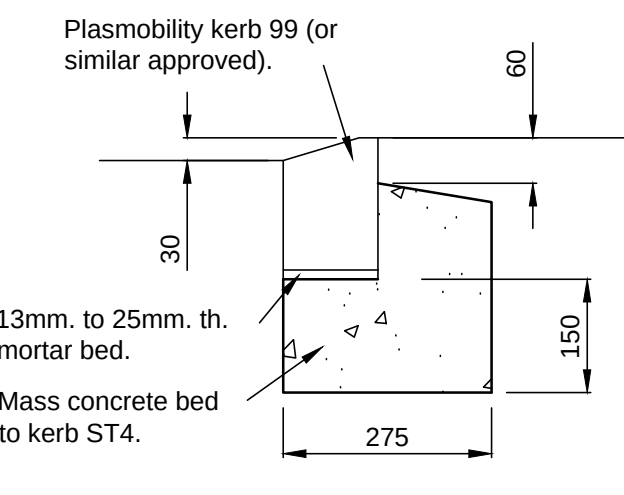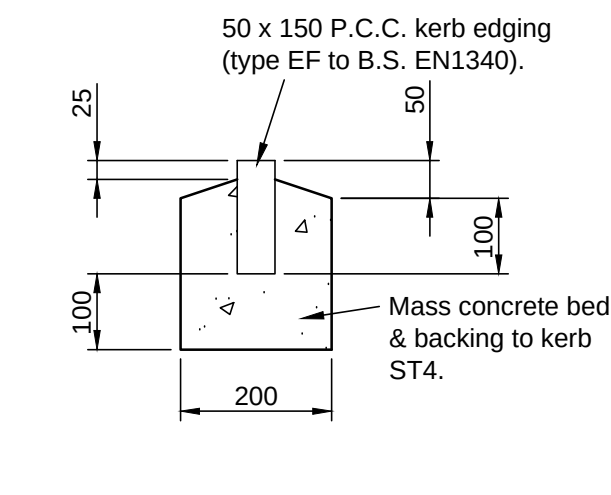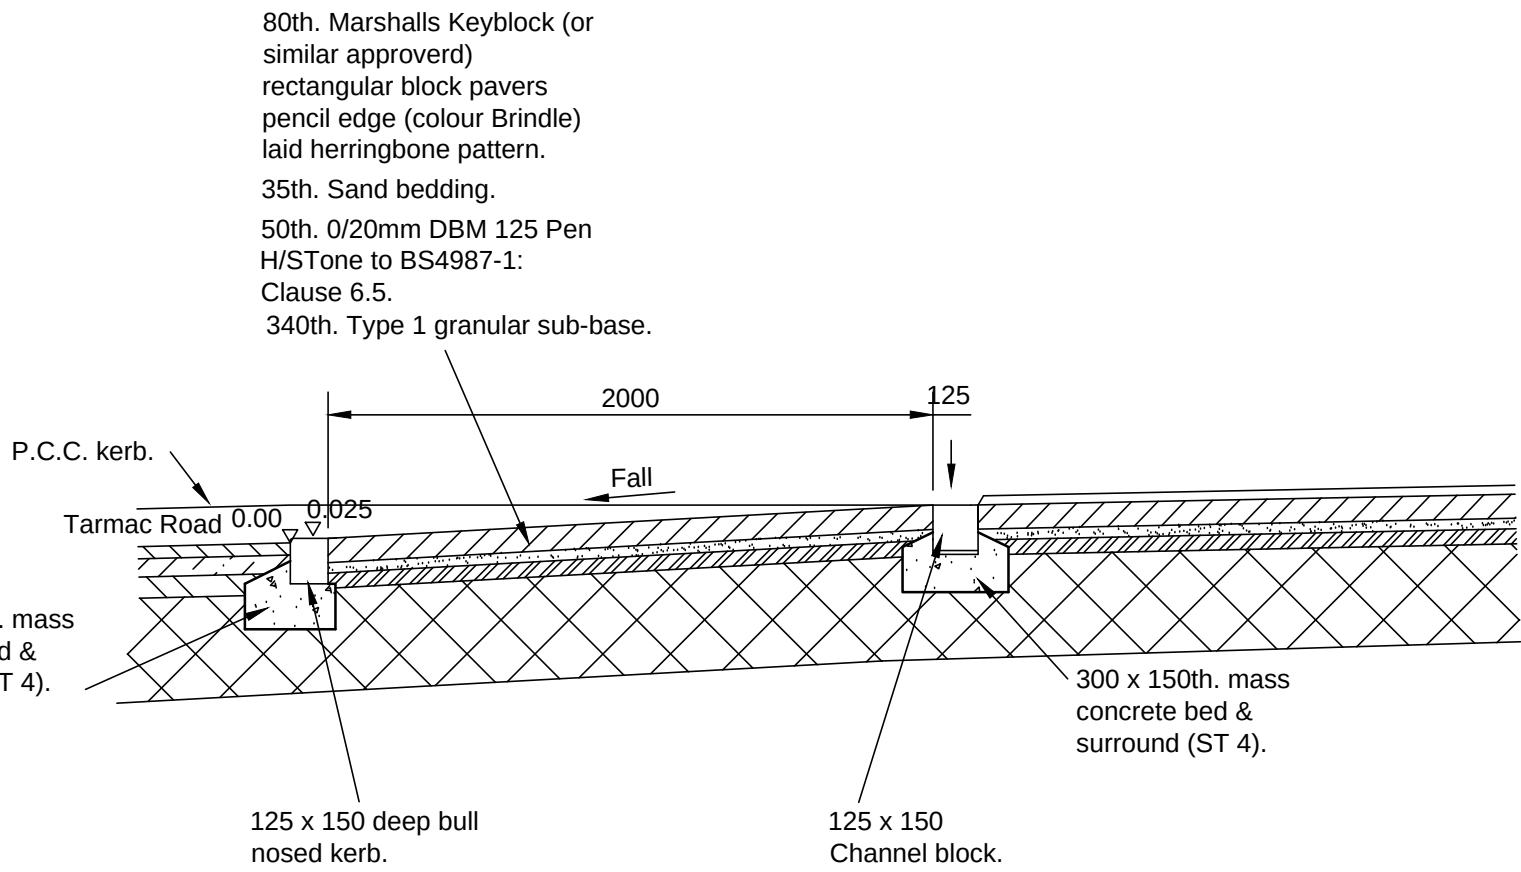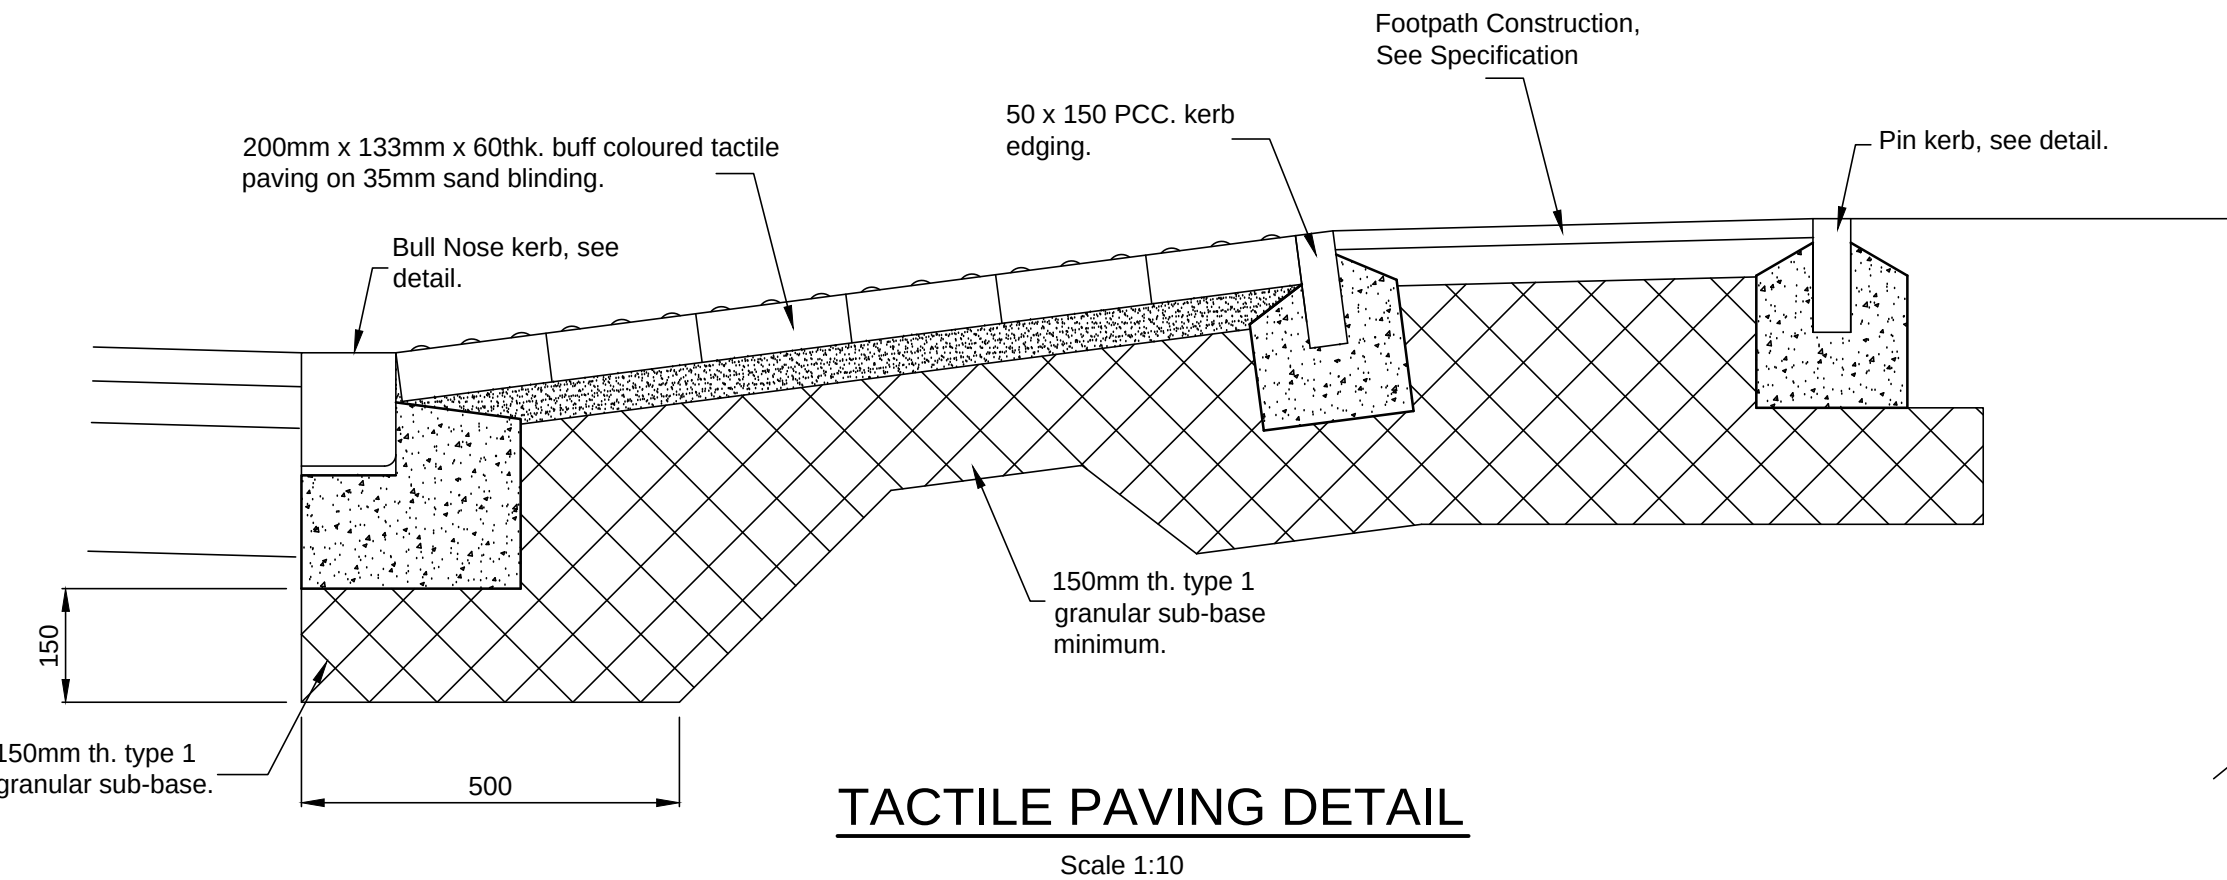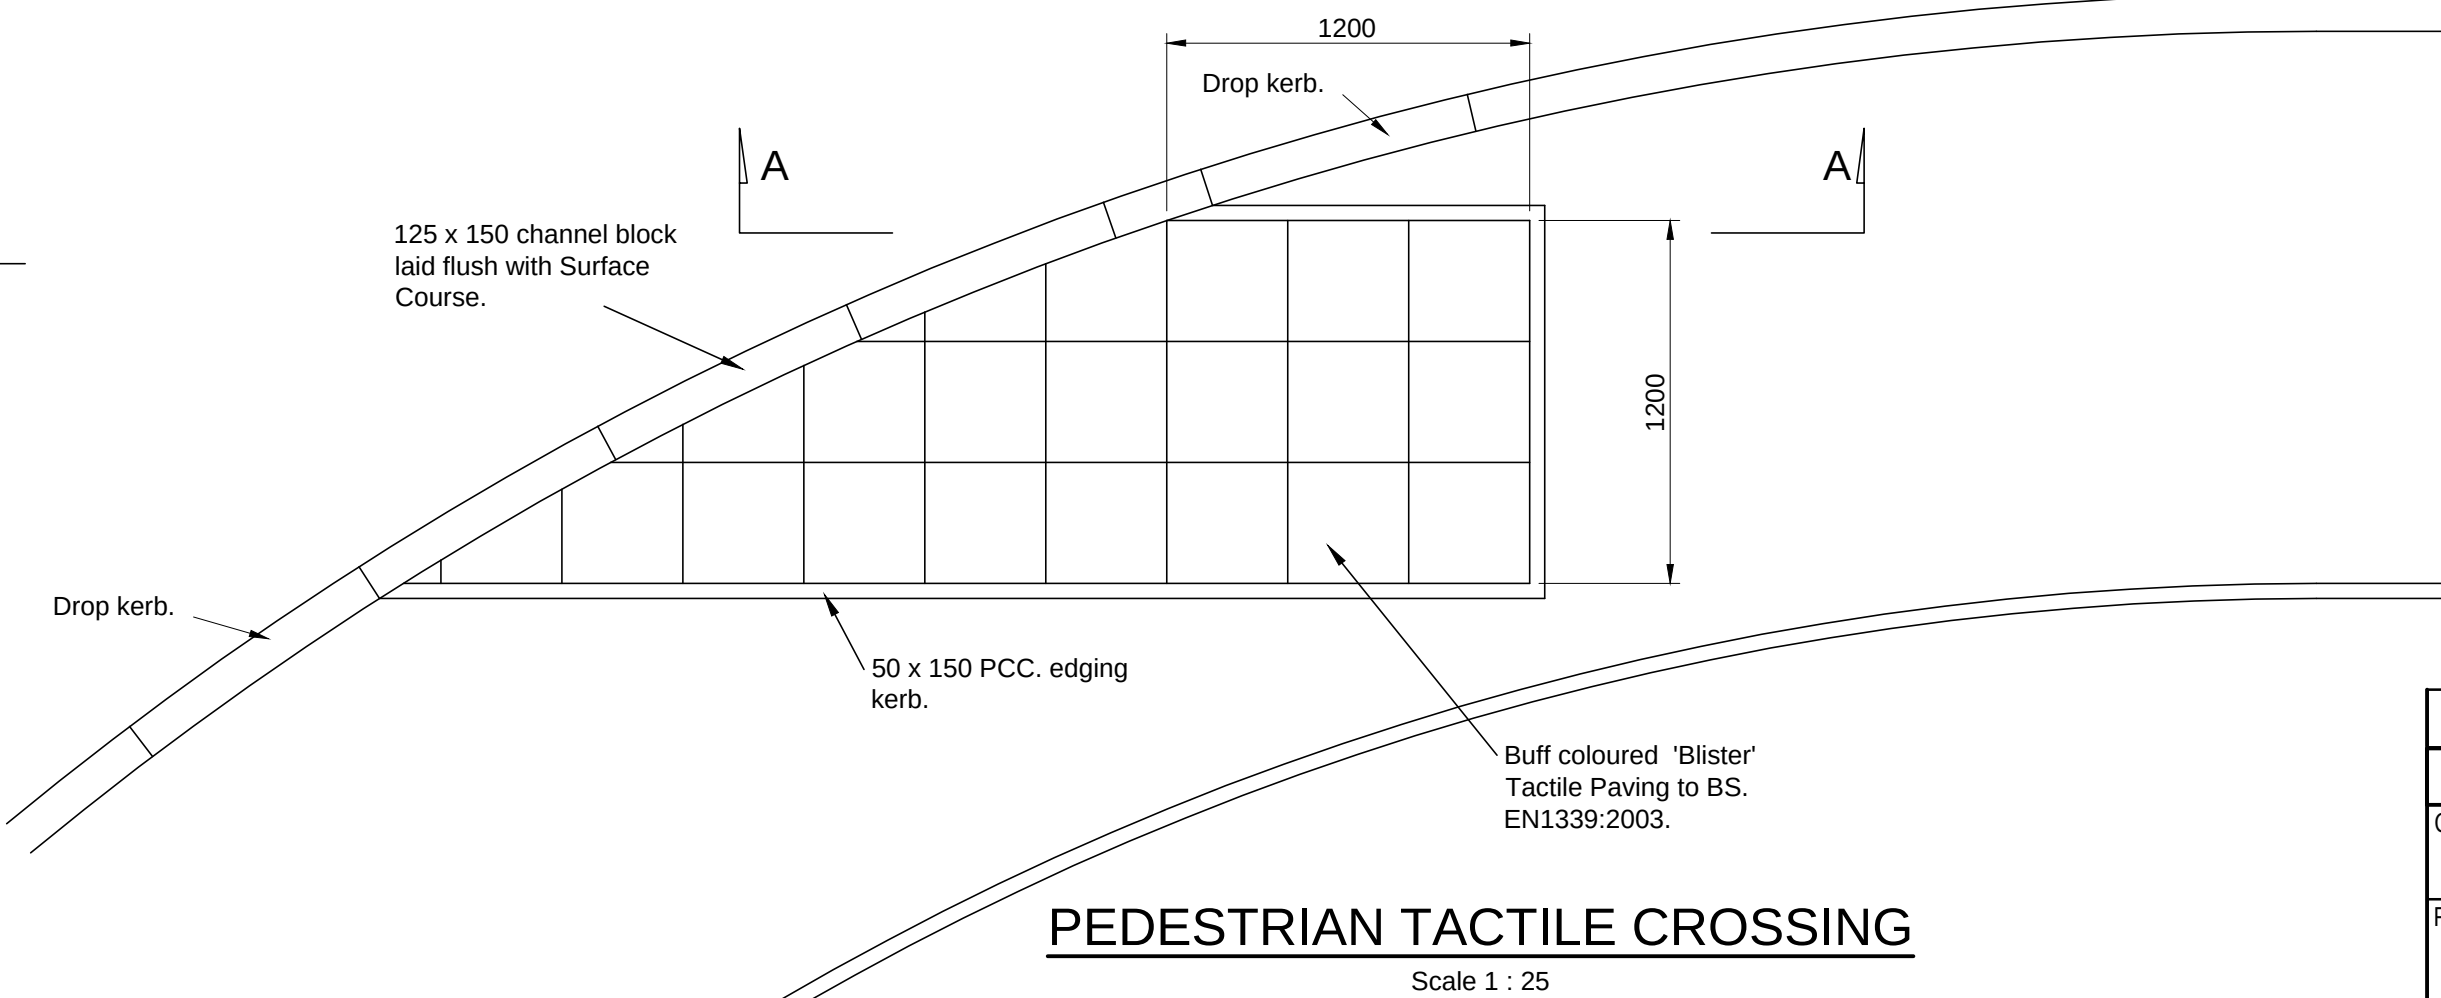

P1	PRELIMINARY ISSUE	RKG	JR	14.06.2017
Rev	Description	Dr	Ch	Date
Client	D J Atkinson Construction Ltd			
Project	PROPOSED RESIDENTIAL DEVELOPMENT ELSECAR			
Title	CONSTRUCTION DETAILS			
J ROBERTS DESIGN LTD		Sheet Size	A1	Scale
		Drawn	RKG	AS SHOWN
		Checked		Drawing Number
		Approved		1316/07
				Rev
				P1