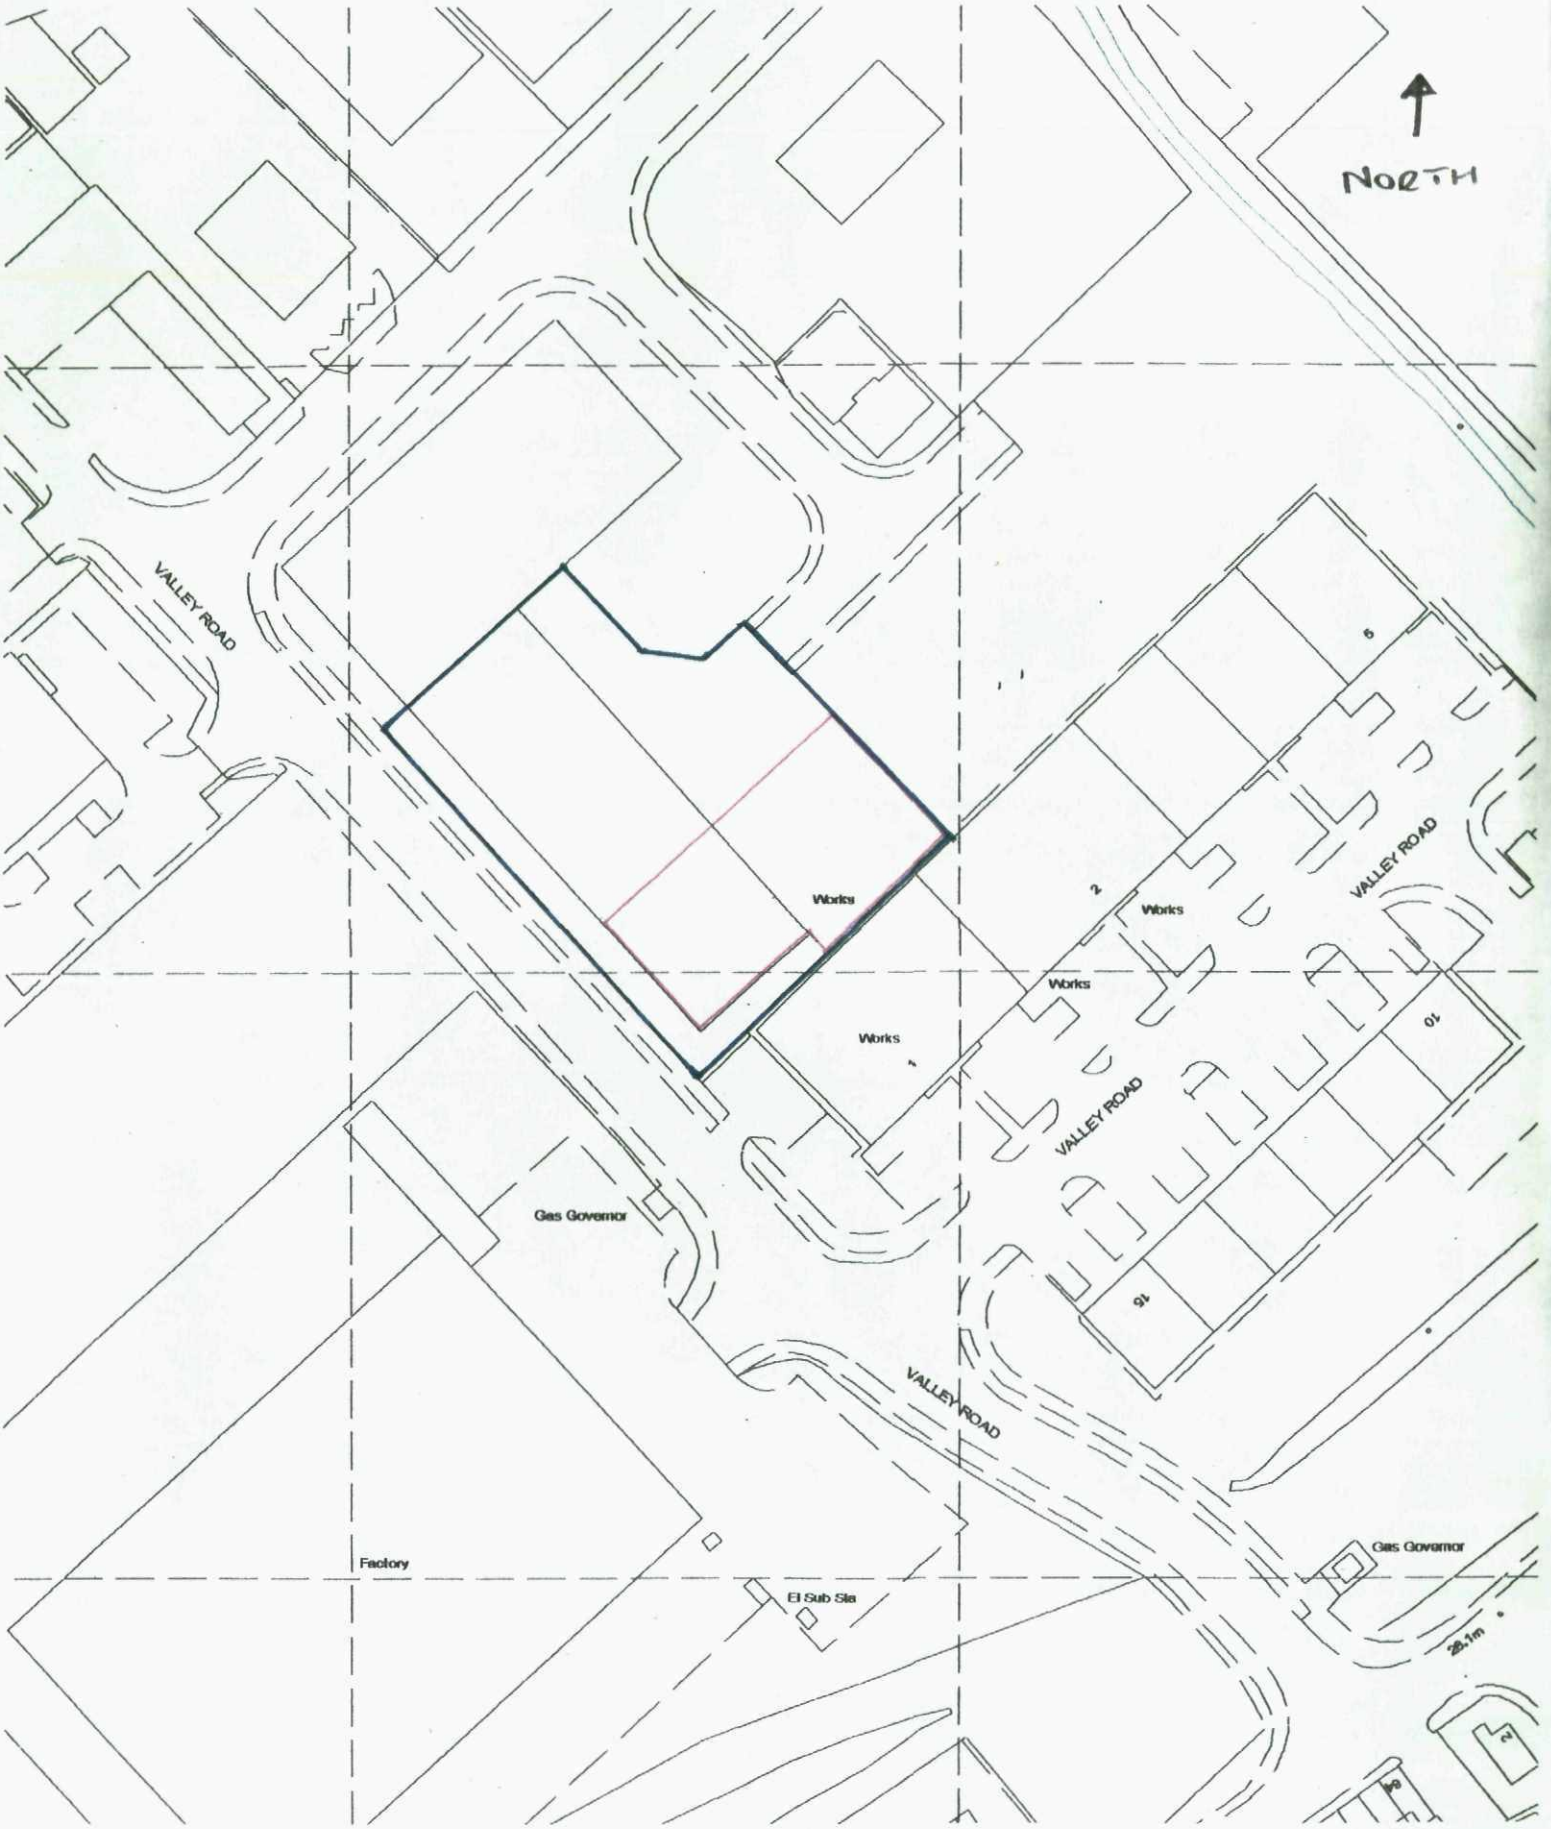


SITE LOCATION PLAN

Gillott Alloys Limited Station Road Industrial Estate, Valley Road, Wombwell, Barnsley, S73 0BS.

Scale: 1/1250

Date: August 2009 Drawing No. GAL/0809/02

Google

Gillot Alloys
XS Waste Management

NORTH

