
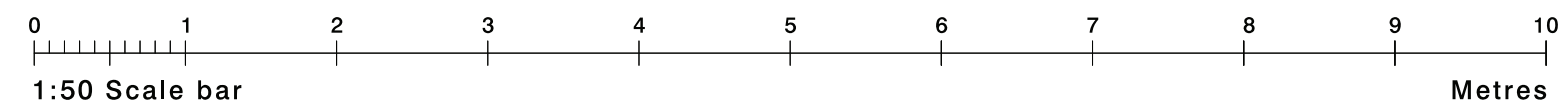


Sign 1 - Scale 1:50
DT2 - 8m Totem - Custom Size Boxes

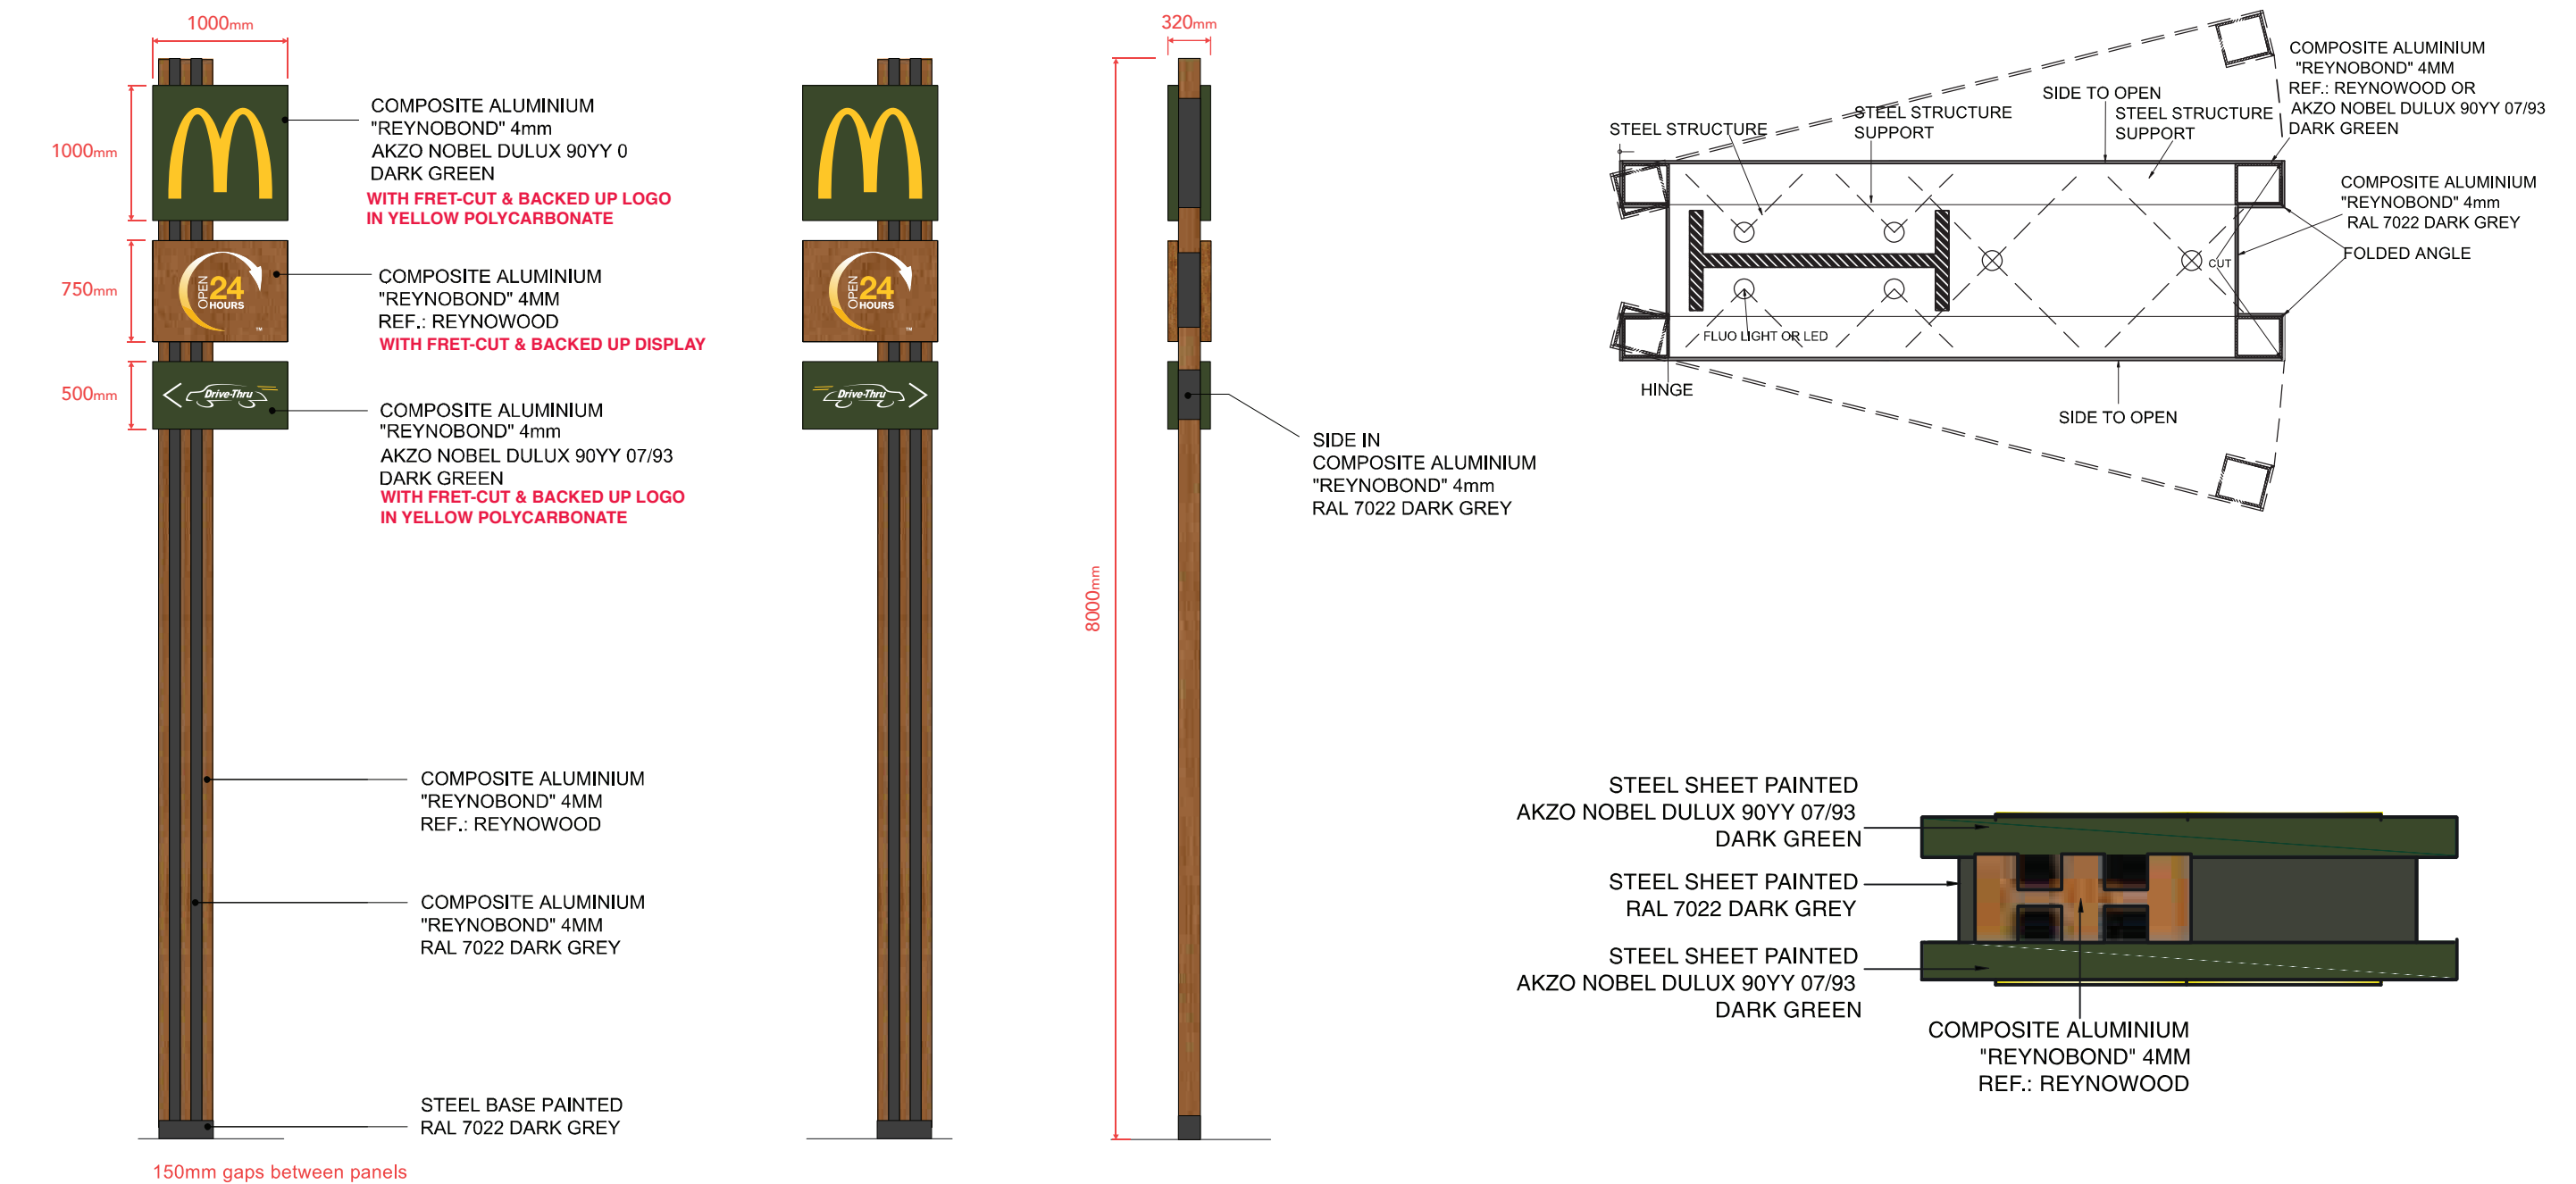

Site
McDonalds
Stairfoot, Barnsley

Job Number
00000
Drawing Location

Page 1

Scale
as shown @ A3
Issue / Rev
Issue 01

Drawn By
JS
Checked By

Sales Rep
CS
Date
20/02/2024



BUTTERFIELD SIGNS LTD
174 Sunbridge Rd
Bradford
West Yorkshire
BD1 2RZ
Tel: 01274 722244
Fax: 01274 848996
Web: www.butterfieldsigns.co.uk