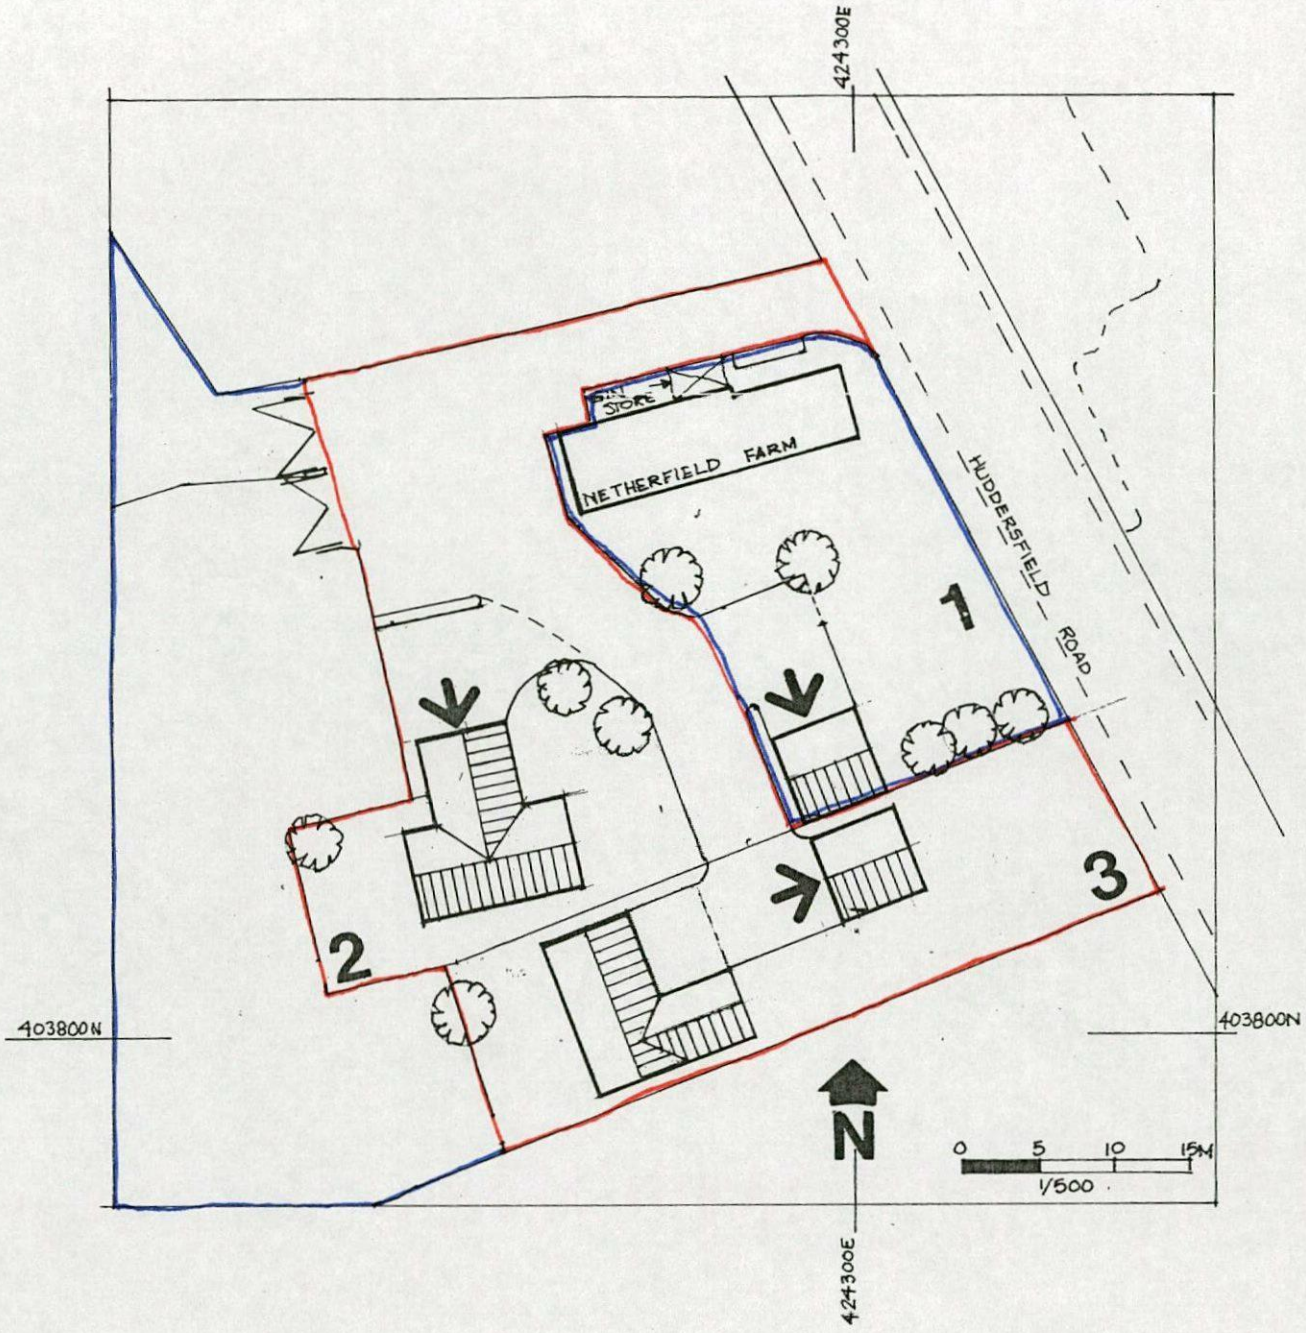
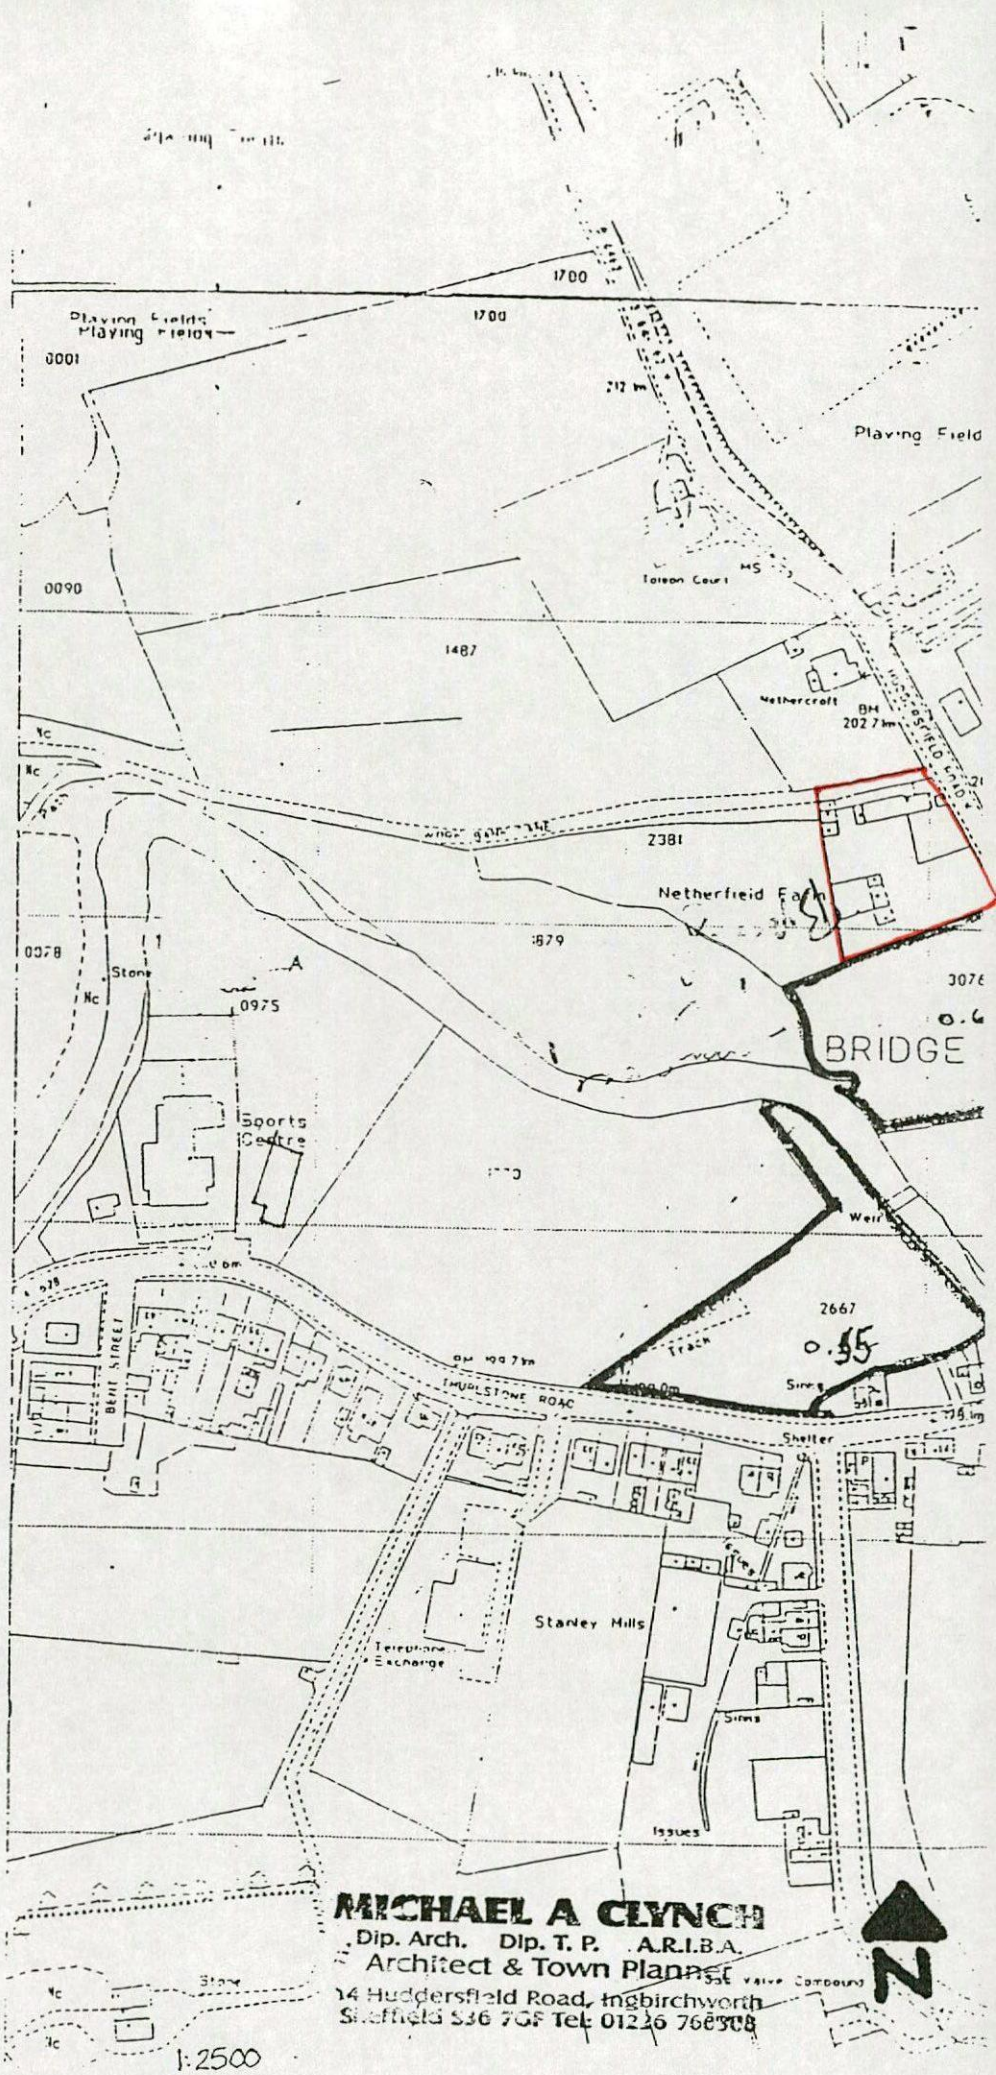


PROPOSED HOUSING NETHERFIELD FARM PENISTONE, SITE PROPOSALS
1:500 SCALE 12/2012 DRG A1

MICHAEL A CLYNCH
Dip. Arch. Dip. T. P. A.R.I.B.A.
Architect & Town Planner
14 Huddersfield Road, Ingbirchworth
Sheffield S36 7GF Tel: 01226 766308


Playing Fields
Playing Field
1700
0001
Playing Field
0090
1487
Nethercroft
BM
202.7m
2381
Netherfield Farm
0078
Stone
0975
BRIDGE
Sports Centre
2667
0.55
HUDDERSFIELD ROAD
Shelter
Stanley Mills
Telephone Exchange
Issues
Stone
MICHAEL A CLYNCH
Dip. Arch. Dip. T. P. A.R.I.B.A.
Architect & Town Planner
14 Huddersfield Road, Ingbirchworth
Sheffield S36 7GF Tel: 01226 768308
N
1:2500