


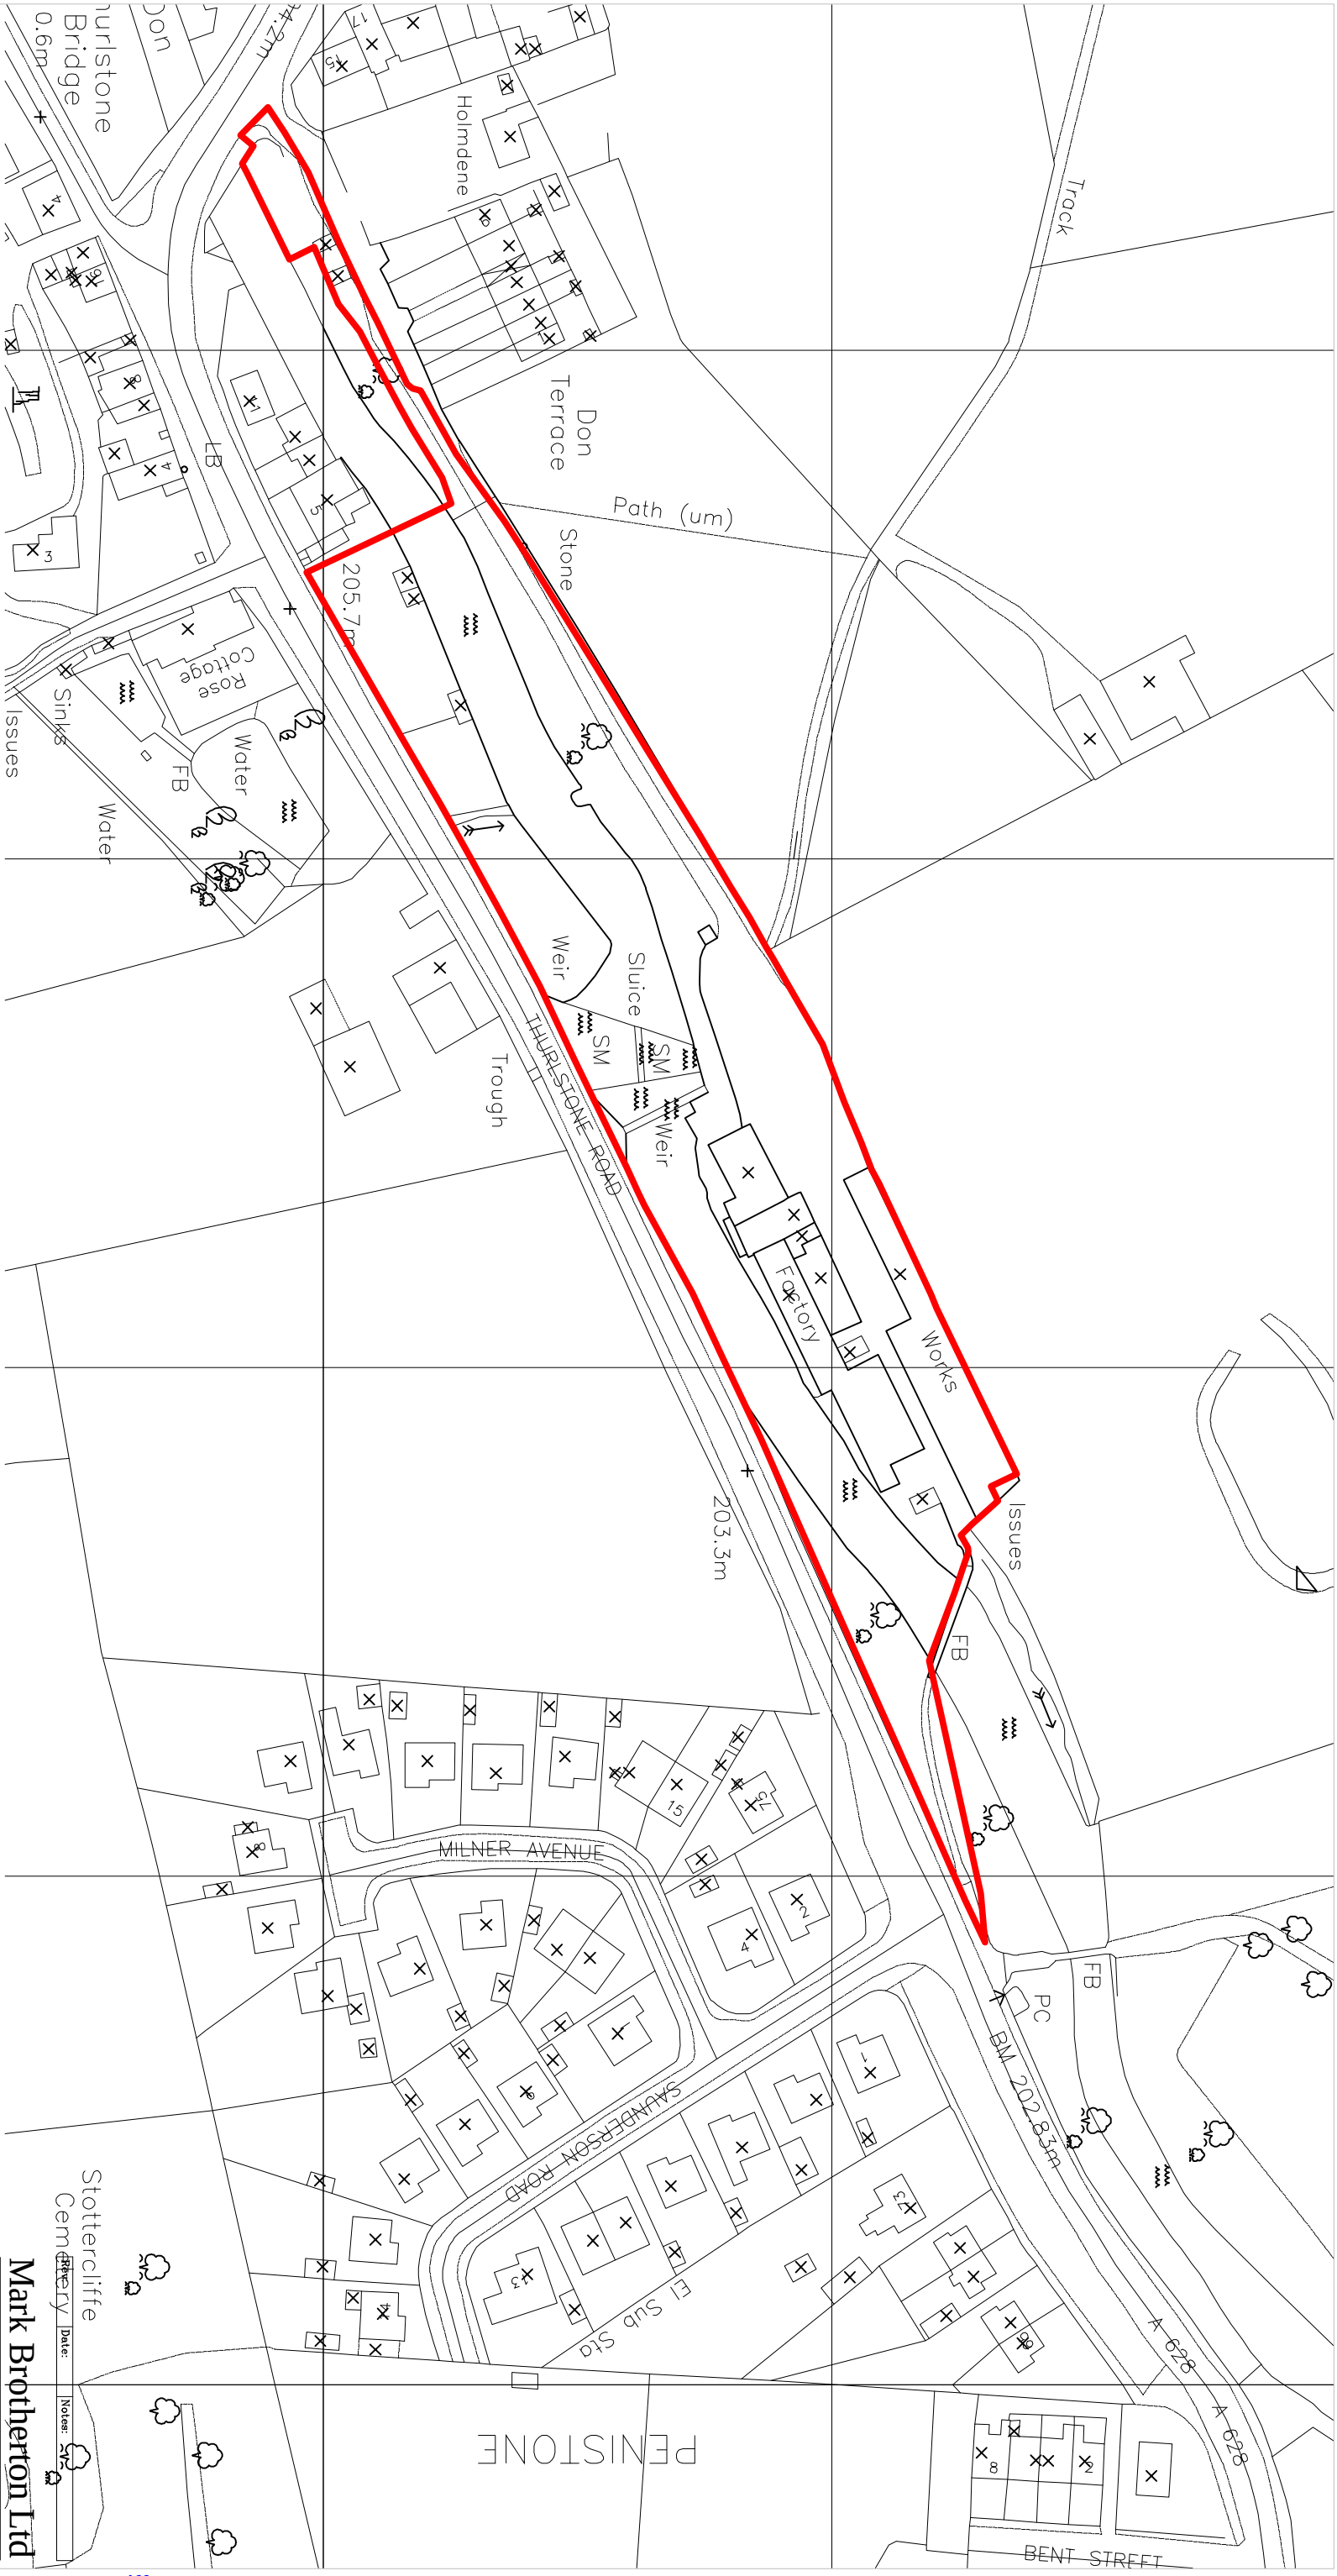

Copyright. All rights reserved. Licence Number 100020449

Site Layout – 1:1250

Client:				Mr J Hutchins	
Project:				Hoyle Mill, Thurstone. Residential Development	
Drawing:				Proposed Site Location	
Date:	Jan 2005	Scale:	1:1250		
Drawing No:	0961/101	Rev:			

Mark Brotherton Ltd
Chartered Architect
FOX COTTAGE, WHITLEY ROAD, WHITLEY
WEL2 0LU
TEL/FAX: 01924 65631
email:mba@lmworld.co.uk

Client:				Mr J Hutchins	
Project:				Hoyle Mill, Thurstone. Residential Development	
Drawing:				Proposed Site Location	
Date:	Jan 2005	Scale:	1:1250		
Drawing No:	0961/101	Rev:			