



Notes

Do not scale from drawing, use figured dimensions only.

All dimensions must be checked and verified on site prior to commencement of work and architect to be notified of any discrepancies.

This drawing is intended to permit overall scheme proposals only and cannot be used for construction purposes without further information.

Rev		Drawn	Checked	Date
A	Second Rowan tree added and tree protection updated.	MJN		30.07.15

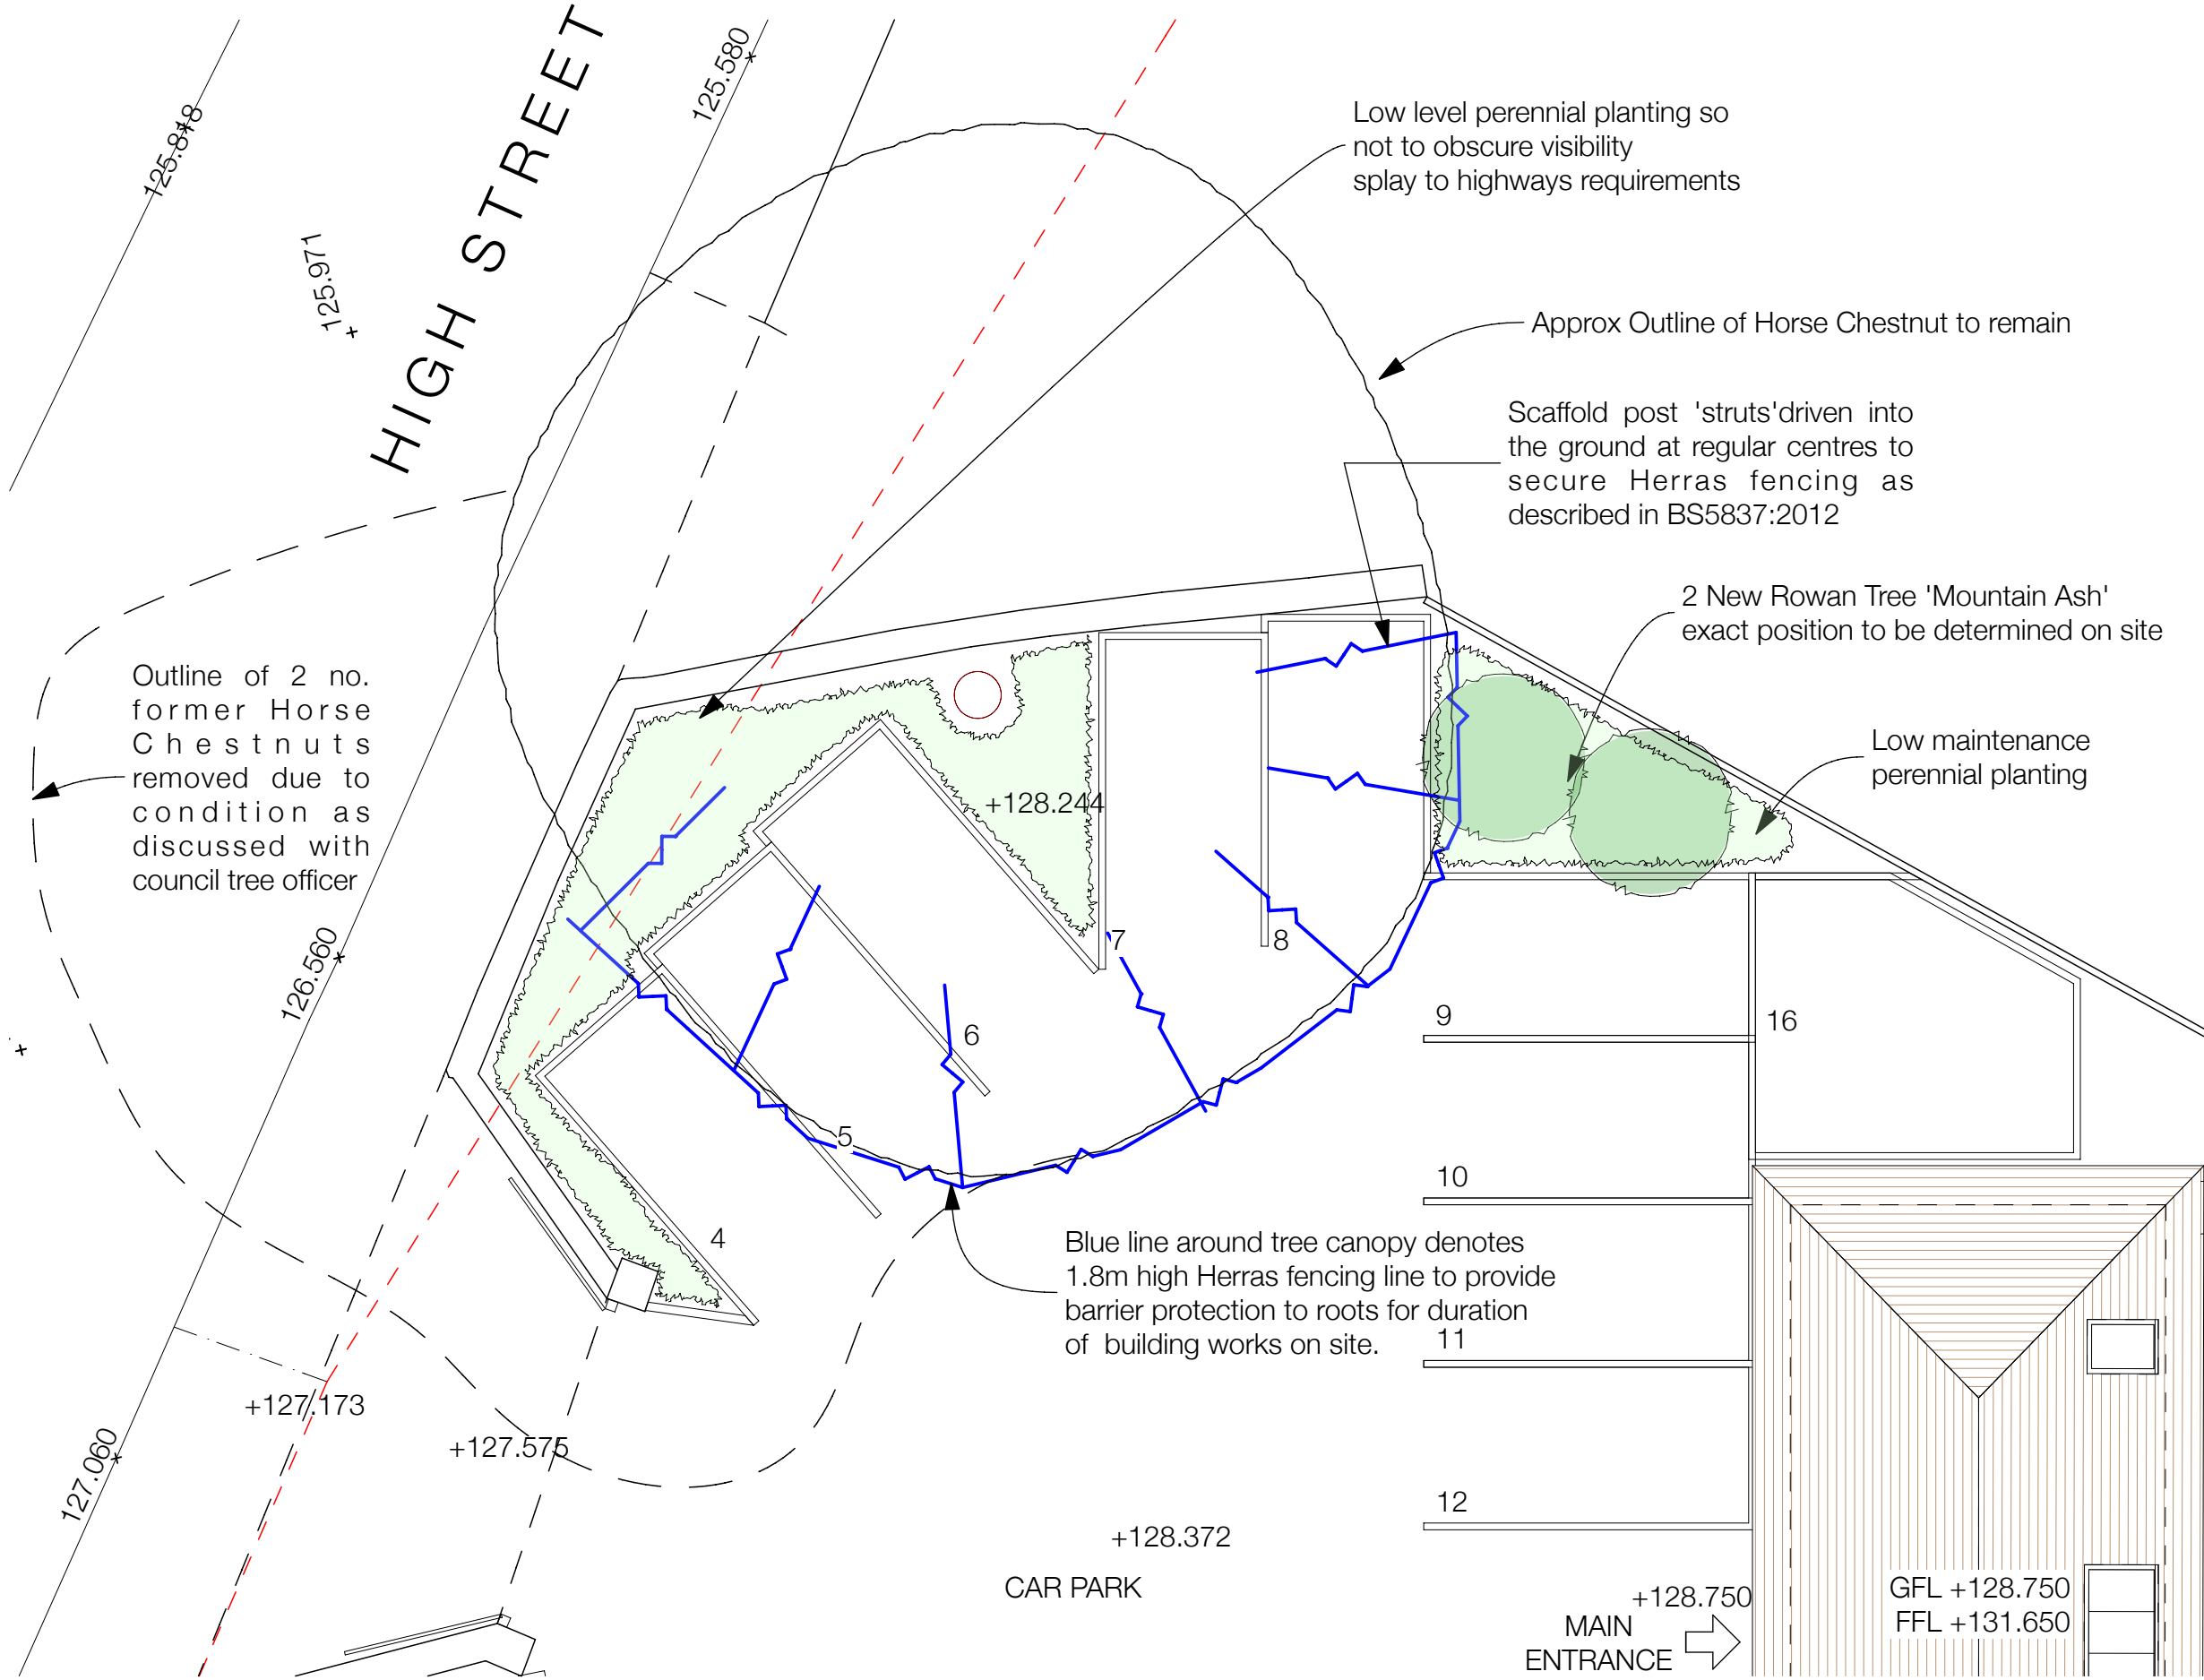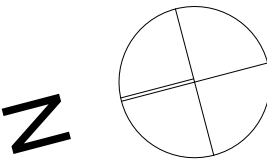

Job Title	
New Offices - 88-90 High Street, Dodworth, Barnsley, S75 3RQ,	
Client	
1st Horizon Surveying & Engineering	
Status	Company
Sketch Scheme	AD
Drawing	Scale [A3]
Planting and Tree Protection	1:100
Date	Drawn
July 15	MJN
Checked	
Drawing No.	Revision
2993(SK)04	A

Planting Scheme and Tree Protection Drawing 1:100

ONE17

DESIGN

THE DYEHOUSE, ARMITAGE BRIDGE
HUDDERSFIELD, WEST YORKS HD4 7PD

TEL 01484 668 000 FAX 01484 668 001
E SOLUTIONS@ONE17DESIGN.COM

WWW.ONE17DESIGN.COM