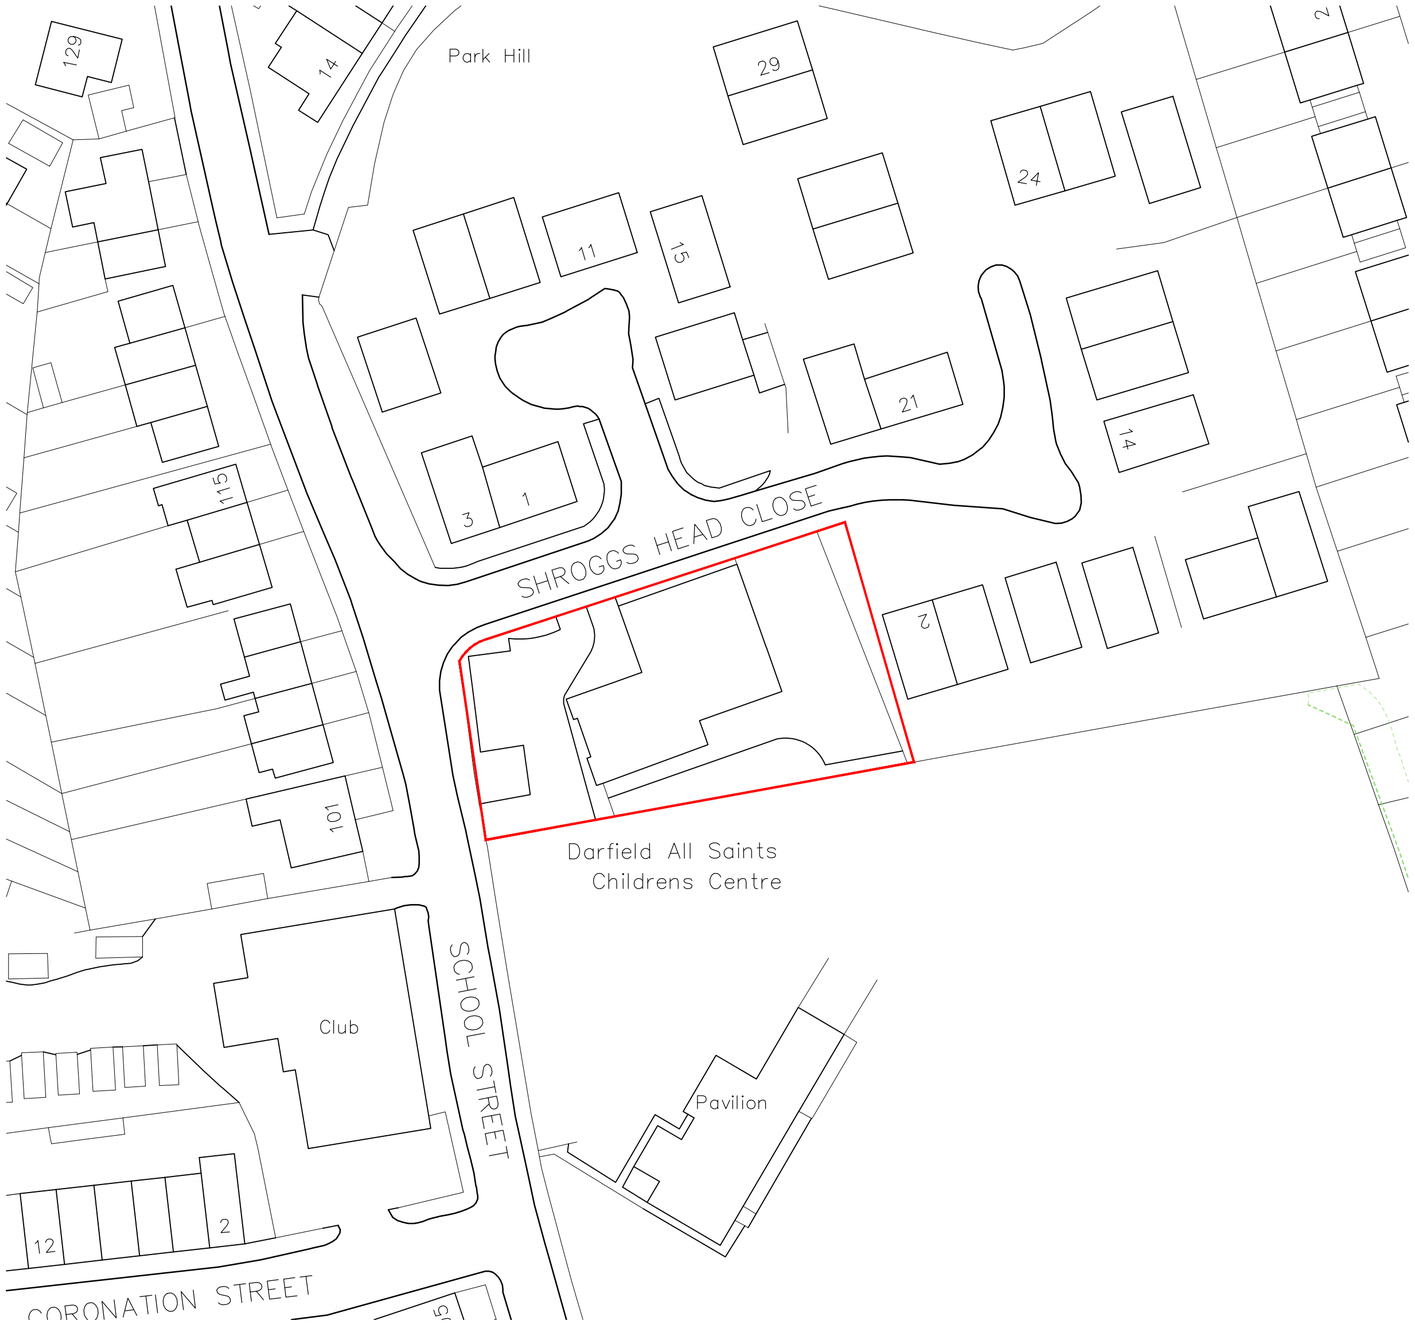


01 **Location Plan**

1:500

RESPONSIBILITY IS NOT ACCEPTED FOR OTHERS SCALING DIRECTLY FROM THIS DRAWING. DO NOT SCALE FROM THIS DRAWING, USE WRITTEN DIMENSIONS ONLY.

0m 5 10 15 30m

ORIGINAL SHEET SIZE A2

1:500

KEY PLAN

THIS DRAWING IS PRODUCED FOR USE IN THIS PROJECT ONLY AND MAY NOT BE USED FOR ANY OTHER PURPOSE. NPS PROPERTY CONSULTANTS LTD ACCEPT NO LIABILITY FOR THE USE OF THIS DRAWING OTHER THAN THE PURPOSE FOR WHICH IT WAS INTENDED IN CONNECTION WITH THIS PROJECT AS RECORDED IN THE 'PURPOSE FOR ISSUE' AND 'FILE STATUS CODE'.

THIS DRAWING MAY NOT BE REPRODUCED IN ANY FORM WITHOUT PRIOR WRITTEN AGREEMENT OF NPS PROPERTY CONSULTANTS LTD.

© CROWN COPYRIGHT AND DATABASE RIGHTS 2018 ORDNANCE SURVEY LICENCE NUMBER 100022264

Notes:

FIRST ISSUE						
P1	BST	14.11.18				
COMMENT						
REV	DRAWN	DATE	CHECKED	DATE	APPROVED	DATE

NPS Barnsley Ltd
Gateway Plaza, Sackville St, Barnsley, South Yorkshire, S70 2RD,
Tel: 01226 774605; **Email**: barnsley@nps.co.uk; **web**:www.nps.co.uk

CLIENT

BMBC

PROJECT

Darfield Family Centre Extension

TITLE

Site Location Plan

SCALES	DISCIPLINE	PROJECT NUMBER
1:50	ARCHITECT	18-1-1324

DRAWING NUMBER		REV CODE
NPS-00-00-DR-A-(00)-010		P1
STATUS CODE	PURPOSE OF ISSUE	DRAWN BY
S2	PLANNING APPROVAL	BST

© COPYRIGHT NPS GROUP 2018