
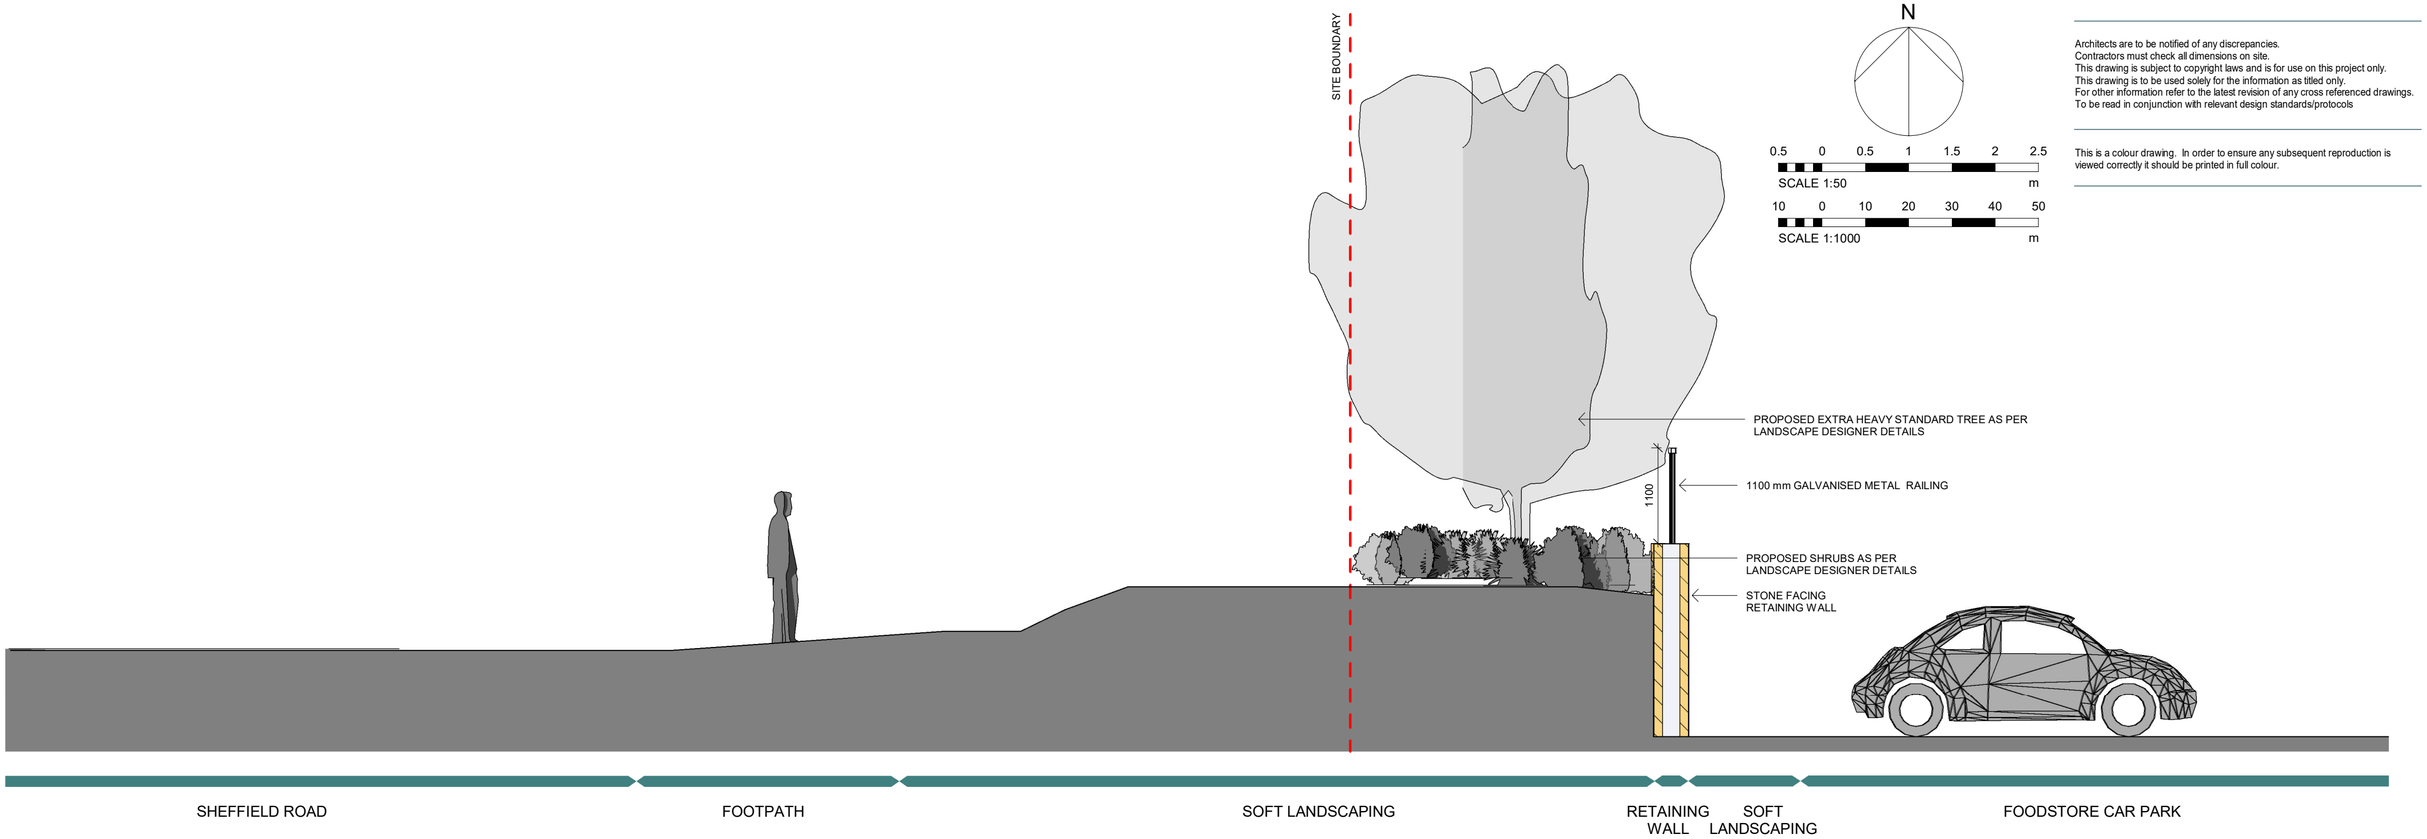


SECTION A
1 : 50

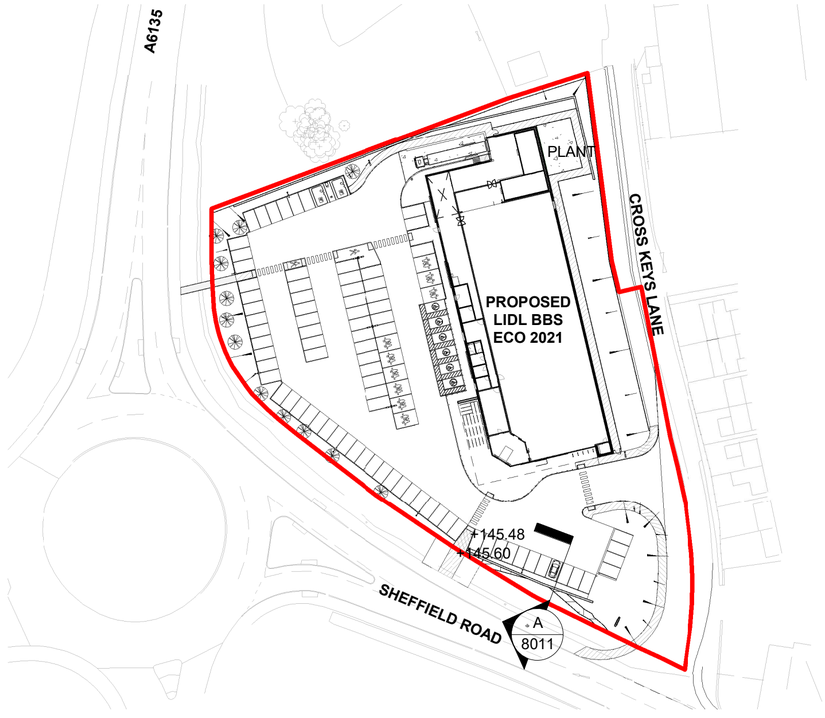

KEY PLAN
1 : 1000

Architects are to be notified of any discrepancies.
Contractors must check all dimensions on site.
This drawing is subject to copyright laws and is for use on this project only.
This drawing is to be used solely for the information as titled only.
For other information refer to the latest revision of any cross referenced drawings.
To be read in conjunction with relevant design standards/protocols

This is a colour drawing. In order to ensure any subsequent reproduction is viewed correctly it should be printed in full colour.

Rev	Description	Date	Drn	Ckd
C1	PLANNING AMENDEMENT ISSUE	02.05.23	SP	JM

Status
PLANNING

SMR
SMALLEY MARSEY RISPIN
ARCHITECTS
Floor 2 The Exchange Station Parade Harrogate HG1 1TS
01423 707 757 admin@smrarchitects.co.uk

Project
HOYLAND, CROSS KEYS LANE

Client

Drawing Title
PROPOSED SITE SECTION- RETAINING WALL

Proj Ref	Origin	Zone	Level	Type	Role	Num	Status	Rev
- - -7579	SMR	00	ZZ	DR	A	2007	A3	C1

SMR Job Ref	Sheet	Scale	Drawn
7579-00-2007	A2	As indicated	SP