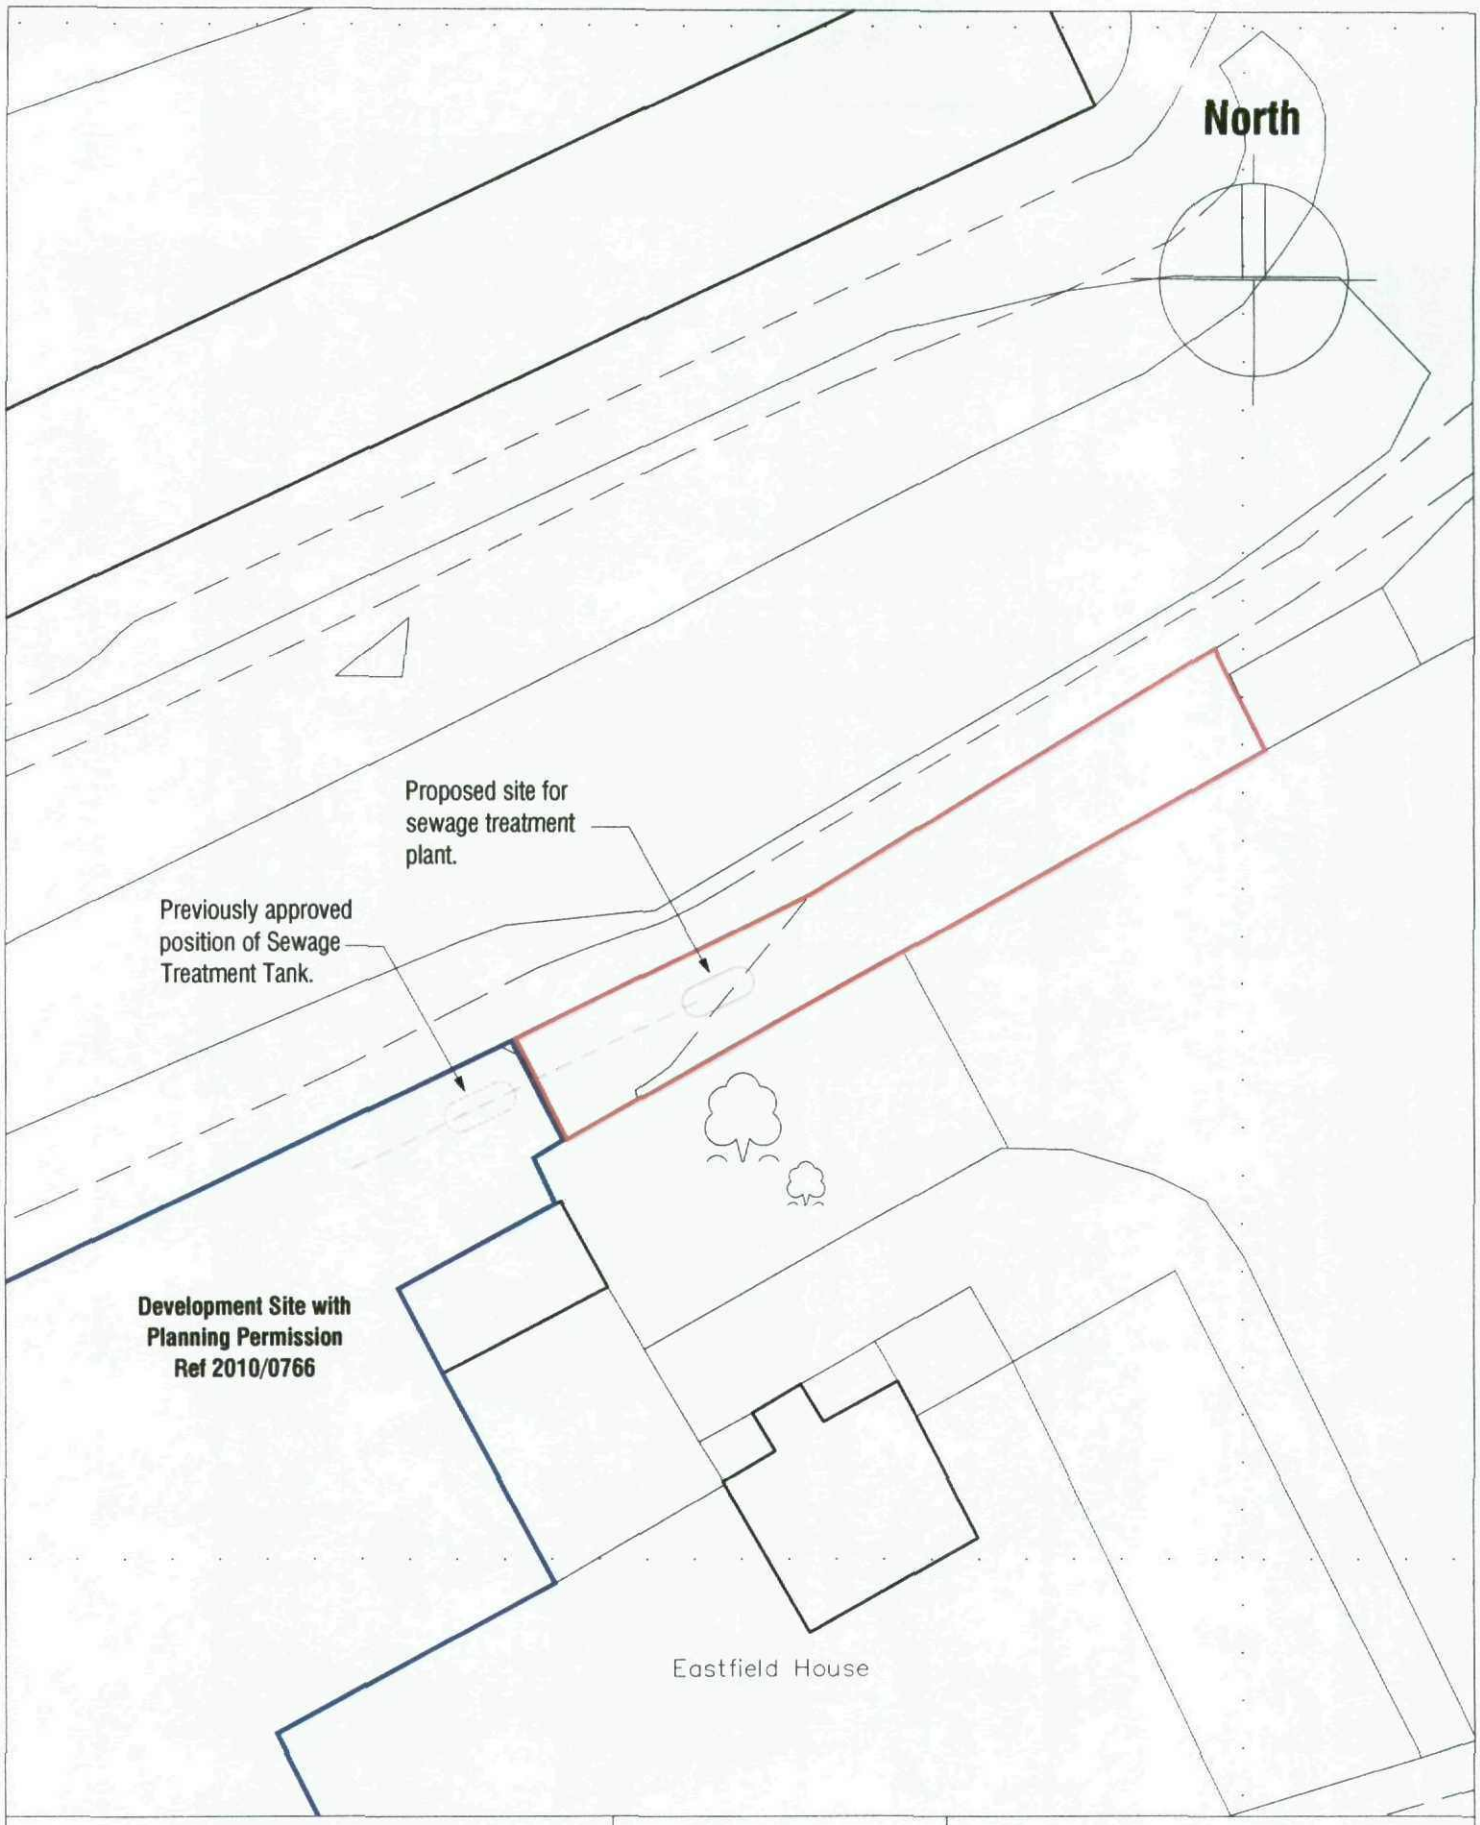


HILL TOP FARM
EASTFIELD LANE
SHEFFIELD
S35 7AY

BLOCK PLAN

Scale 1:500


Date Dec 11

Ref 11.61

Drwg No BP1

mboothdesign
architectural design and building consultants

11 Crowden Walk Barnsley
S75 2LU
T: 01226 286256
M: 07881898300
E: mboothdesign@btconnect.com

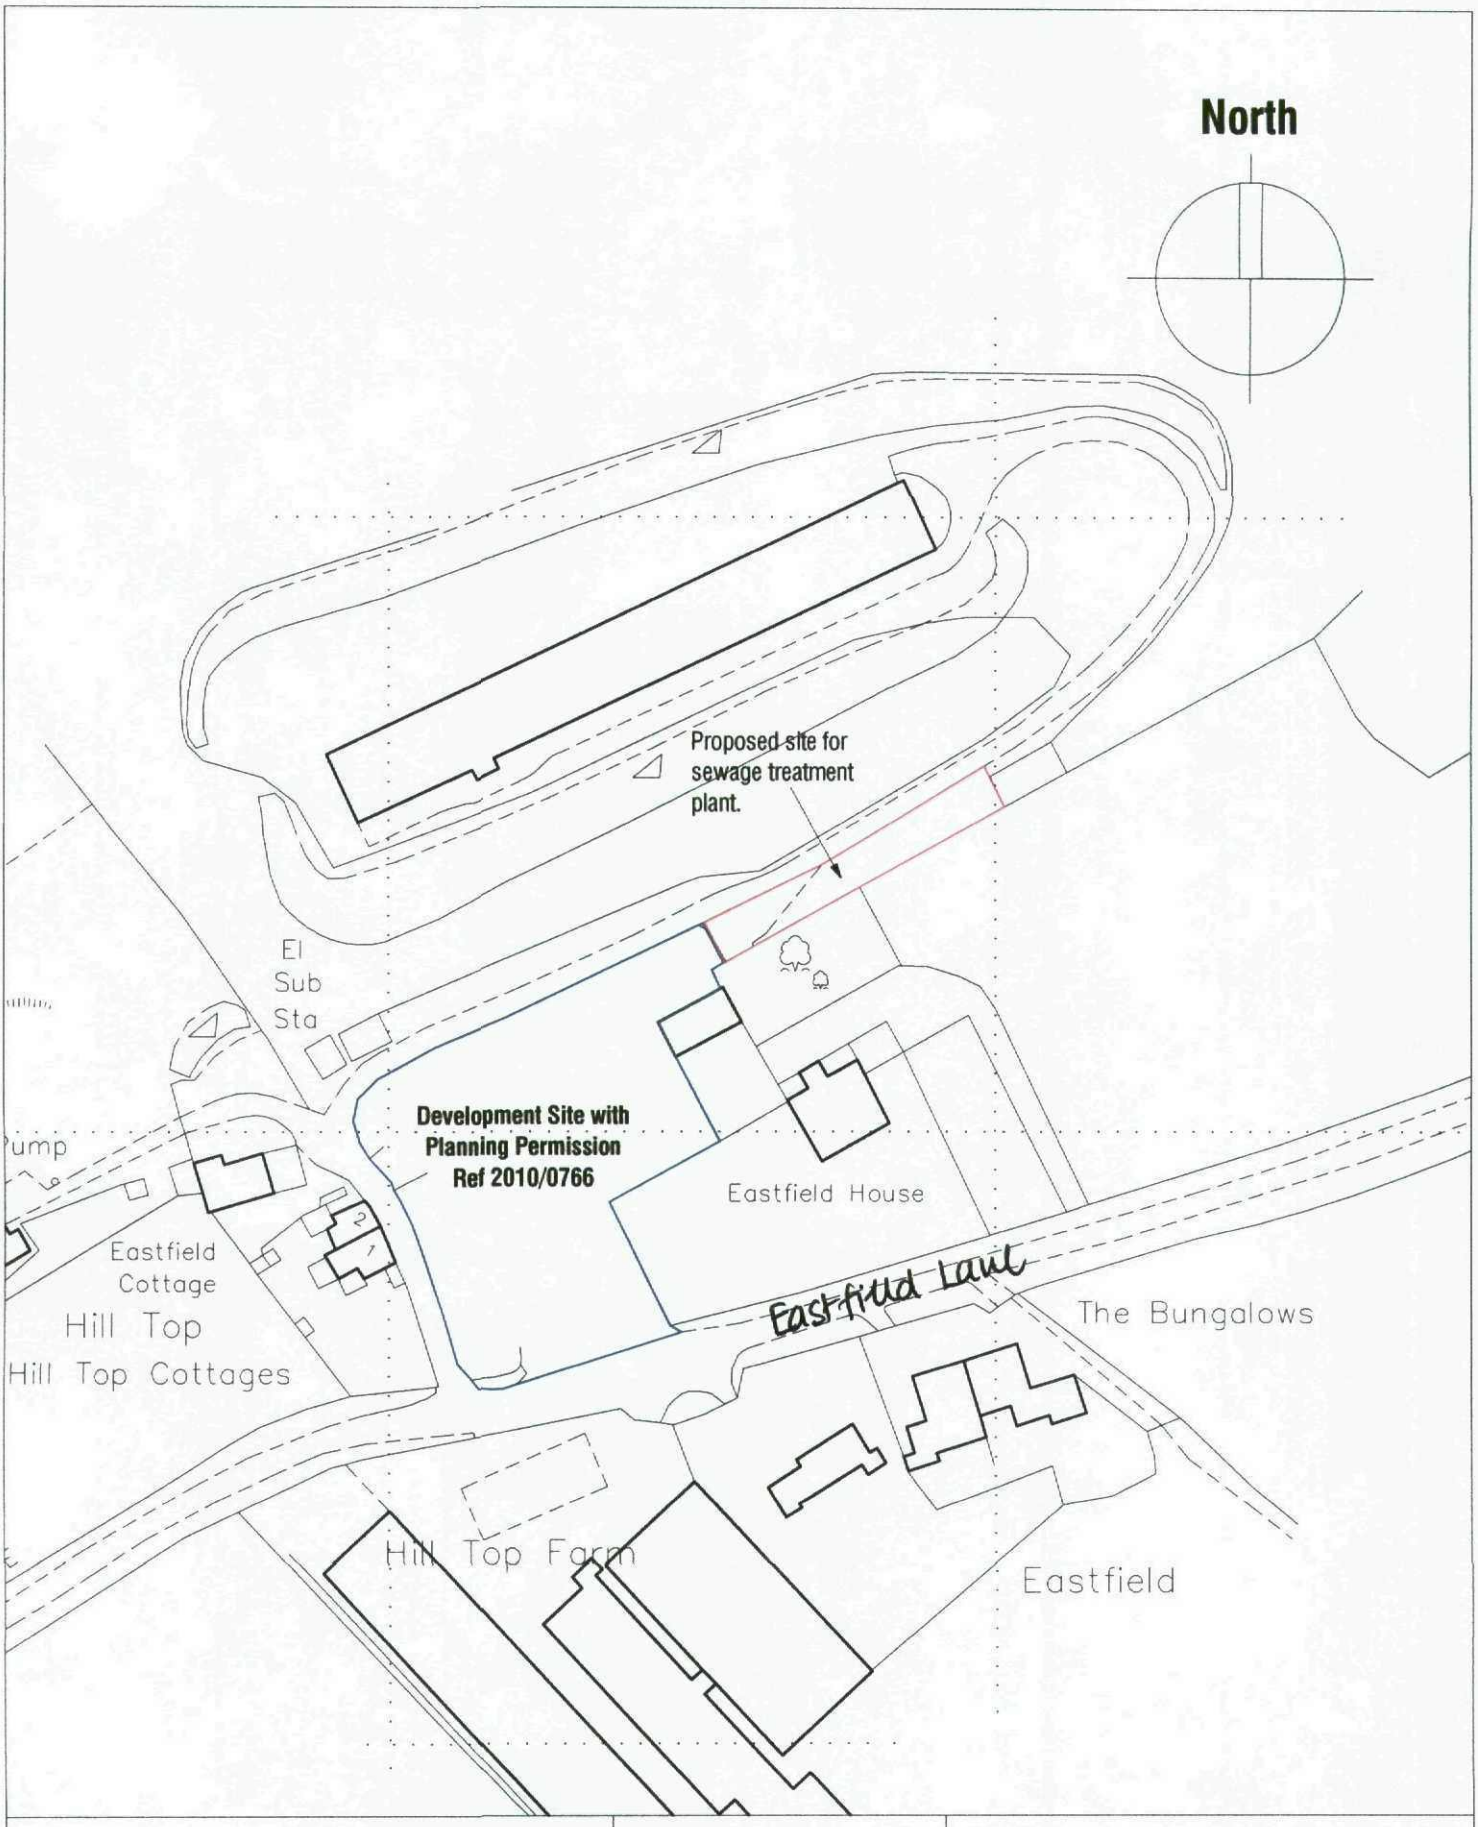

HILL TOP FARM
EASTFIELD LANE
SHEFFIELD
S35 7AY

LOCATION PLAN

Scale 1:1250
Date Dec 11
Ref 11.61
Drwg No OS1

mboothdesign
architectural design and building consultants

11 Crowden Walk Barnsley
S75 2LU
T: 01226 286256
M: 07881898300
E: mboothdesign@btconnect.com