



FRONT



N.E. SIDE

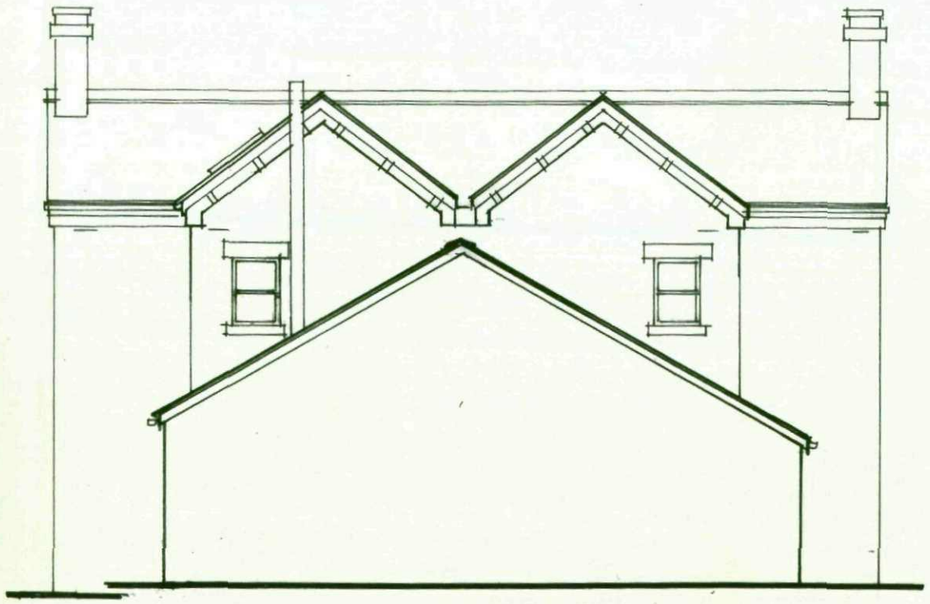

REAR

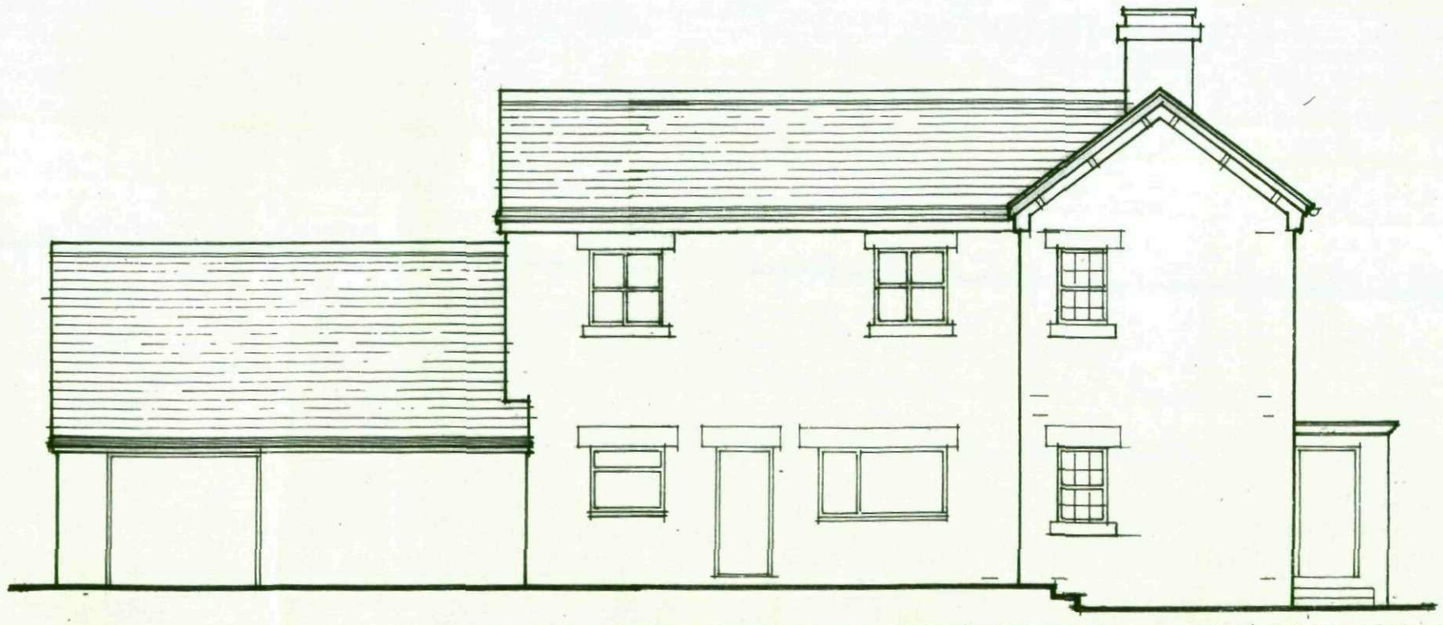

S.W. SIDE

PROPOSED ELEVATIONS

REVISION A JAN 2009. WINDOWS ALTERED
REVISION B MAR 2009 GARAGE ALTERED
REVISION C JUL 2009 GARAGE + EXTENSION ALTERED

PROJECT


EXTENSION
LIDGETT HOUSE, SHEFFIELD ROAD
HOYLAND COMMON

FOR MR AND MRS HUDSON


CAPITAL DESIGN STUDIO
CHARTERED ARCHITECT
109 COBDEN VIEW ROAD, SHEFFIELD S10 1HR
TEL & FAX [0114] 263 1118

SCALE	DATE	DWG. NO.
1:50	JAN 2009	0848.06

HEDGE ON BOUNDARY

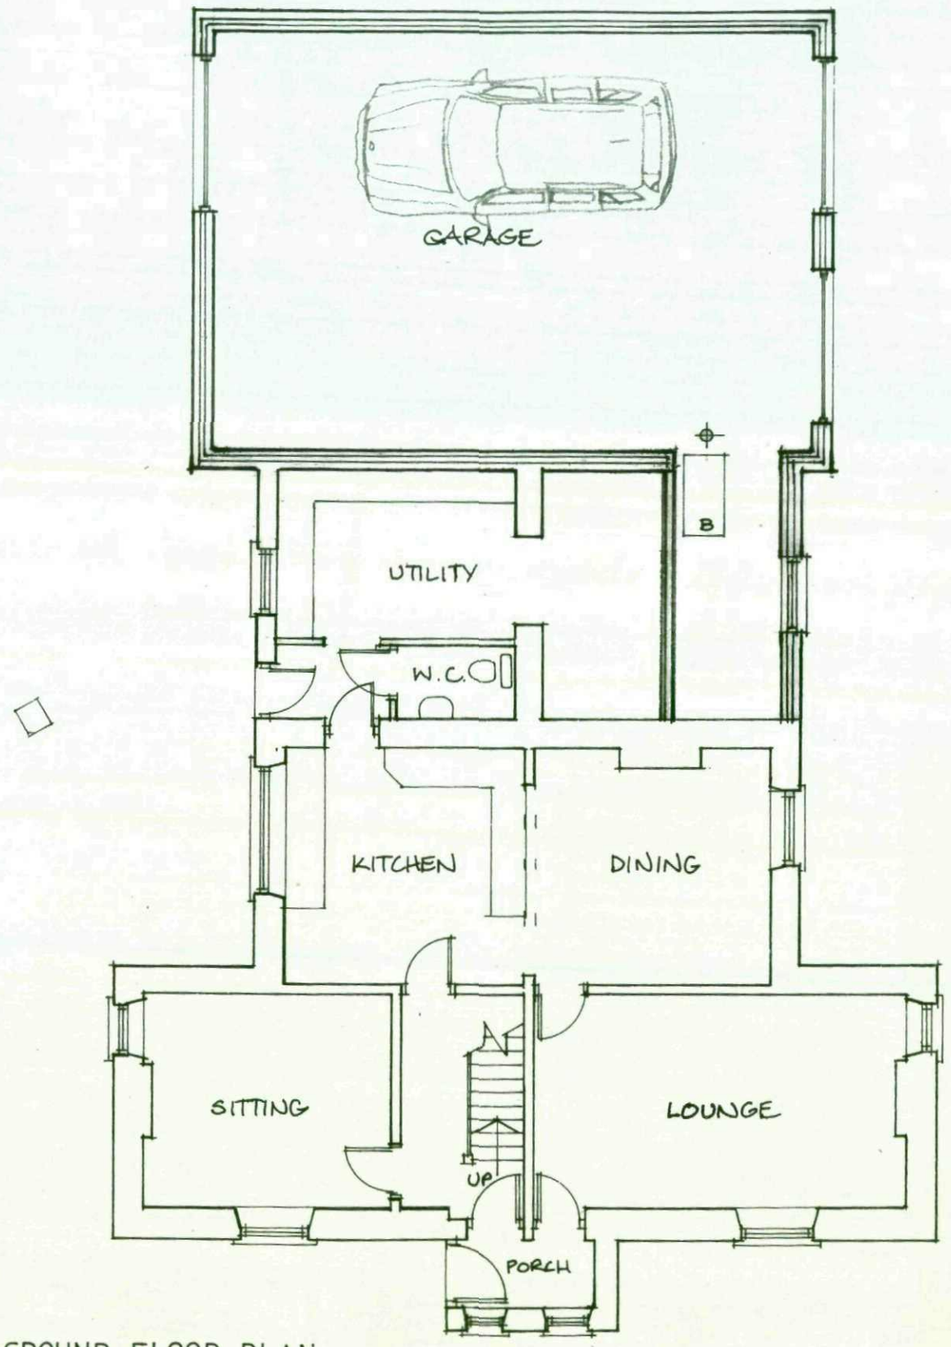

GROUND FLOOR PLAN

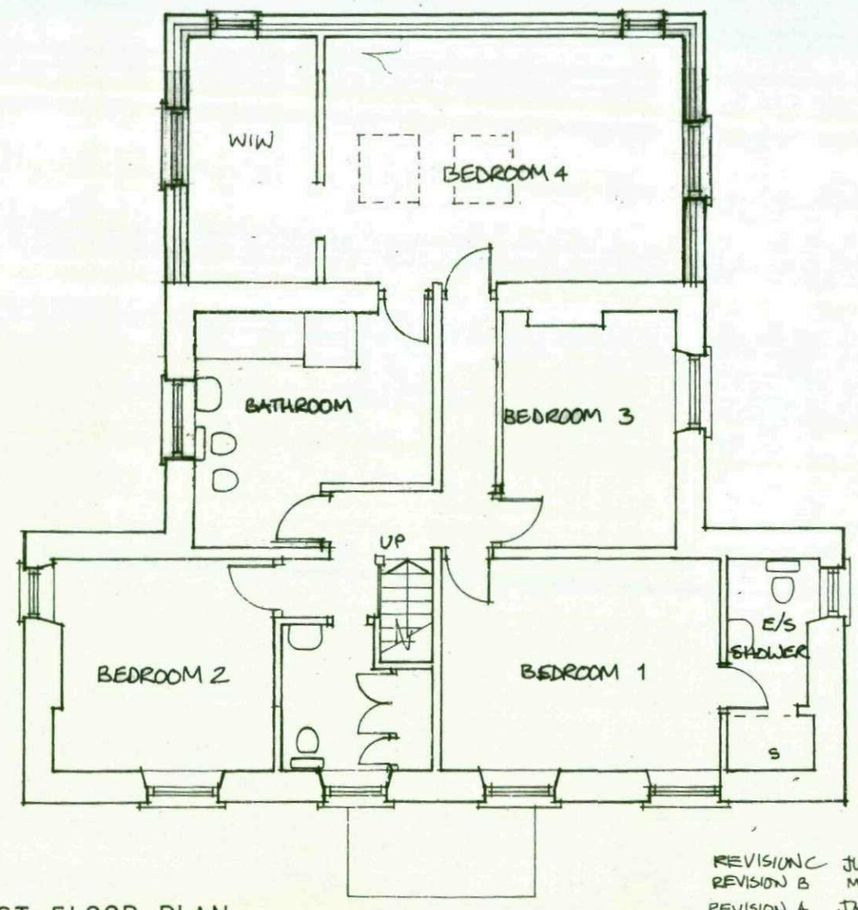

FIRST FLOOR PLAN

REVISION C JUL 2009 GARAGE + EXTENSION ALTERS
REVISION B MAR 2009 VARIOUS AMENDMENTS
REVISION A JAN 2009 BEDROOM 4 + BATHROOM ALT


PROJECT

EXTENSION
LIDGETT HOUSE, SHEFFIELD ROAD
HOYLAND COMMON


FOR MR AND MRS HUDSON

CAPITAL DESIGN STUD
CHARTERED ARCHITECT
109 COBDEN VIEW ROAD, SHEFFIELD S10 1H
TEL & FAX [0114] 263 1118


SCALE	DATE	DWG. NO.
1:50	JAN 2009	0848.

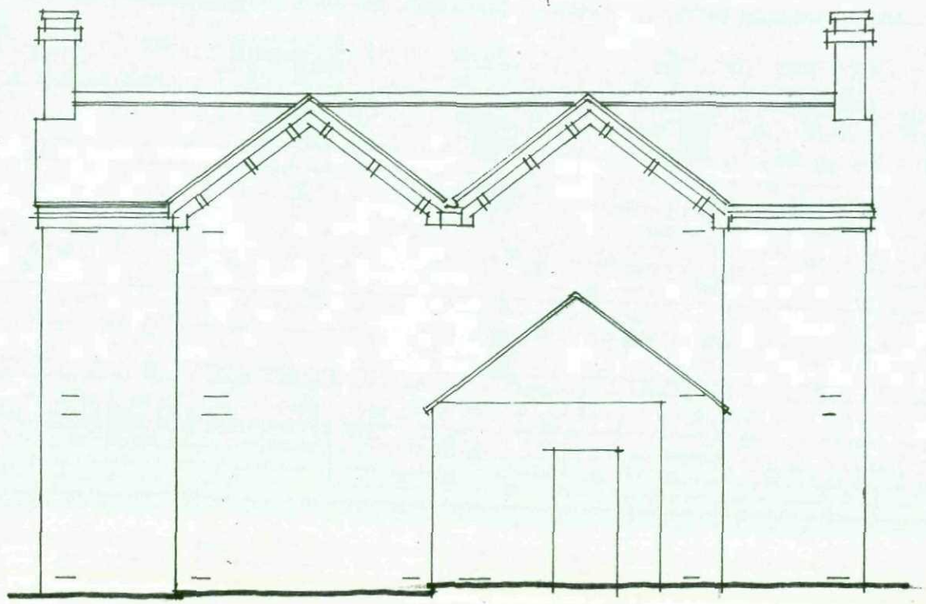


REAR

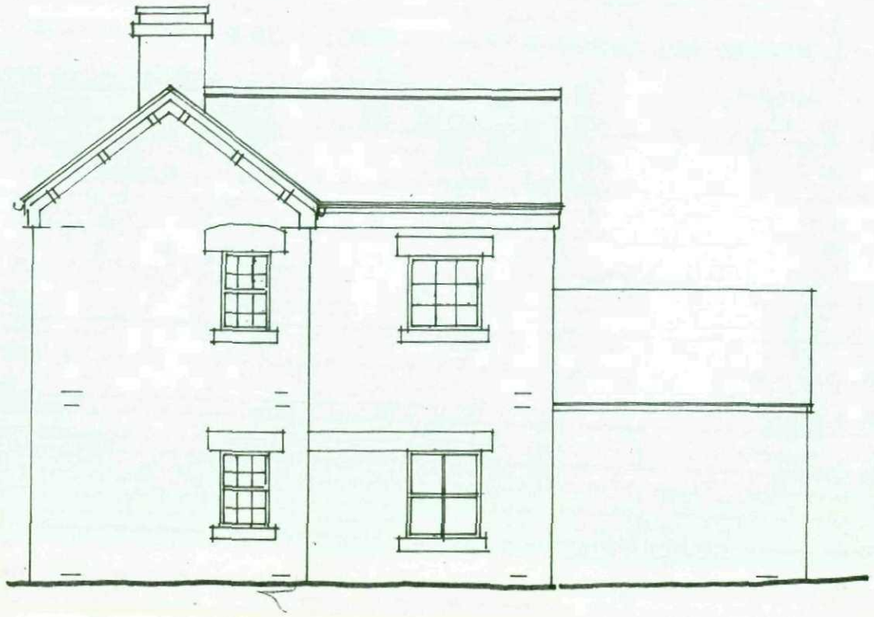

SIDE 1

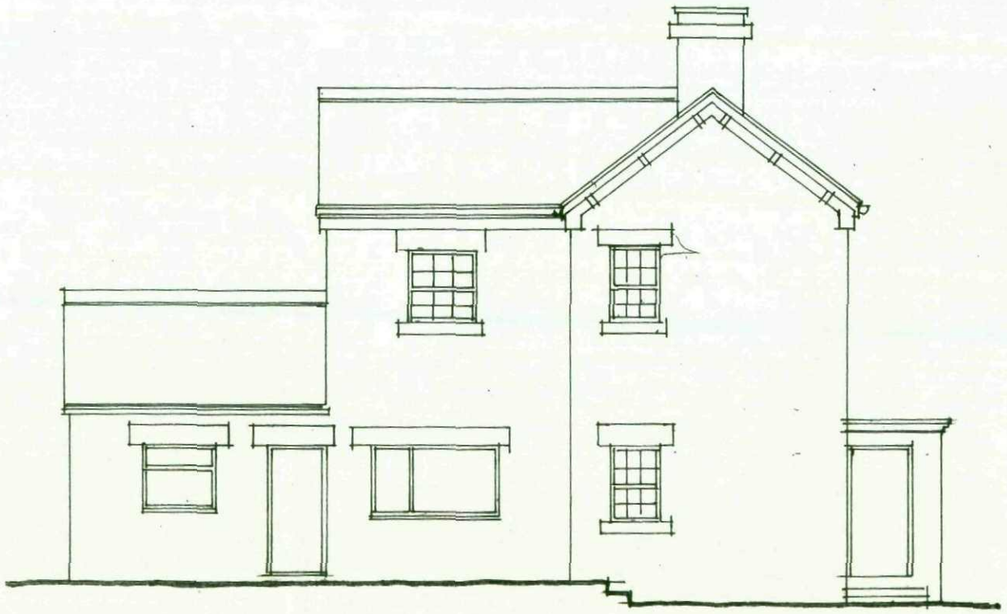

SIDE 2

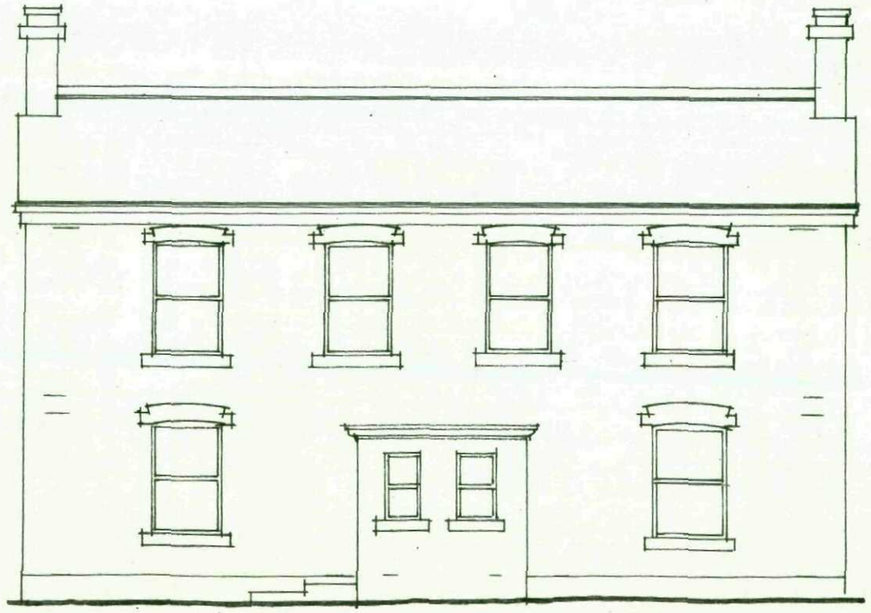

FRONT

EXISTING ELEVATIONS

PROJECT

EXTENSION
LIDGETT HOUSE, SHEFFIELD ROAD
HOYLAND COMMON

FOR MR AND MRS HUDSON

CAPITAL DESIGN STUDIO
CHARTERED ARCHITECT
109 COBDEN VIEW ROAD, SHEFFIELD S10 1HR
TEL & FAX [0114] 263 1118

SCALE	DATE	DWG. NO.
1:100	JAN 2009	0848.04